

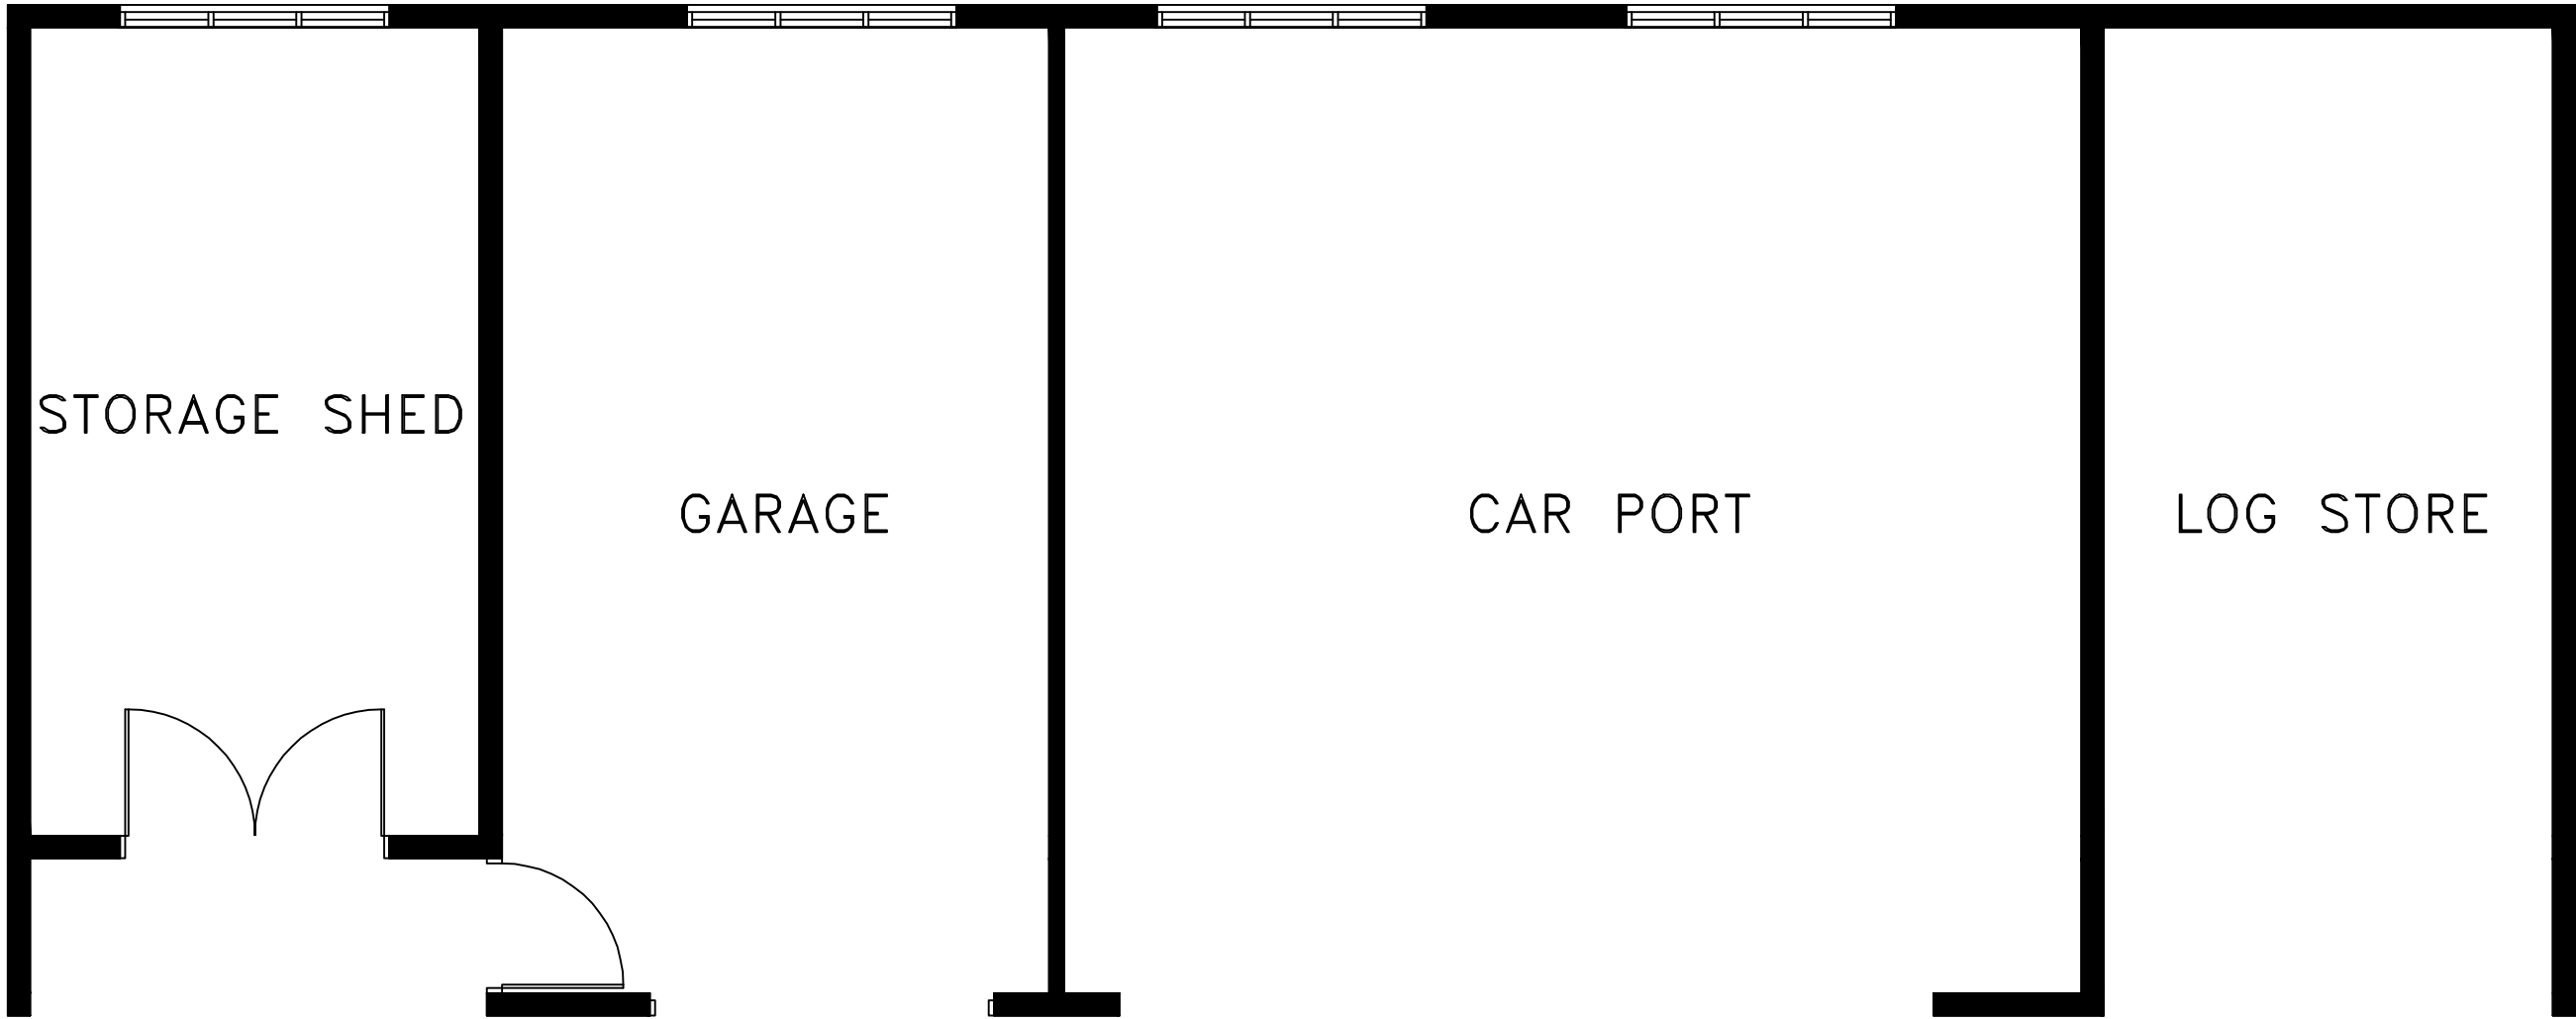


The content of this drawing is subject to the provision of the Copyright Act 1956.
Work to figured dimensions only.
Site dimensions are to be checked before work is started.
Any discrepancy whatsoever between any information contained on this drawing and any other document or drawing must be drawn to the attention of the Architect by the Contractor before the work is executed.
IF IN DOUBT ASK IMMEDIATELY.

NOTES:

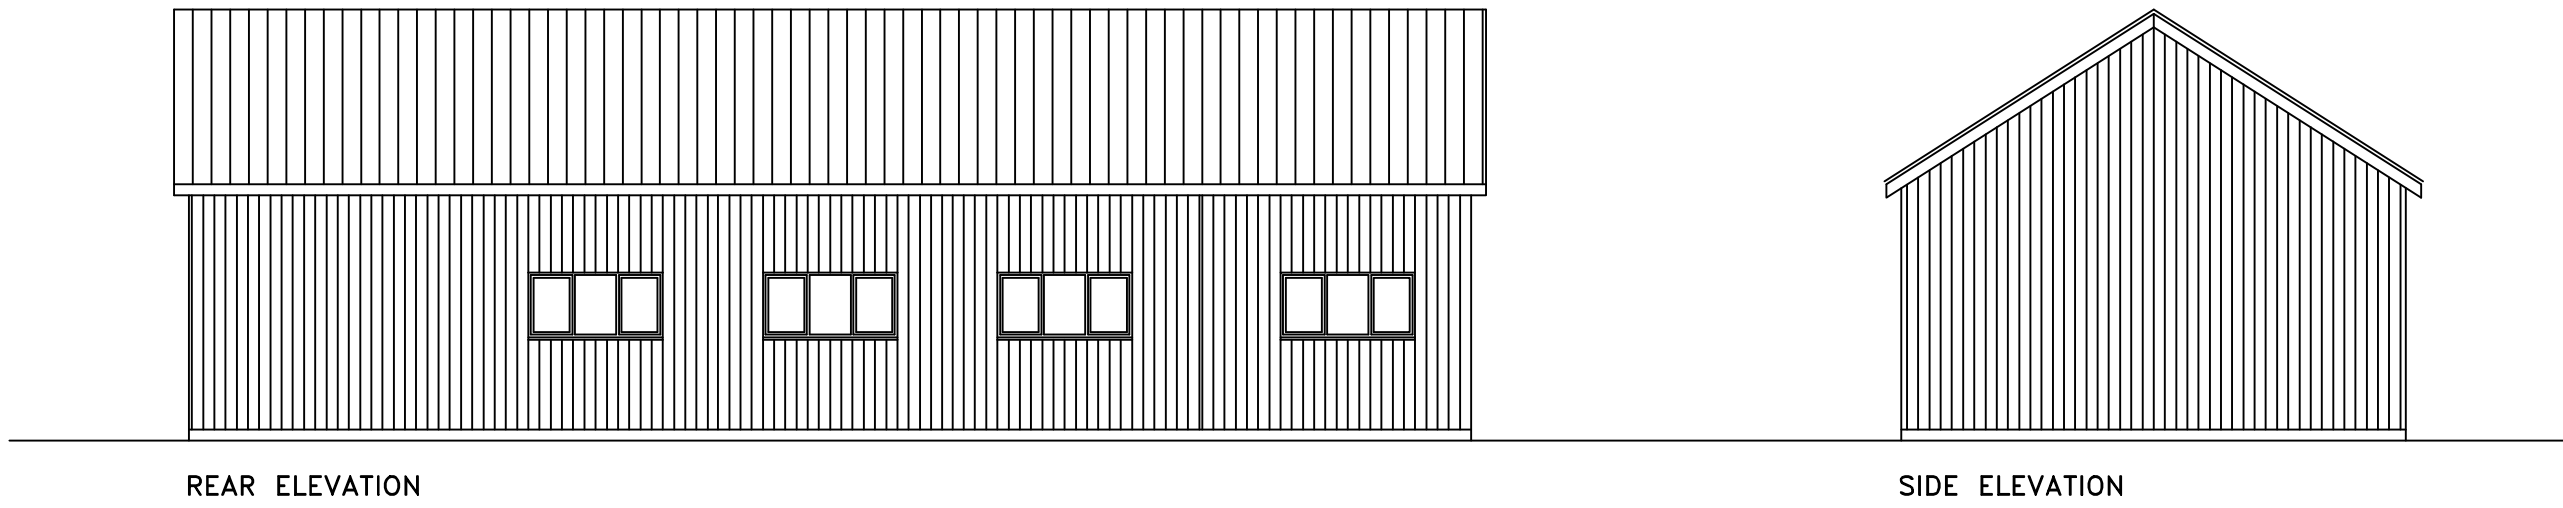

GROUND FLOOR PLAN

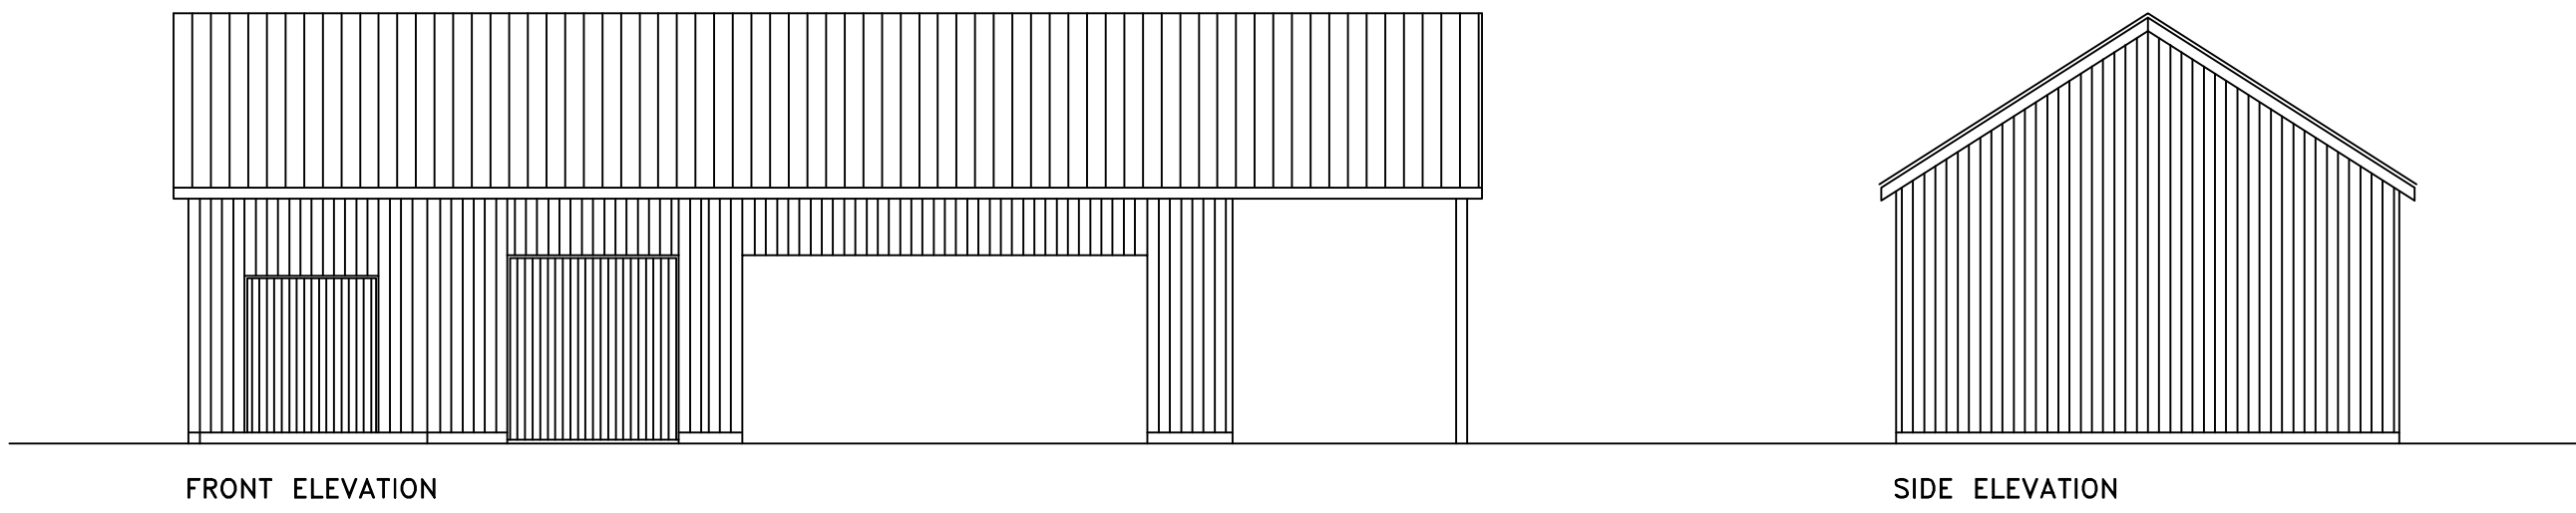

DESCRIPTION		DATE	REV
ARCHITECTURE AND DESIGN Appleby, Bretton Lane, Bretton, Chester, CH4 0DX. TELEPHONE : 07786 328972 OR 07707 523921 E MAIL : info@jarchitectureanddesign.co.uk			
CLIENT BROUGHTON HALL ESTATES LIMITED			
JOB TITLE GORSE FARM, WORTHENBURY			
DRAWING TITLE PROPOSED FLOOR PLANS AND ELEVATIONS FOR GARAGE BLOCK			
DATE: JUL 23		DRAWN BY: JP	
SCALE: 1:50, 1:100			
JOB NO. F1705	DRAWING NUMBER 14	REV	