




REAR ELEVATION.



FRONT ELEVATION.
EXISTING ELEVATIONS.

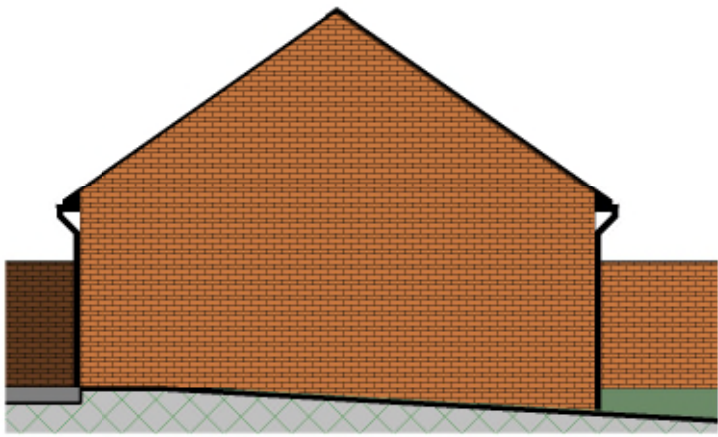


SIDE ELEVATION.




REAR ELEVATION.




FRONT ELEVATION.
PROPOSED ELEVATIONS.

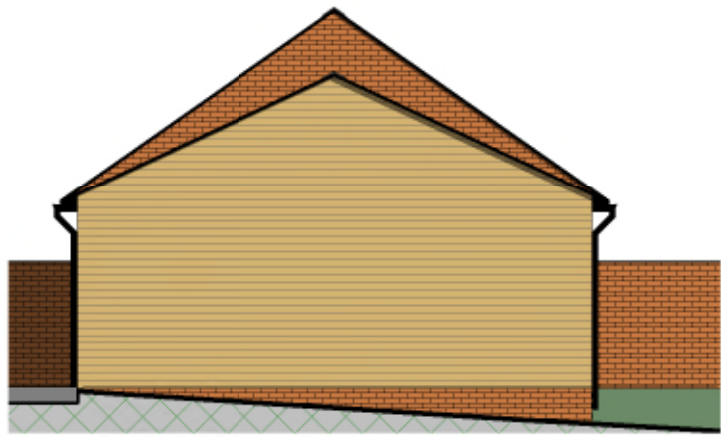

SIDE ELEVATION.

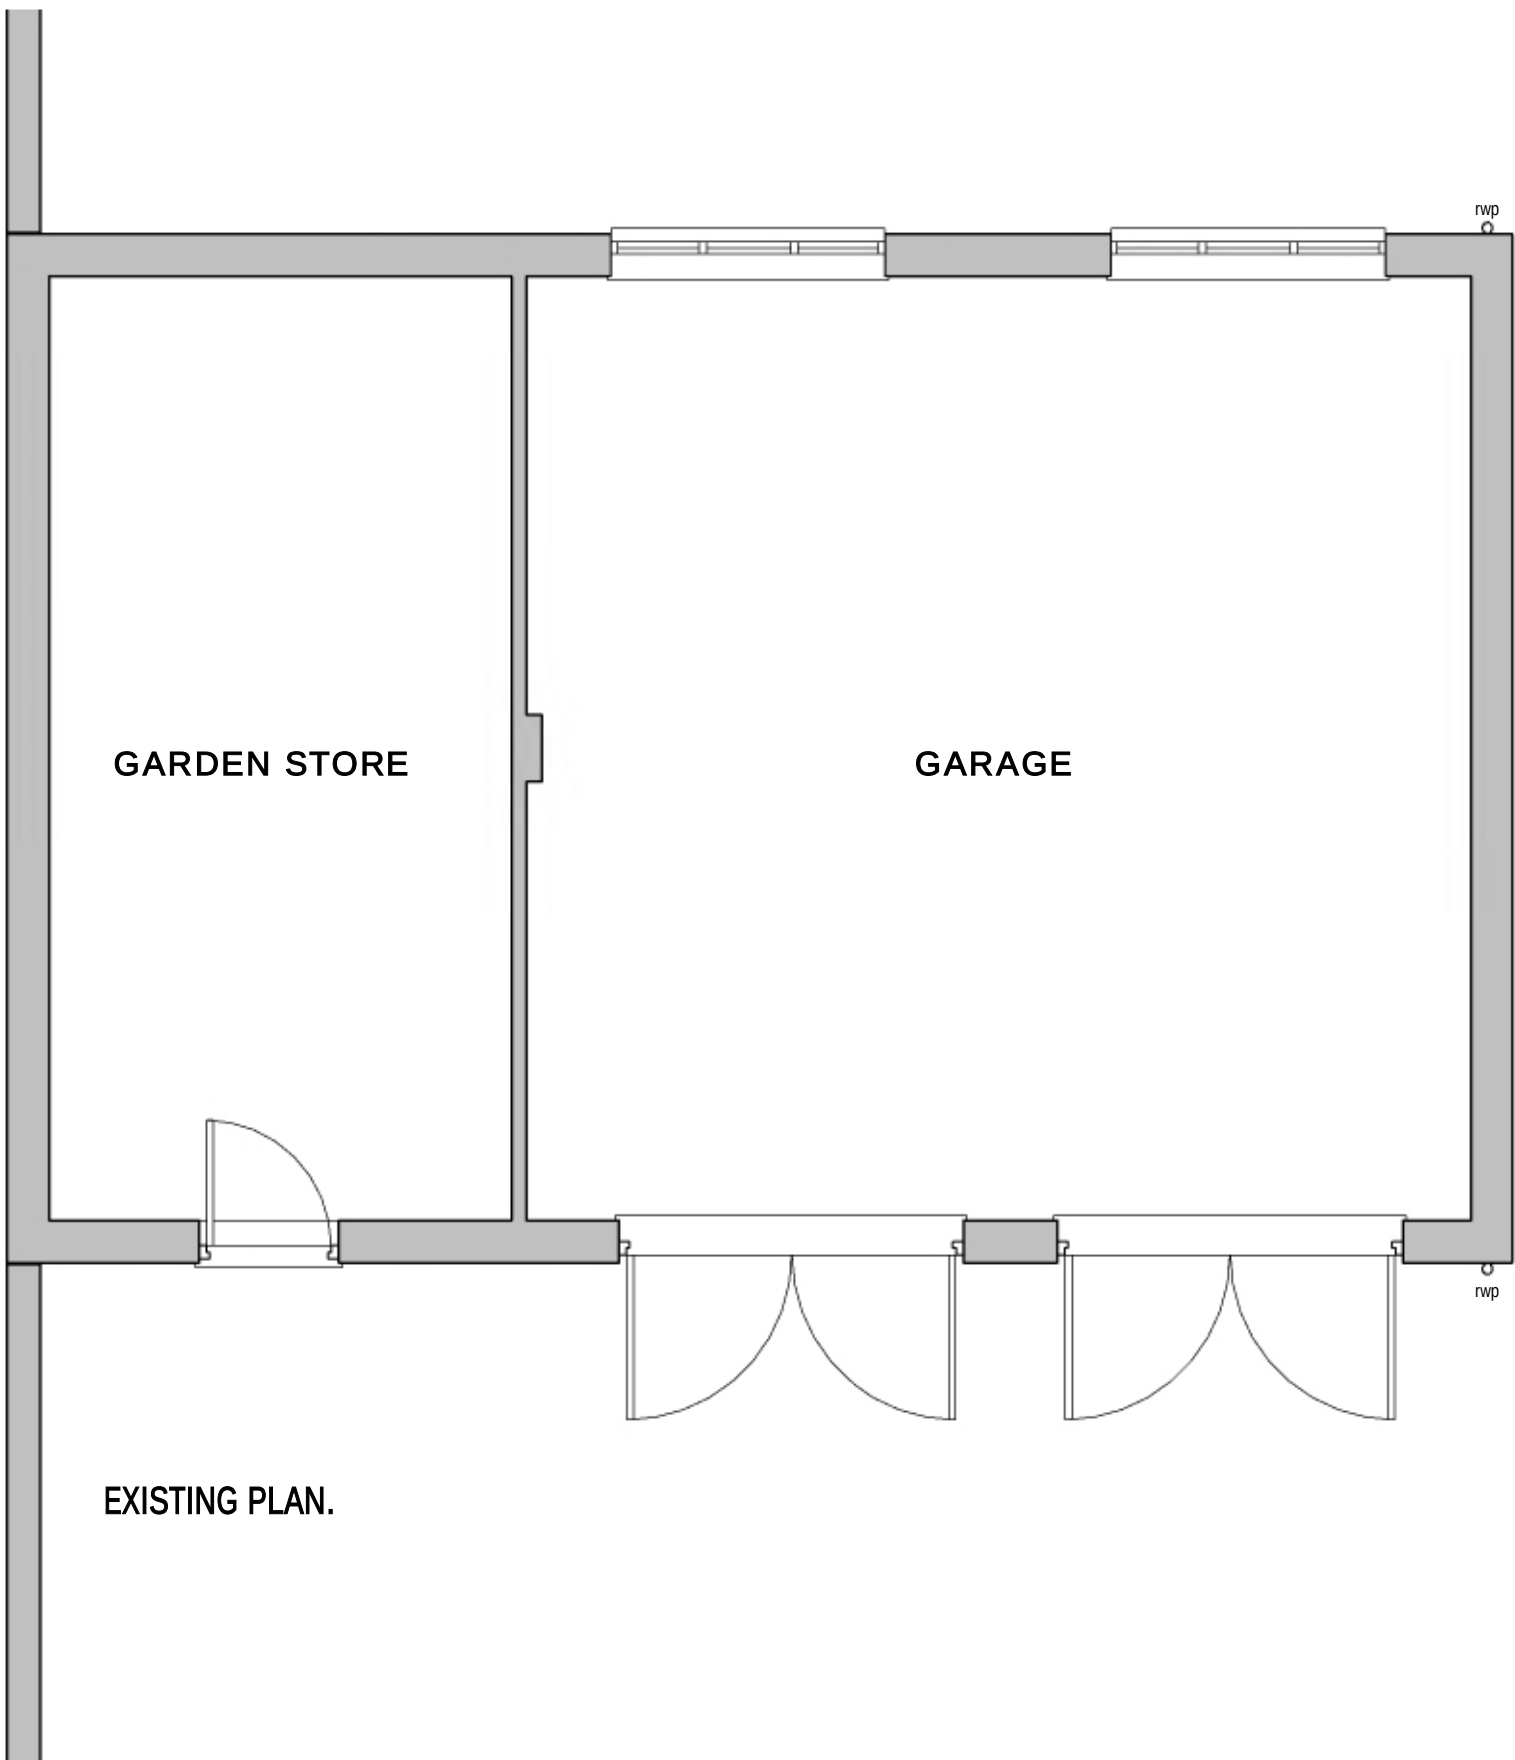

EXISTING PLAN.

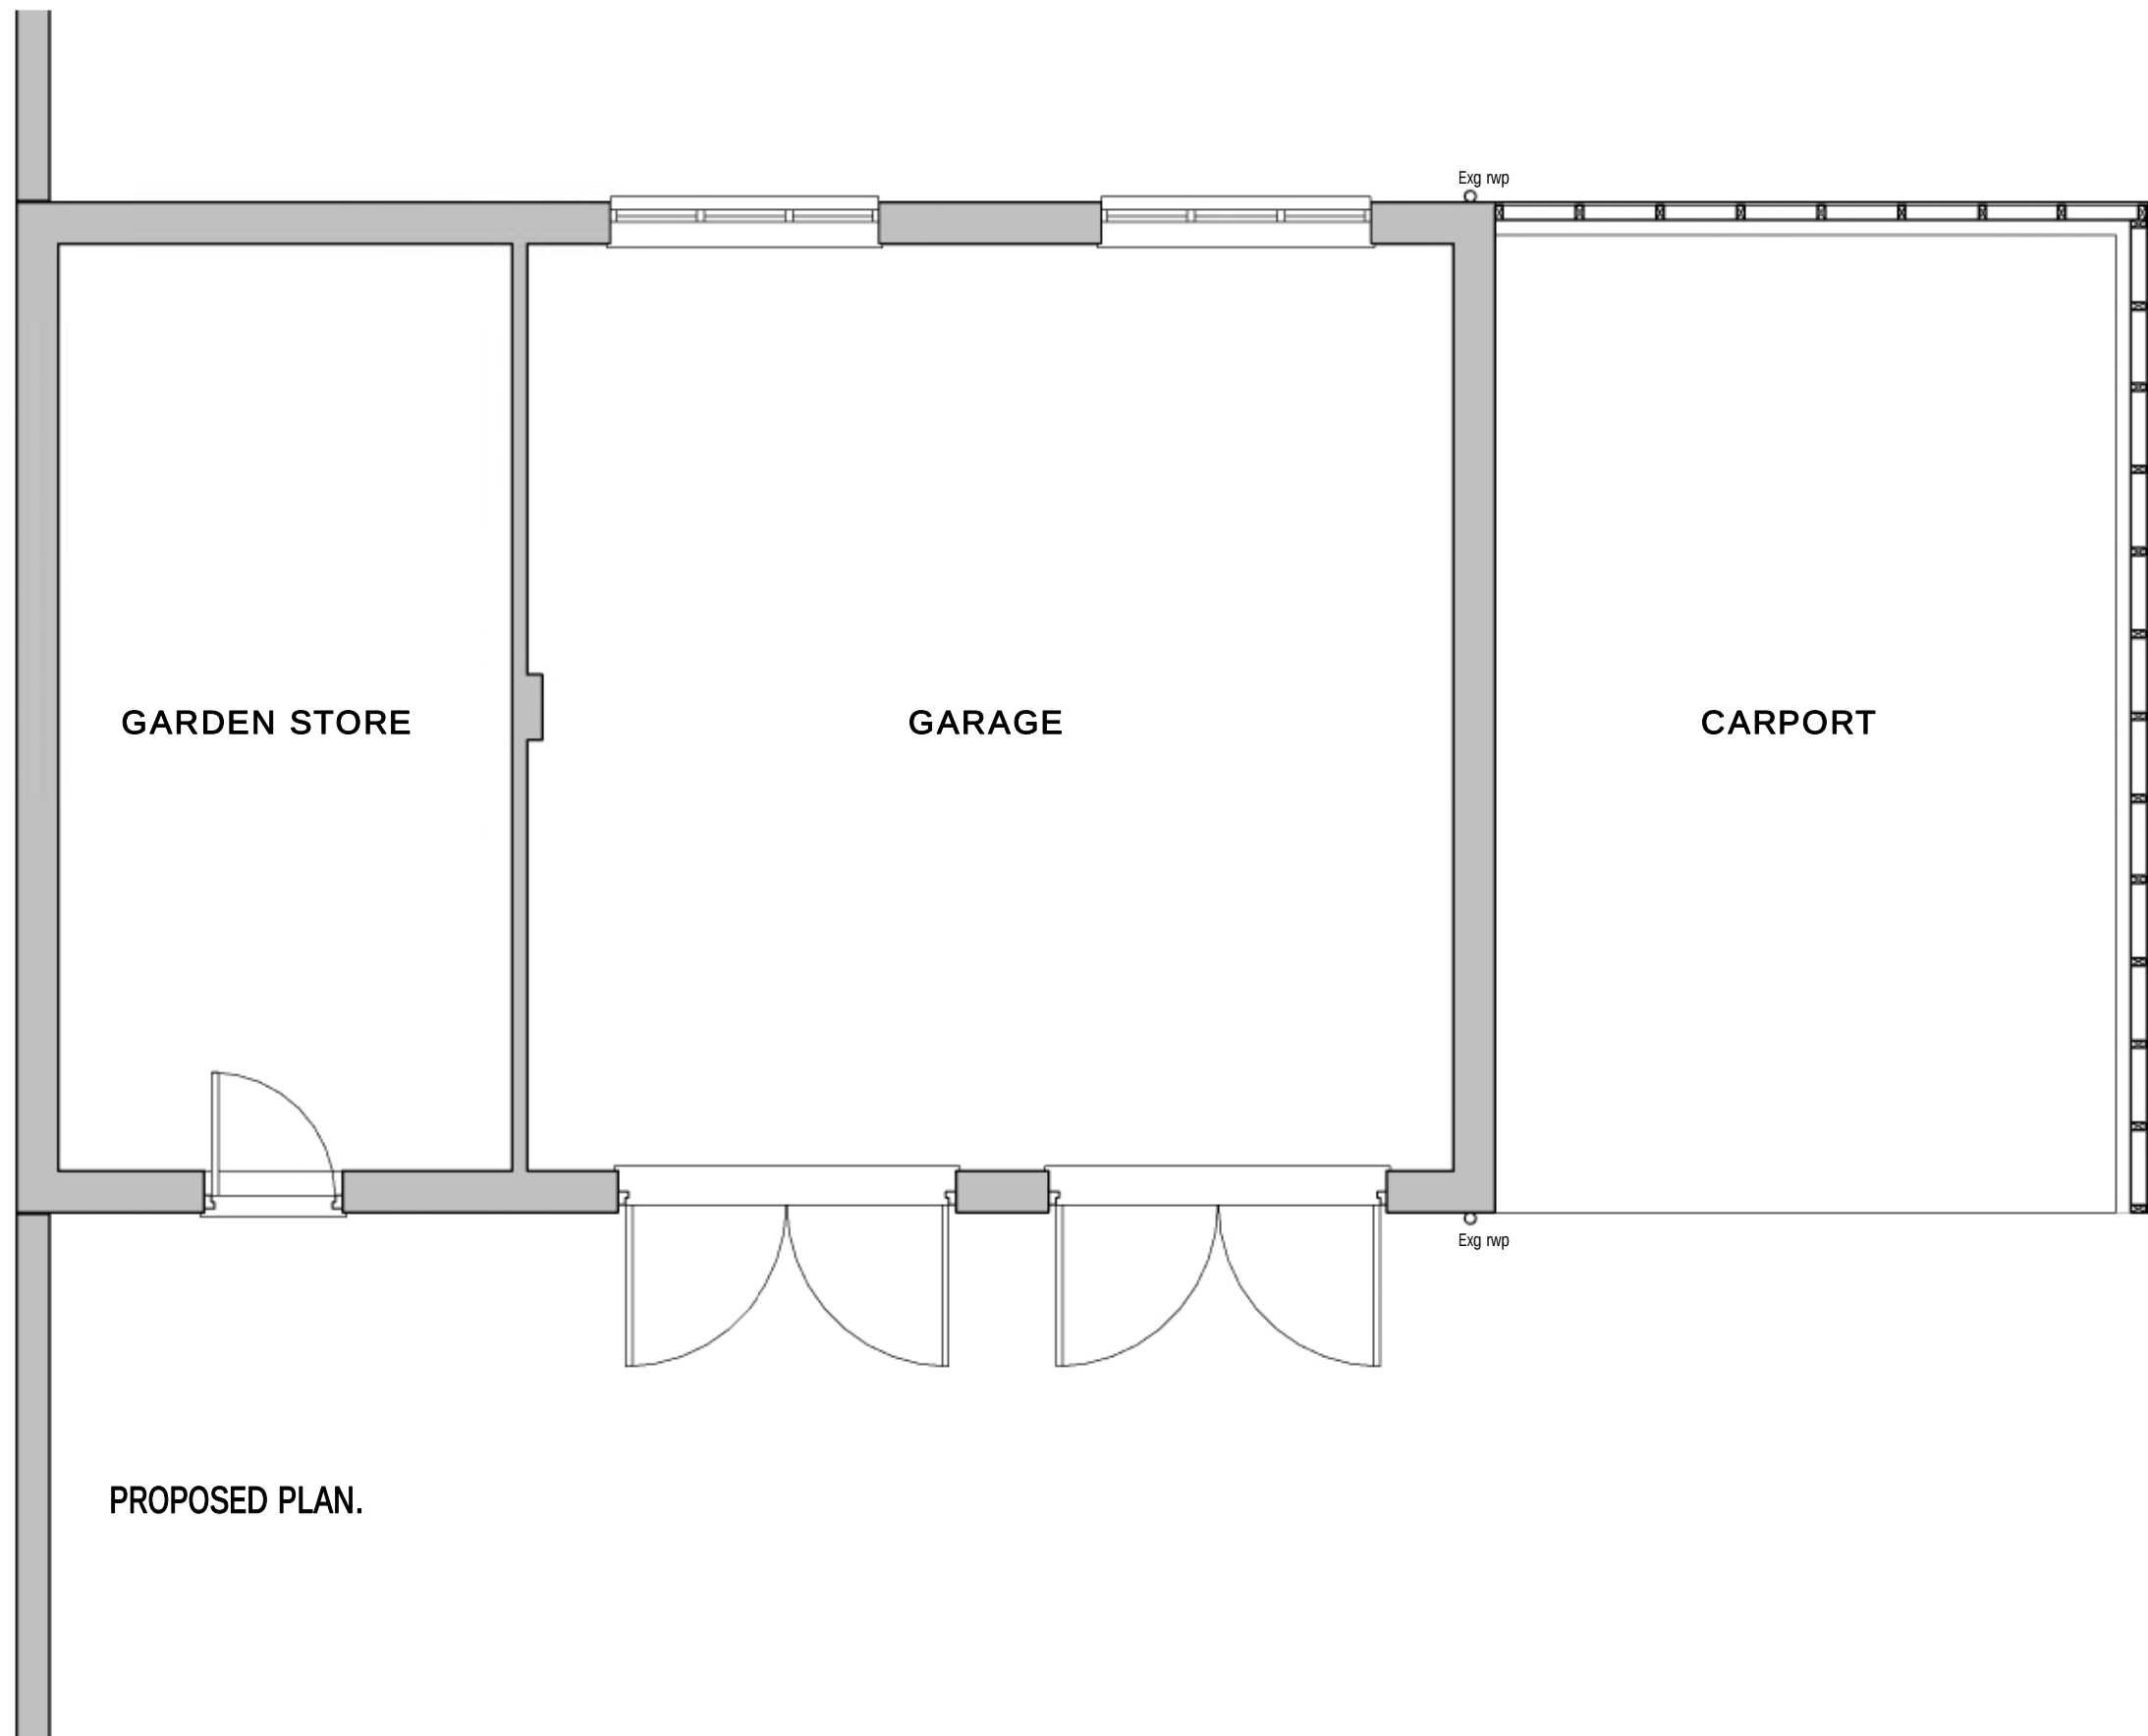

PROPOSED PLAN.

PROPOSED CARPORT

GARY CHESTERS BS: MRICS

CHARTERED BUILDING SURVEYOR

RICS

email nook-lane@hotmail.co.uk

tel **07817 148692**

web garychesters.co.uk

PLANNING

ARCHITECTURAL

PARTY WALL SURVEYOR

DRAWING STATUS	PLANNING APPLICATION DRAWING JUNE 2023	
CDM 2015	CDM 2015 project assessed as DOMESTIC TYPE. Gary Chesters - appointment restricted to obtaining planning & building regulation approval only- no involvement after this stage. See Designers Risk Assessment for further details.	
PROJECT	PROPOSED CARPORT.	
ADDRESS	YEW TREE FARM OLD HALL, HANMER, WHITCHURCH, SY13 3BX	
CLIENT	Mr & Mrs E & S FITZGERALD.	
SCALE (@ A1)	1:50 & 1:100.	DATE JUNE 2023

GARY CHESTERS APPOINTMENT IS RESTRICTED TO TERMS AS SET OUT IN LETTER OF ENGAGEMENT AND UNLESS AGREED OTHERWISE HAS NO SITE ROLE.

COPYRIGHT OF THIS DRAWING IS HELD BY GARY CHESTERS AND IT MAY ONLY BE COPIED BY CLIENT FOR HIS/HER SOLE USE IN CONNECTION WITH THIS PROJECT. OTHER COPIES OR USAGES MUST NOT BE MADE WITHOUT PRIOR WRITTEN CONSENT OF GARY CHESTERS.

ANY REFERENCE TO CLIENT MEANS **Mr & Mrs E & S FITZGERALD.**

ALL DIMENSIONS TO BE CHECKED ON SITE PRIOR TO COMMENCEMENT OF WORKS.

DO NOT SCALE OFF THIS DRAWING. ANY ERRORS OR DISCREPANCIES FOUND MUST BE REPORTED TO GARY CHESTERS FOR CLARIFICATION AND/OR CORRECTION.

Rev	Description	Date

DRAWING NUMBER	23-127a	REV
----------------	---------	-----