




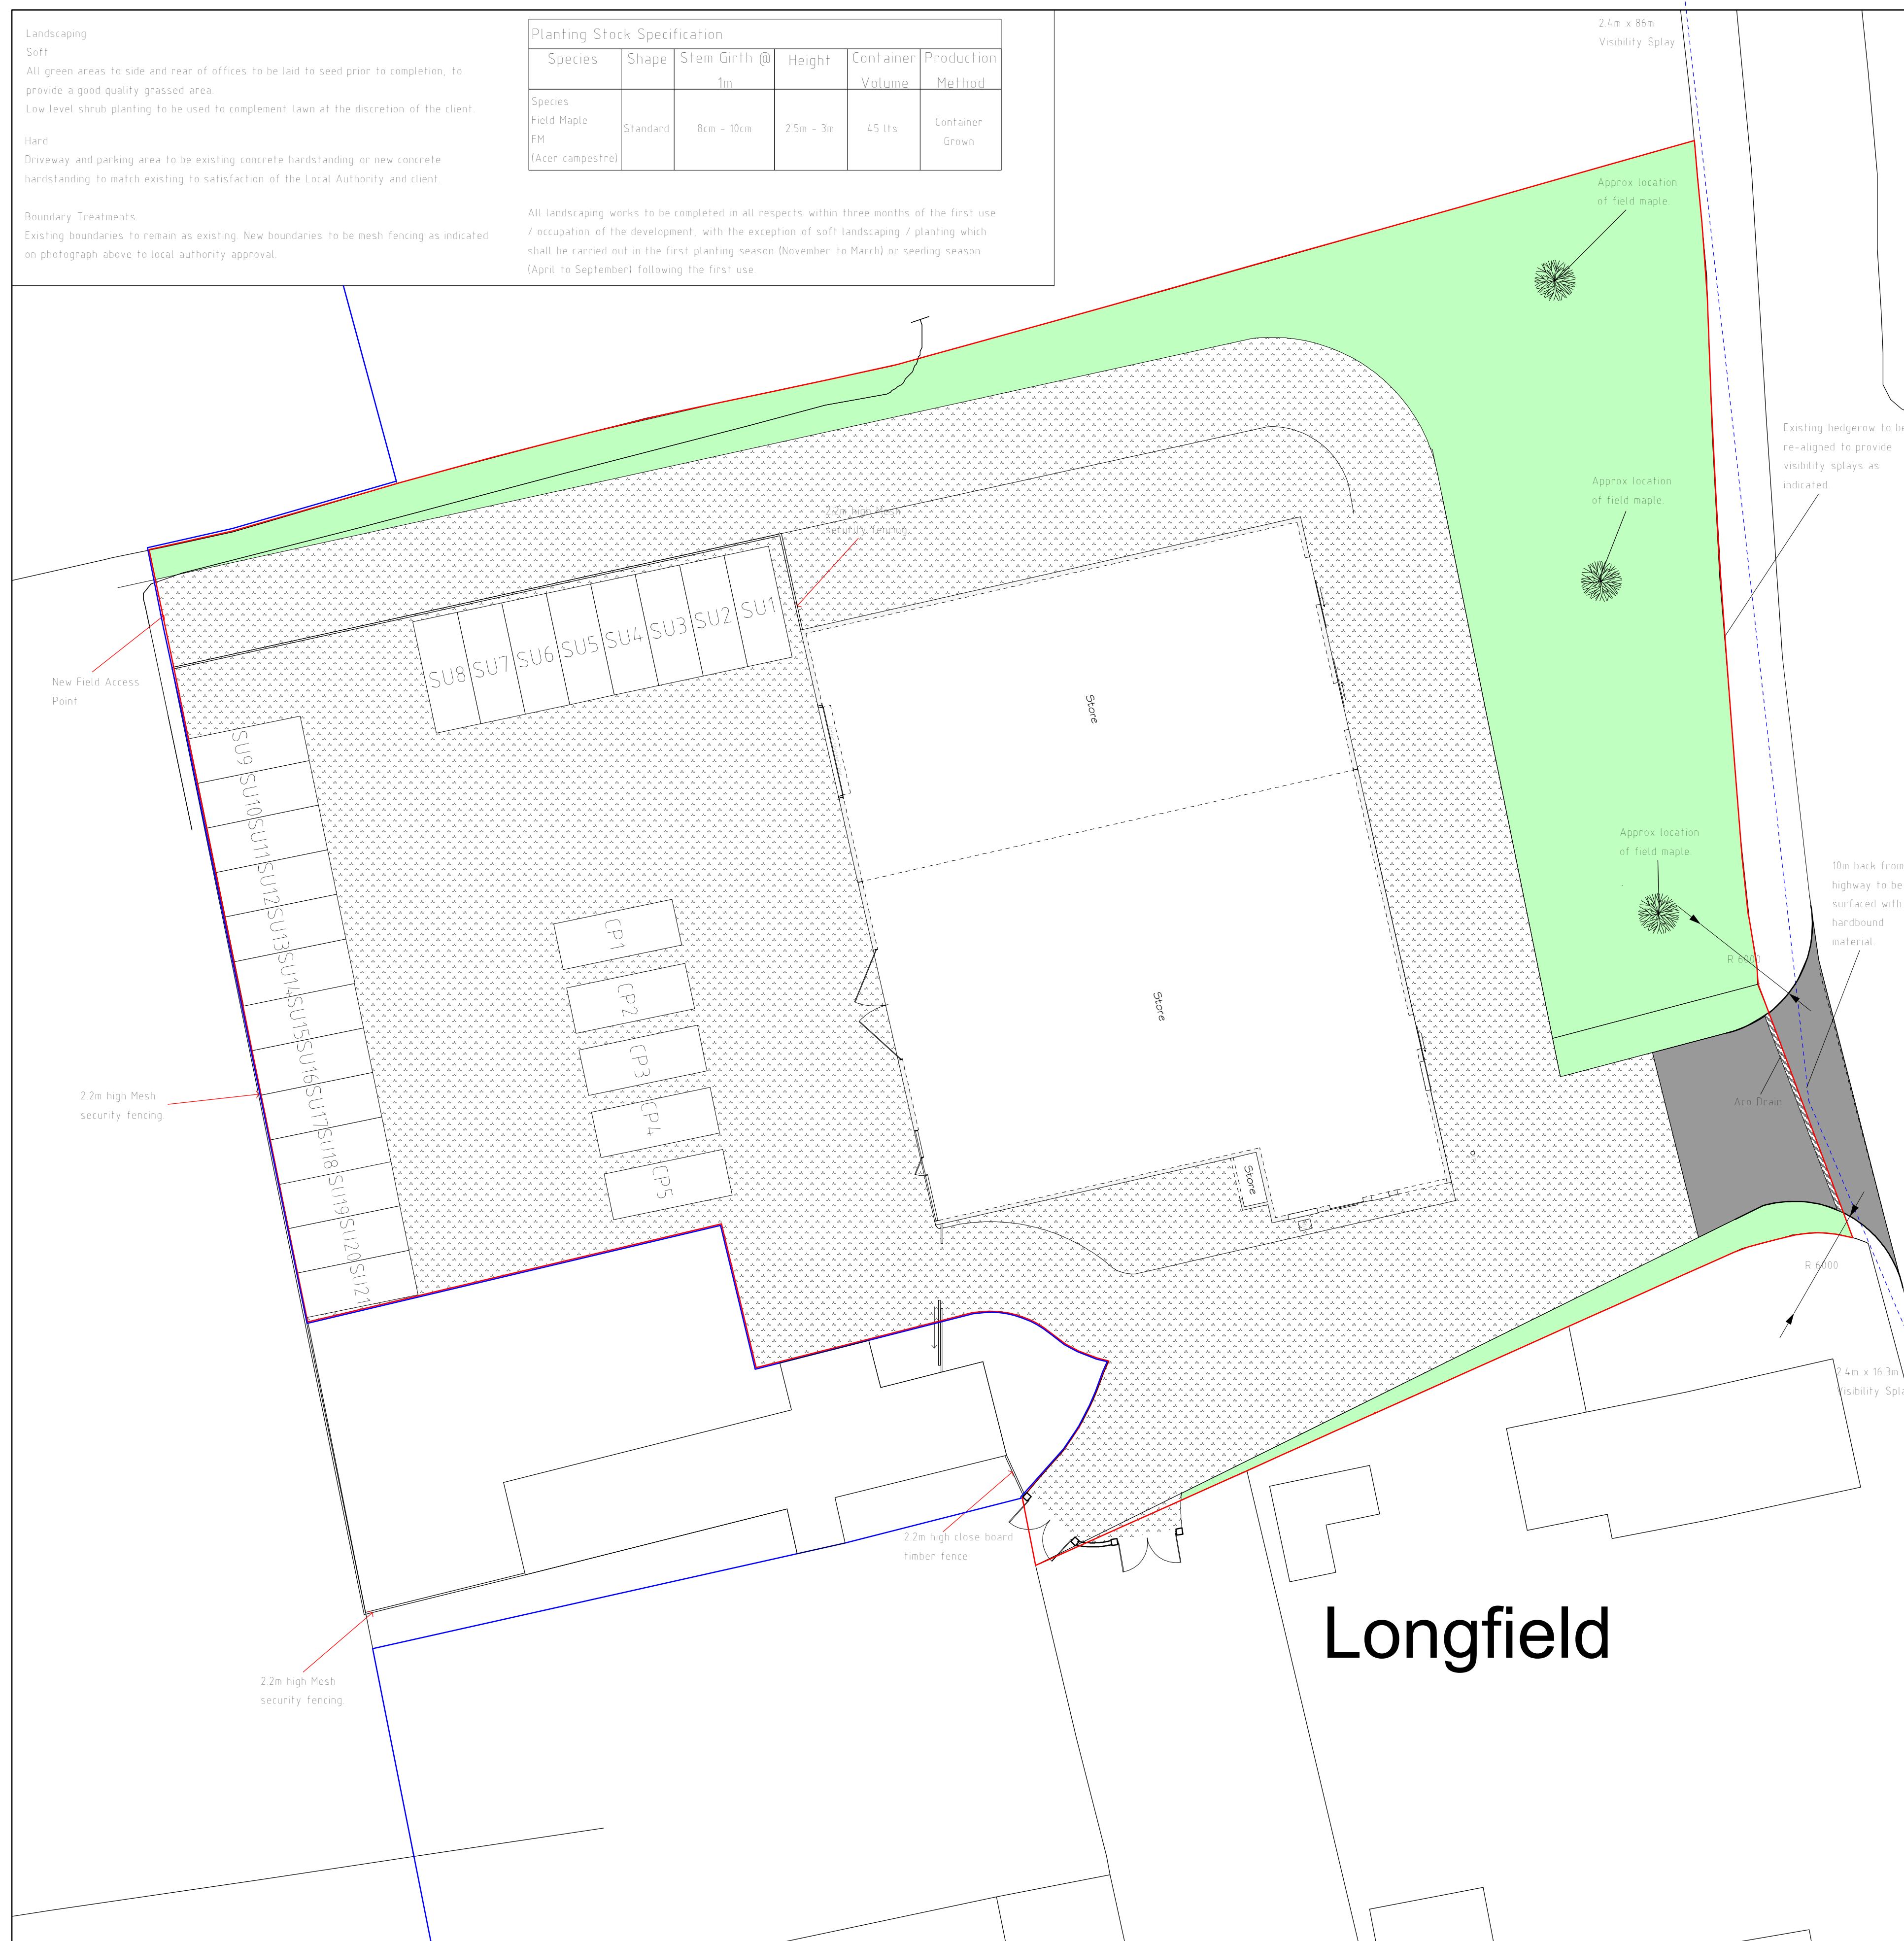

Site Plan 1:200

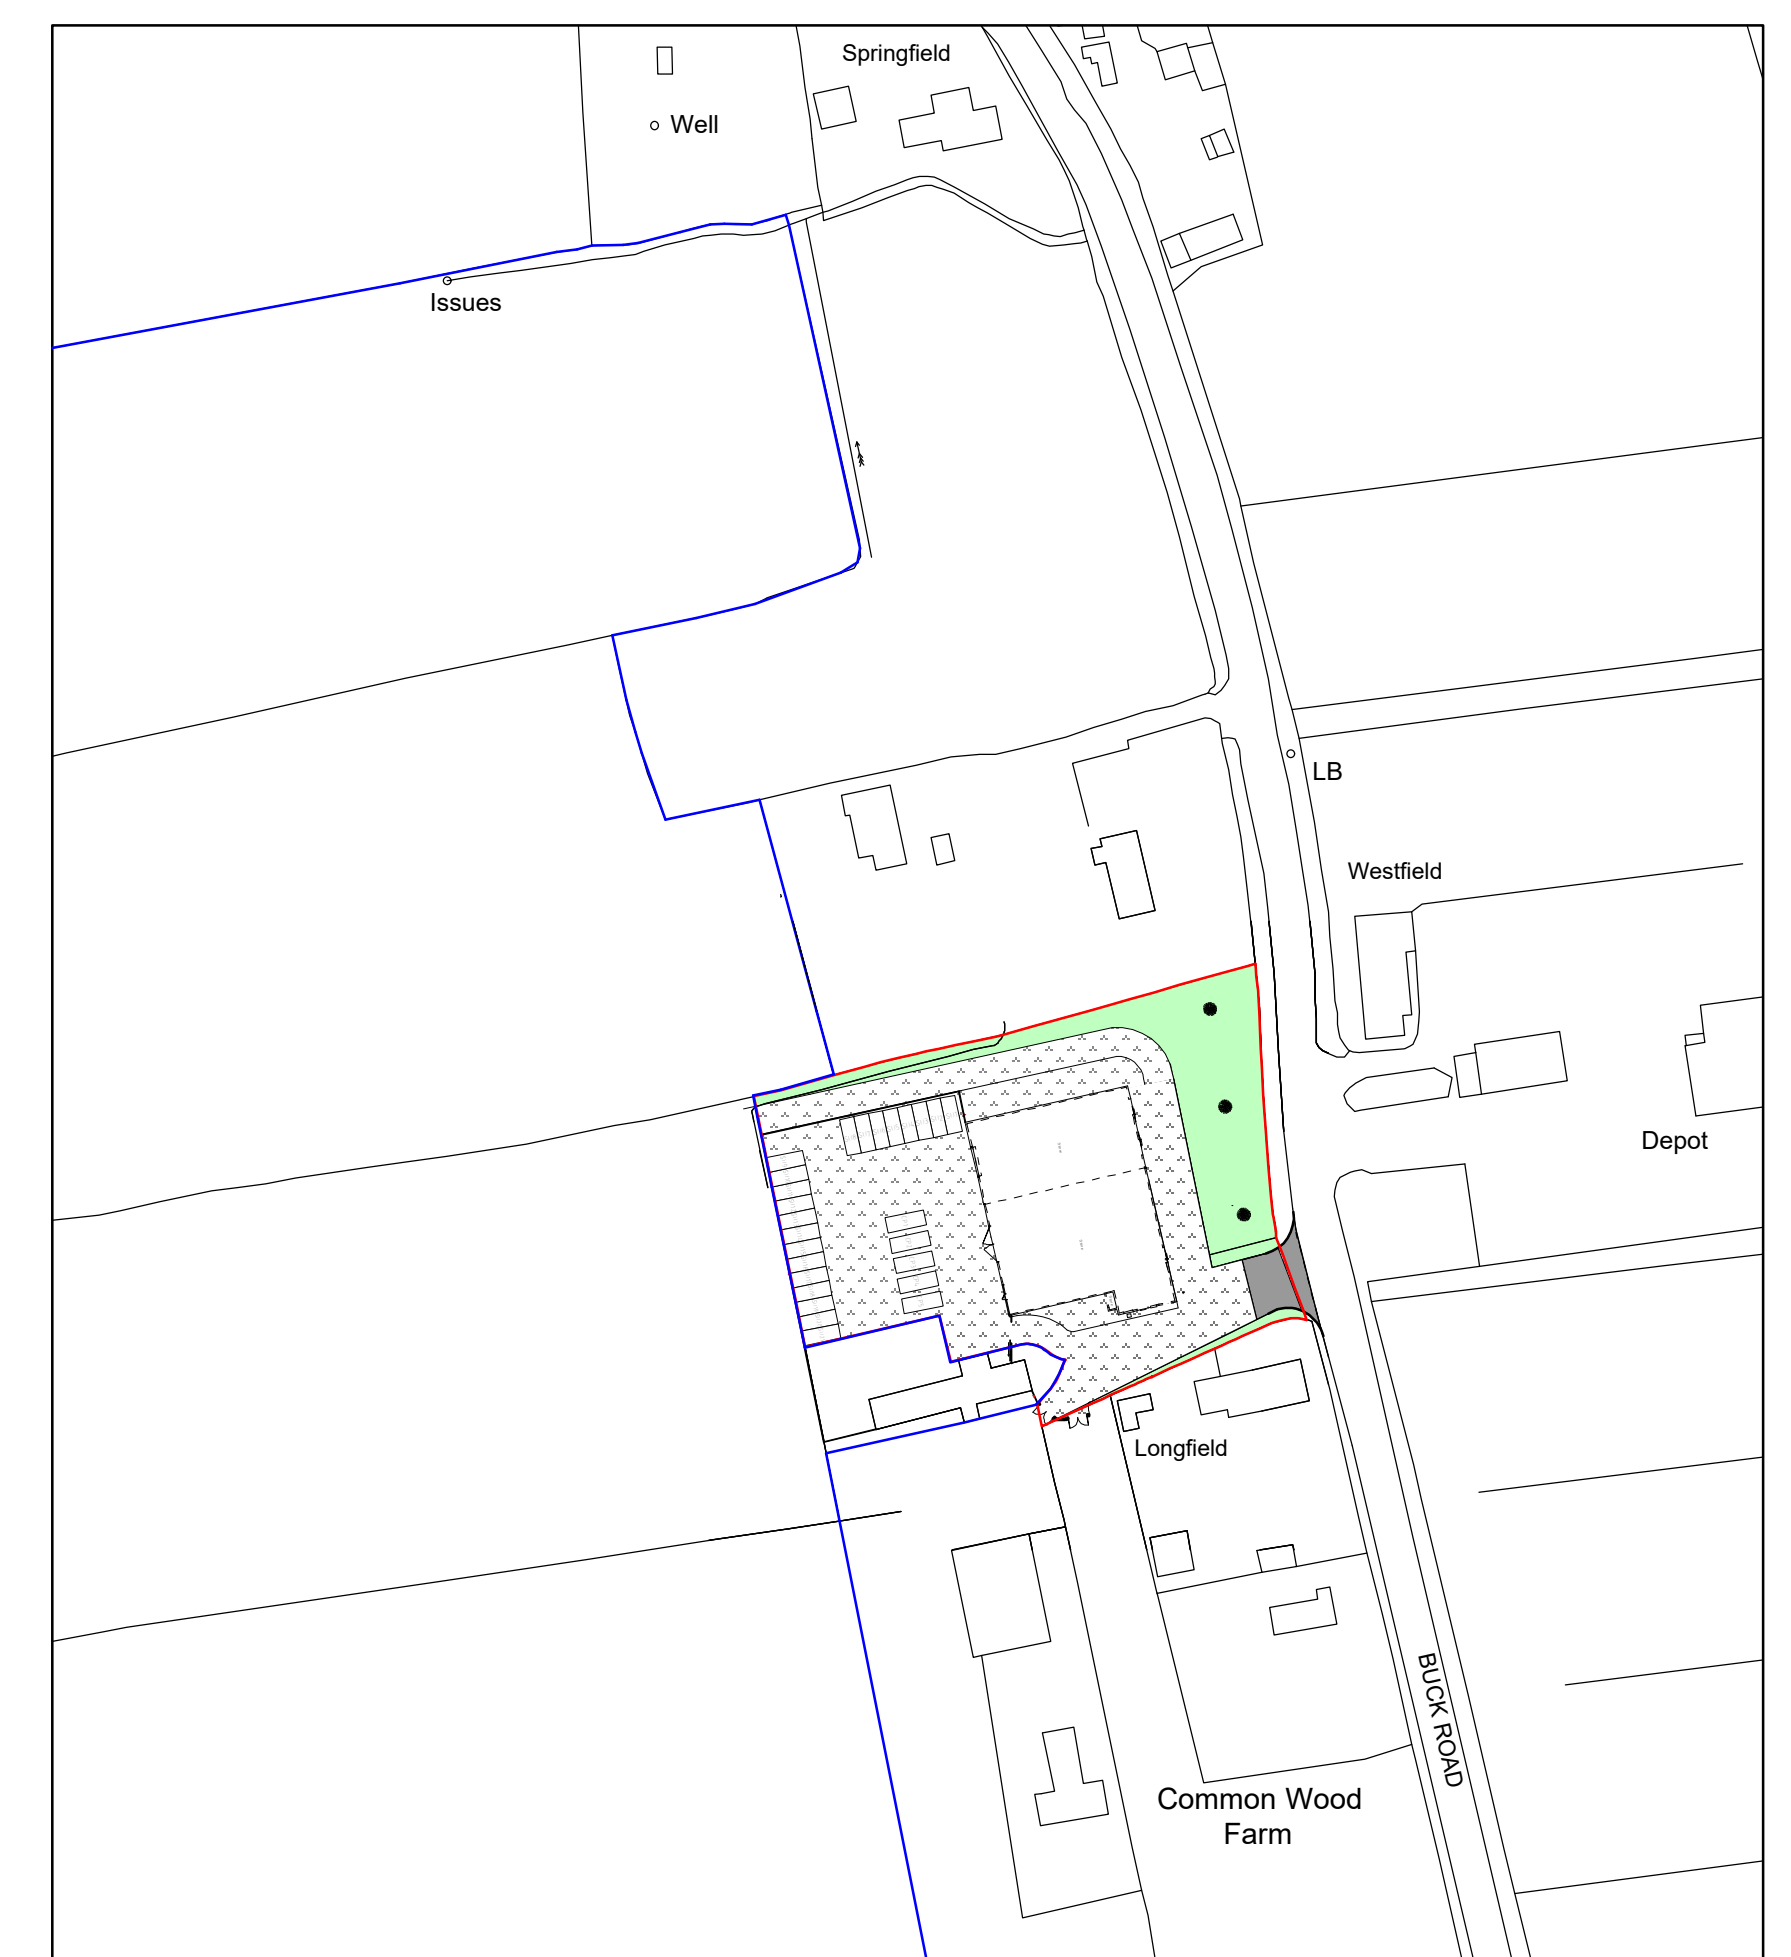

Location Plan 1:1250

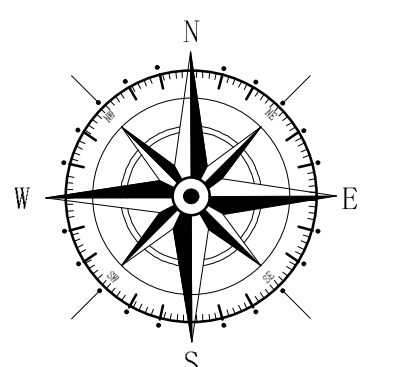

F	01/24	Highways Amends	D J E
E	10/23	Removal of Barn Floor Plan	D J E
D	08/23	Address Changes	D J E
C	03/23	Design Amends	D J E
B	03/23	Design Amends	D J E
A	03/23	Design Amends	D J E
Rev	Date	Detail	Initial

Project:
Proposed Alterations to
Yard Space at, Warehouse,
Buck Road, Holt,
Wrexham, LL13 9TF.

Title:	Scale: (A1)
Planning:Site &	1:200 &
Location Plan	1:1250

Drawn By: D.J.Edwards	Date: March 2023
--------------------------	---------------------

Drawing No: B165/003	Sheet: 1 of 1
-------------------------	------------------



Office 3K4,
Redwither Business Tower,
Wrexham. LL13 9XT
Tel: 01978 356500
www.blueprintarchitectural.com



Example of Mesh Fencing



Example of Container