


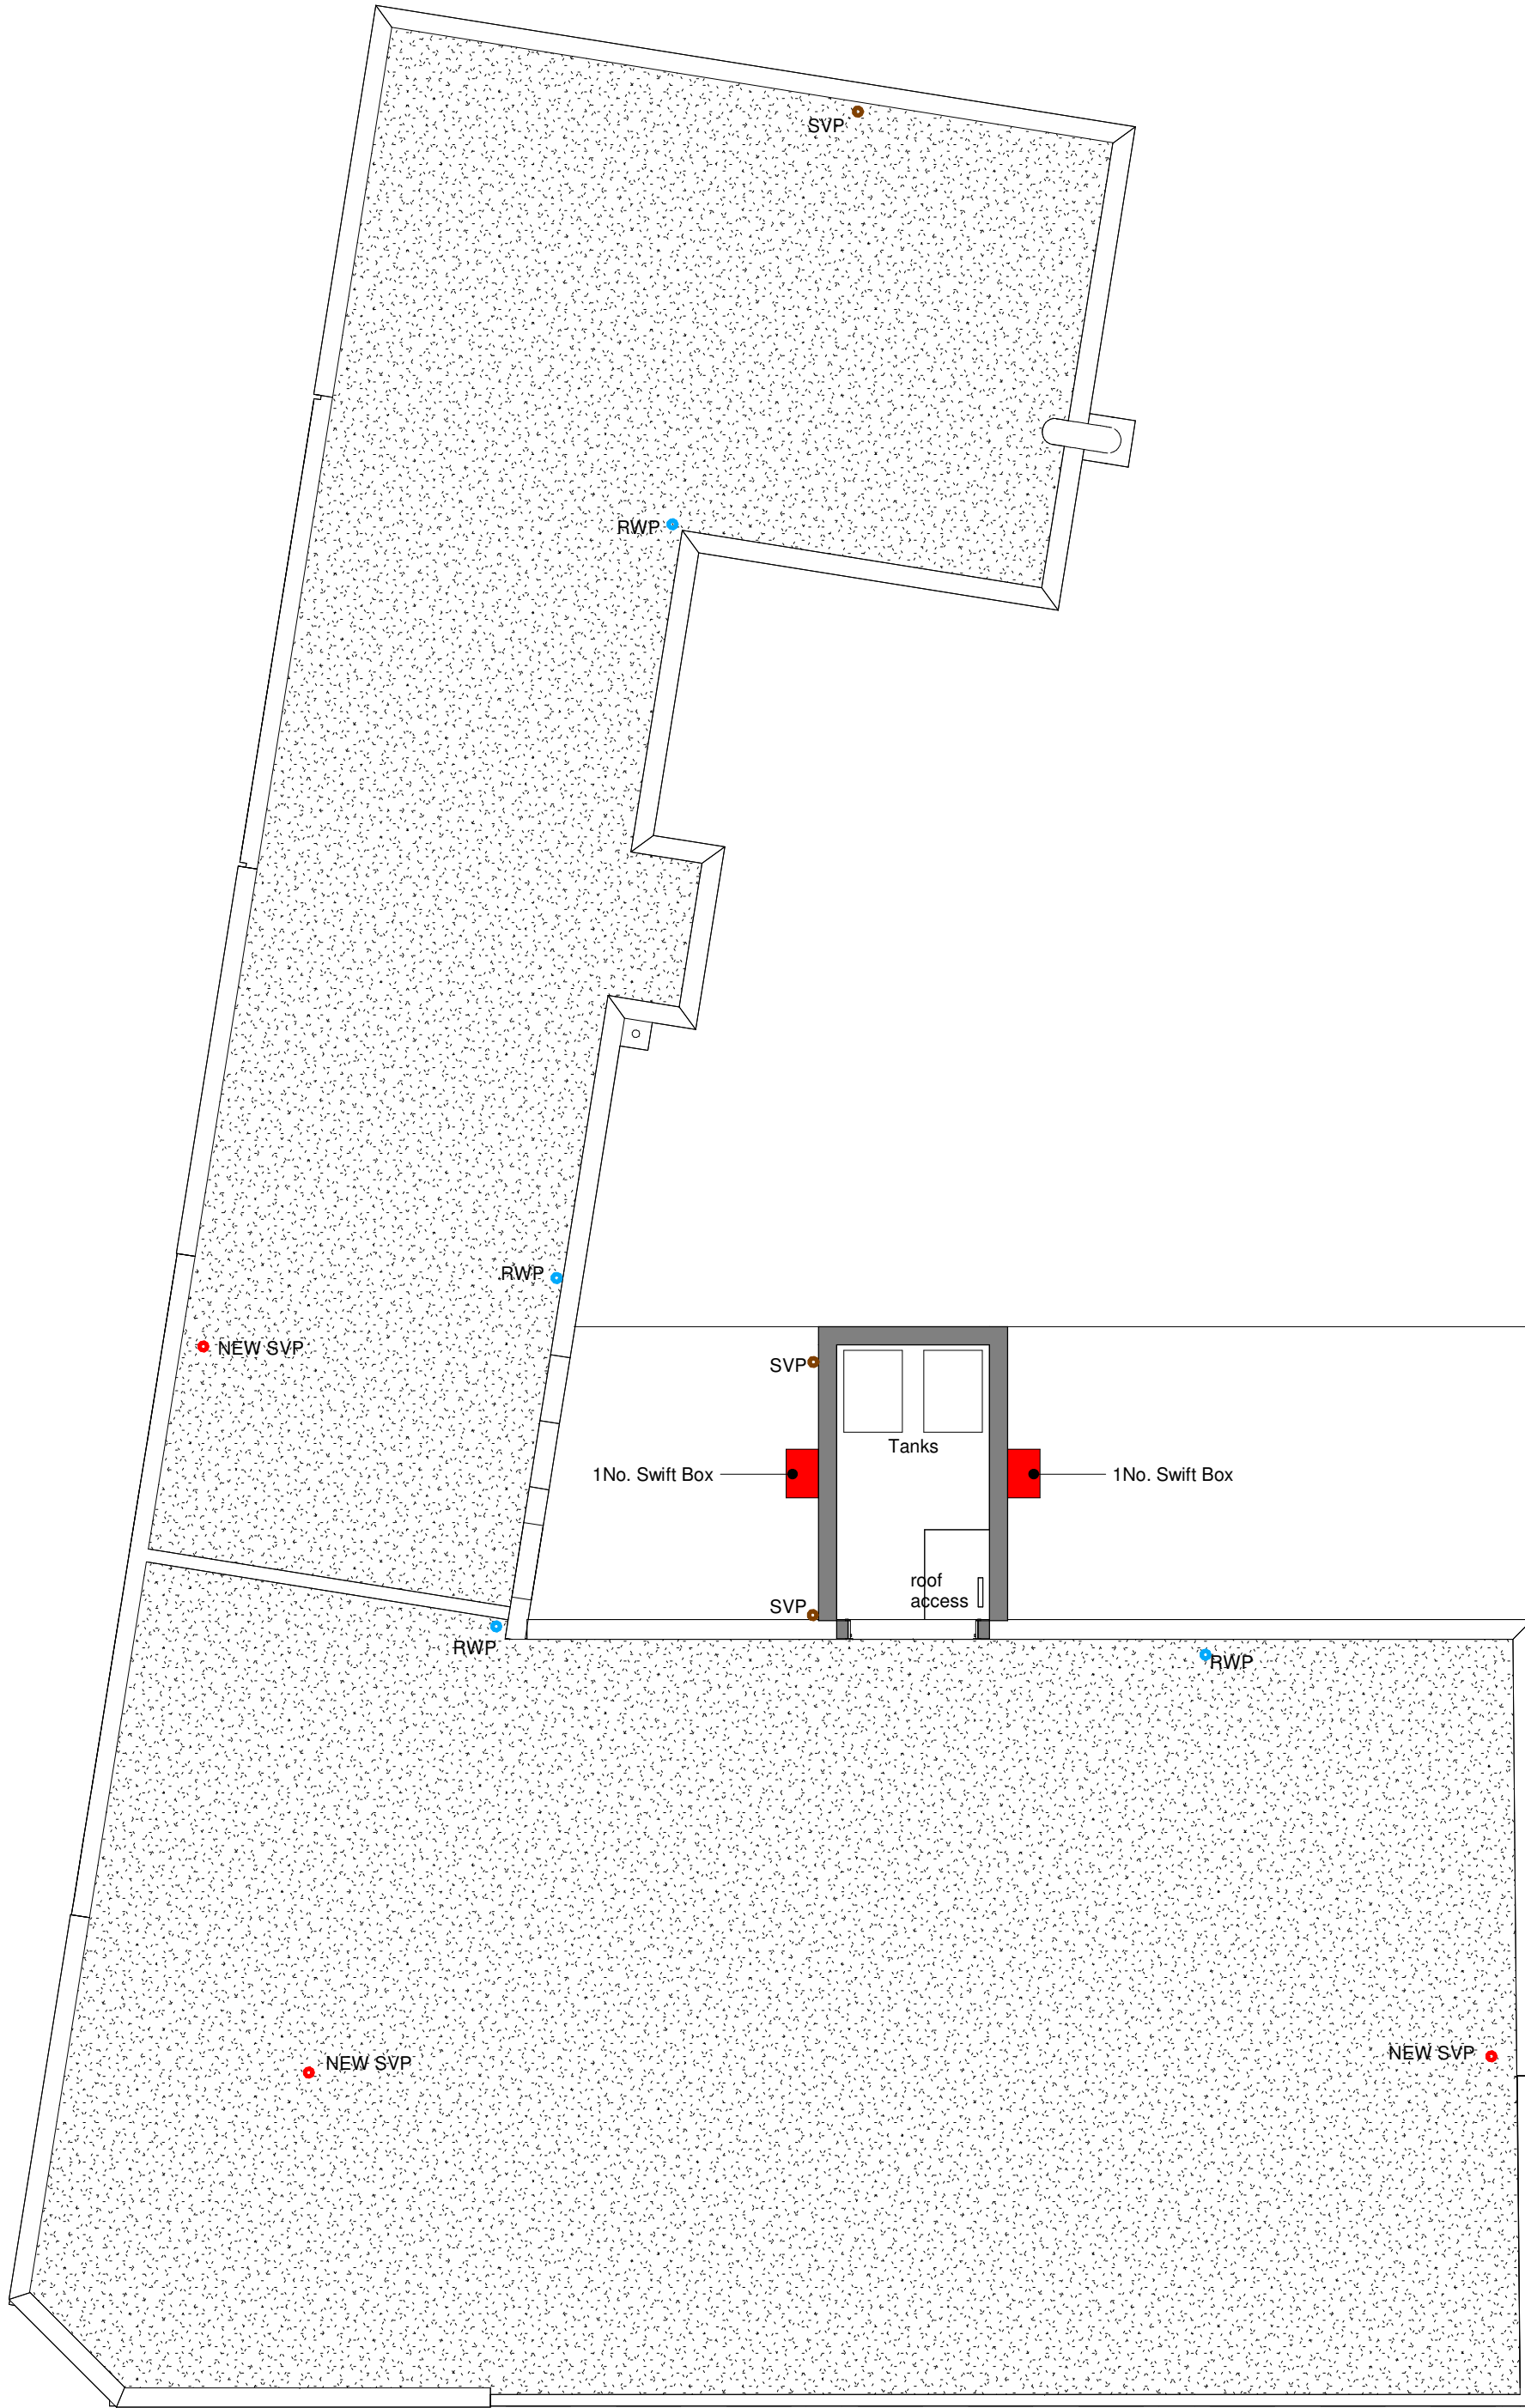

A	11/04/2024	KL	Swift Boxes Added		
Rev	Date	Drawn	Description		
ctdarchitects Client M1 Investments Ltd.			Clerk Bank House Clerk Bank LEEK Staffordshire ST13 5HE t : 01538 373477 f : 01538 386503 e : info@ctdarchitects.co.uk w : www.ctdarchitects.co.uk		
			ctd architects © 2022 - This drawing is copyright. - All dimensions to be checked on site before proceeding. - Contractor must notify the architect of any discrepancies before proceeding. - Contractor to check/adjust dimensions of new work to suit existing conditions. Do not assume existing structure or details are plumb, square or level. - All drawings to be read in conjunction with all other consultants drawings and specs.		
Project			Imperial Buildings	Scale 1 : 100	Size A2
Kings Street, Wrexham, LL11 1HF				Drawn AC	Chk'd KL
Title			Roof Plan as proposed	Date 31/03/22	
Job No			2217	Status	
Drawing No			AL13	PLANNING ISSUE	
Rev.			A		