



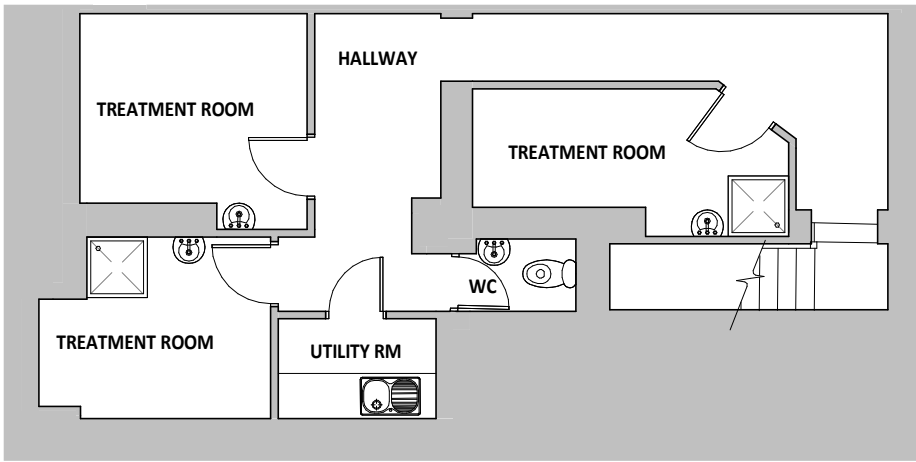


00 - BASEMENT - EXISTING

SCALE: 1 : 100

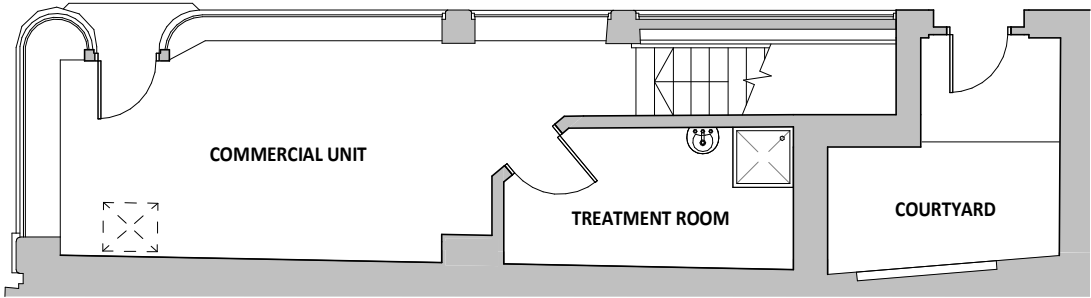


00 - GROUND FLOOR - EXISTING

SCALE: 1 : 100

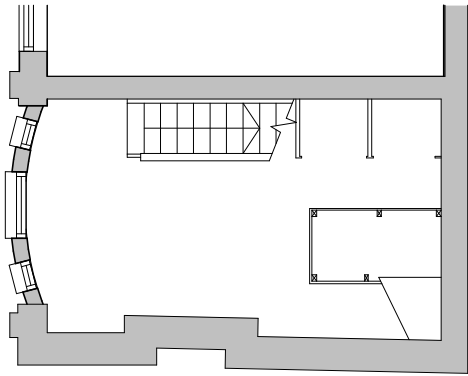


01 - FIRST FLOOR - EXISTING

SCALE: 1 : 100

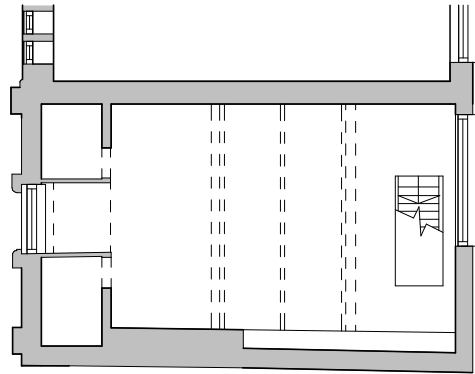


03 - THIRD FLOOR - EXISTING

SCALE: 1 : 100

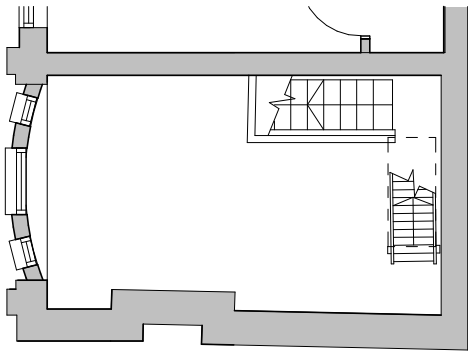


02 - SECOND FLOOR - EXISTING

SCALE: 1 : 100

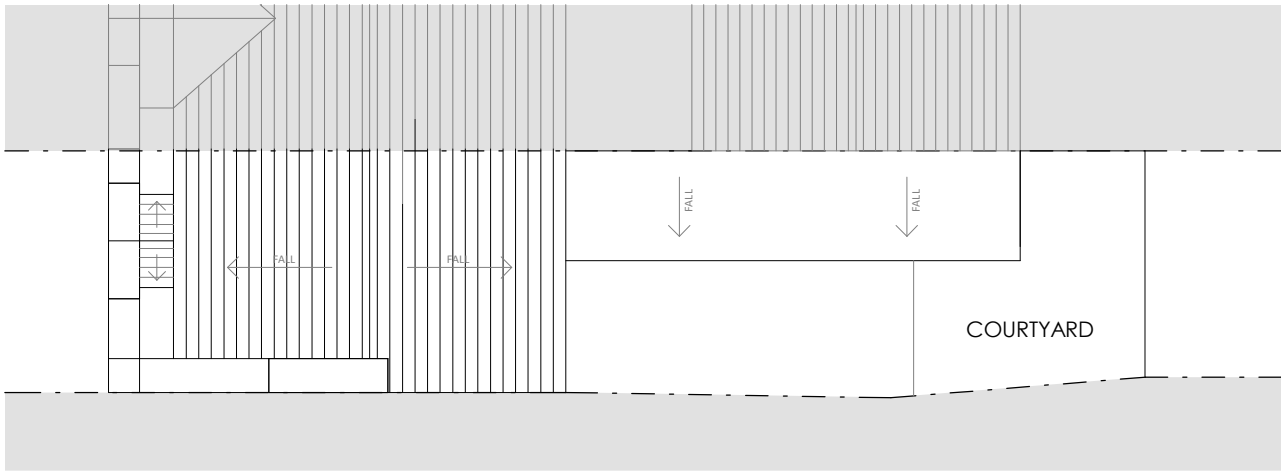

04 - ROOF PLAN - EXISTING

SCALE: 1 : 100

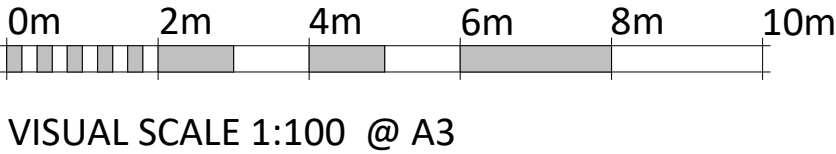

| REV | DESCRIPTION | DATE | BY |
|-----|-------------|------|----|
|     |             |      |    |

THIS DRAWING IS THE COPYRIGHT OF AINSLEY GOMMON ARCHITECTS. CHECK ALL DIMENSIONS ON SITE. DISCREPANCIES TO BE NOTIFIED TO ARCHITECT. ELEMENTS OF STRUCTURE SHOWN ARE INDICATIVE AND FOR GUIDANCE. FINAL DESIGN TO BE AS STRUCTURAL ENGINEERS DETAILS AND SPECIFICATION.

PROJECT  
58A HOPE STREET,  
WREXHAM  
for JULIE ROWLANDS AND  
DERI ROWLANDS

DRAWING TITLE  
EXISTING FLOOR PLANS

| SCALE          | DATE       | DRAWN    | CHECKED |
|----------------|------------|----------|---------|
| 1 : 100 @A3    | 24/01/24   | IP       | TM      |
| DRAWING STATUS |            |          |         |
| PLANNING       |            |          |         |
| JOB No         | DRAWING No | REVISION |         |
| 2142           | 100        |          |         |

**AG** | **A** AINSLEY GOMMON ARCHITECTS  
1 PRICE STREET, HAMILTON SQUARE, BIRKENHEAD, MERSEYSIDE, CH41 6JN  
Tel: 0151 647 5511 | birkenhead@agarchitects.co.uk | www.agarchitects.co.uk