





Front Elevation

1 : 100

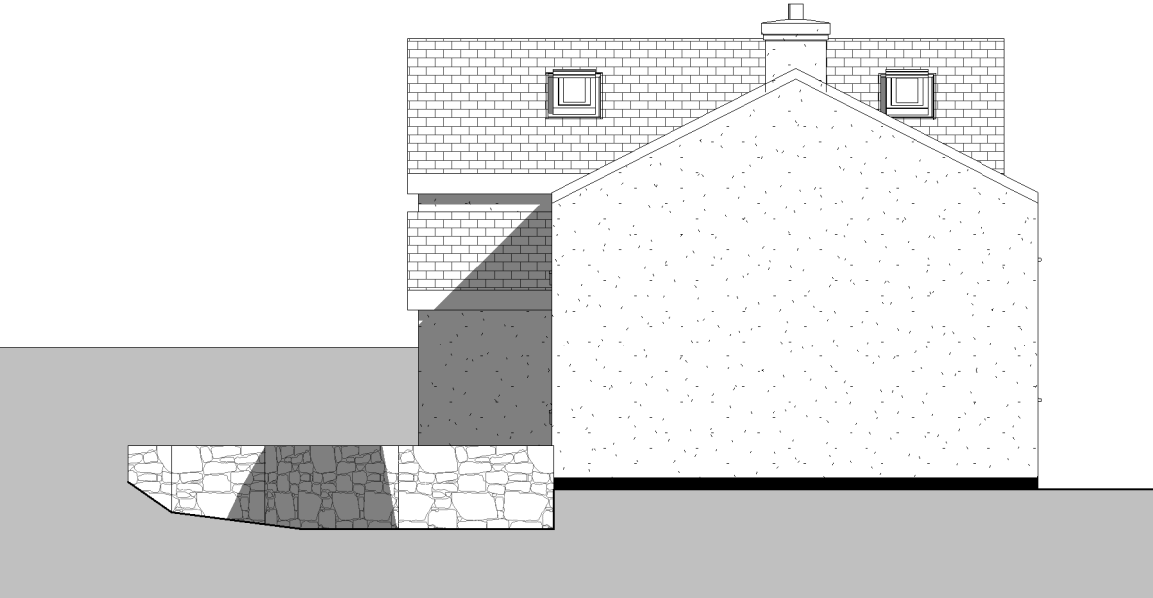


Side Elevation

1 : 100

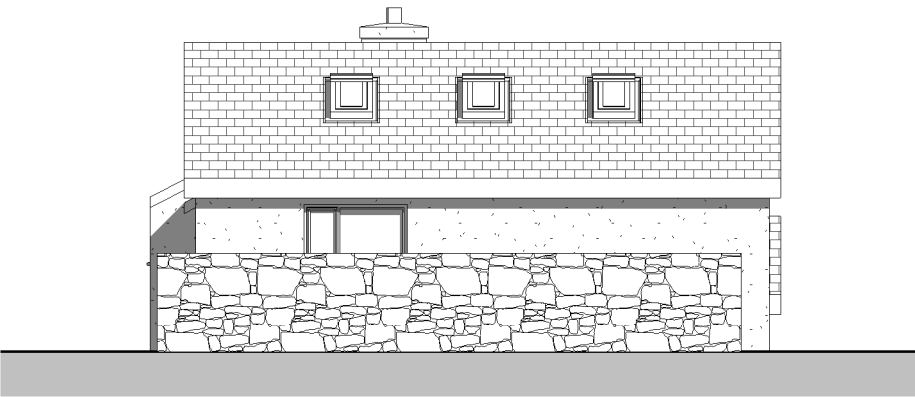

Side Elevation

1 : 100

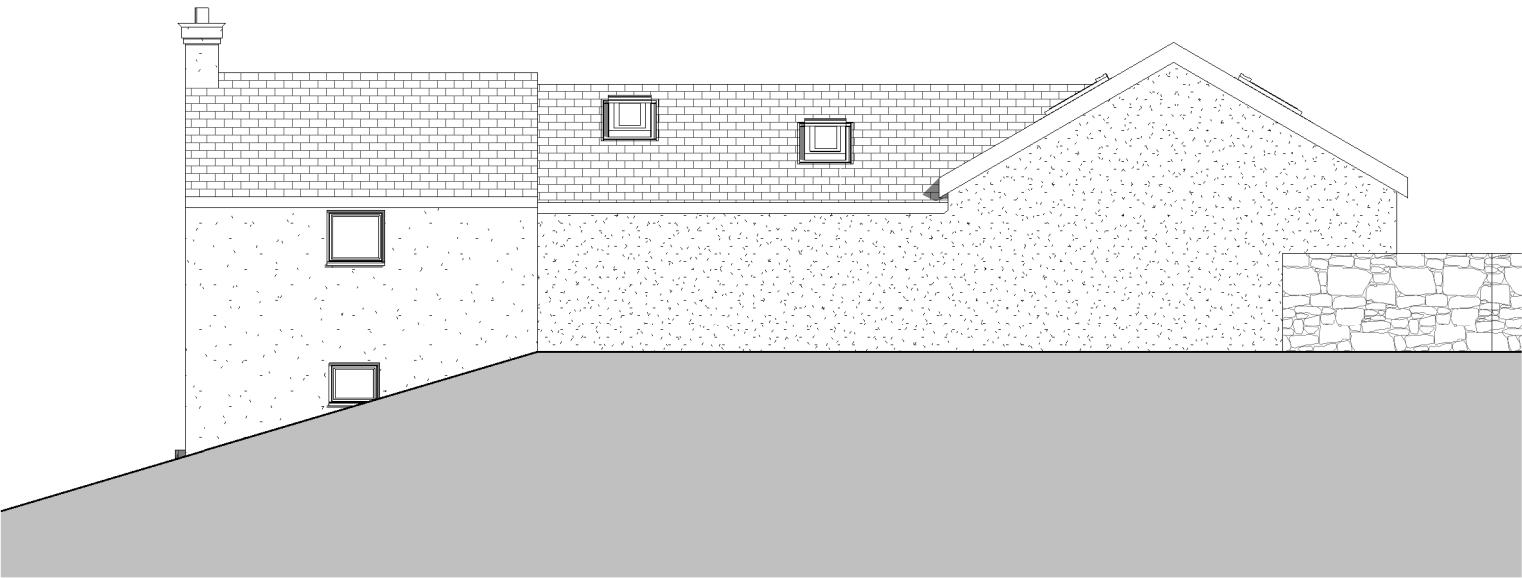

Rear Elevation

1 : 100

REV	DESCRIPTION	BY	DATE



OFF THE WALL - Architectural Services

1 The Woodlands, Chester Road
Gresford, Wrexham, LL12 8NU

Instagram: [offthewall_architectural](#)
phone: 07772 113 971
email: cathy@offthewallarchitectural.com

CLIENT:			
Mr & Mrs Morgan			
ADDRESS:			
6 Wesley Road, Bwlchgwyn			
STAGE:			
Planning Application			
TITLE:			
Proposed Elevations			
SCALE AT A3:	DATE:	DRAWN:	CHECKED:
1 : 100	29/10/21	LJ	CO
PROJECT NO:	DRAWING NO:	REVISION:	
OTW1218	PL02		