

LEGEND

- OWNERSHIP BOUNDARY
- APPLICATION BOUNDARY
- EXISTING TREE FROM SURVEY TO BE REMOVED
- EXISTING TREE FROM SURVEY TO BE RETAINED
- EXISTING HEDGEROW TO BE REMOVED
- EXISTING HEDGEROW TO BE RETAINED

NOTES

EXISTING HEDGEROW BASED ON COMBINATION OF TITLE PLANS, TOPOGRAPHICAL SURVEY & OS DATA


DRAWING TO BE READ IN CONJUNCTION WITH WIDER SITE PLAN (11373-LO8)

LEVELS BASED ON TOPOGRAPHICAL SURVEY DATA

LAYOUT HAS BEEN SUBJECT TO VEHICLE TRACKING

DRAWING TO BE READ IN CONJUNCTION WITH TREE SURVEY PREPARED BY ACS CONSULTING

FOR RACKERY LANE VISIBILITY SPLAYS REFER TO CAMERON ROSE DRAWING NO.: 735-01/GA-02 (REV C)

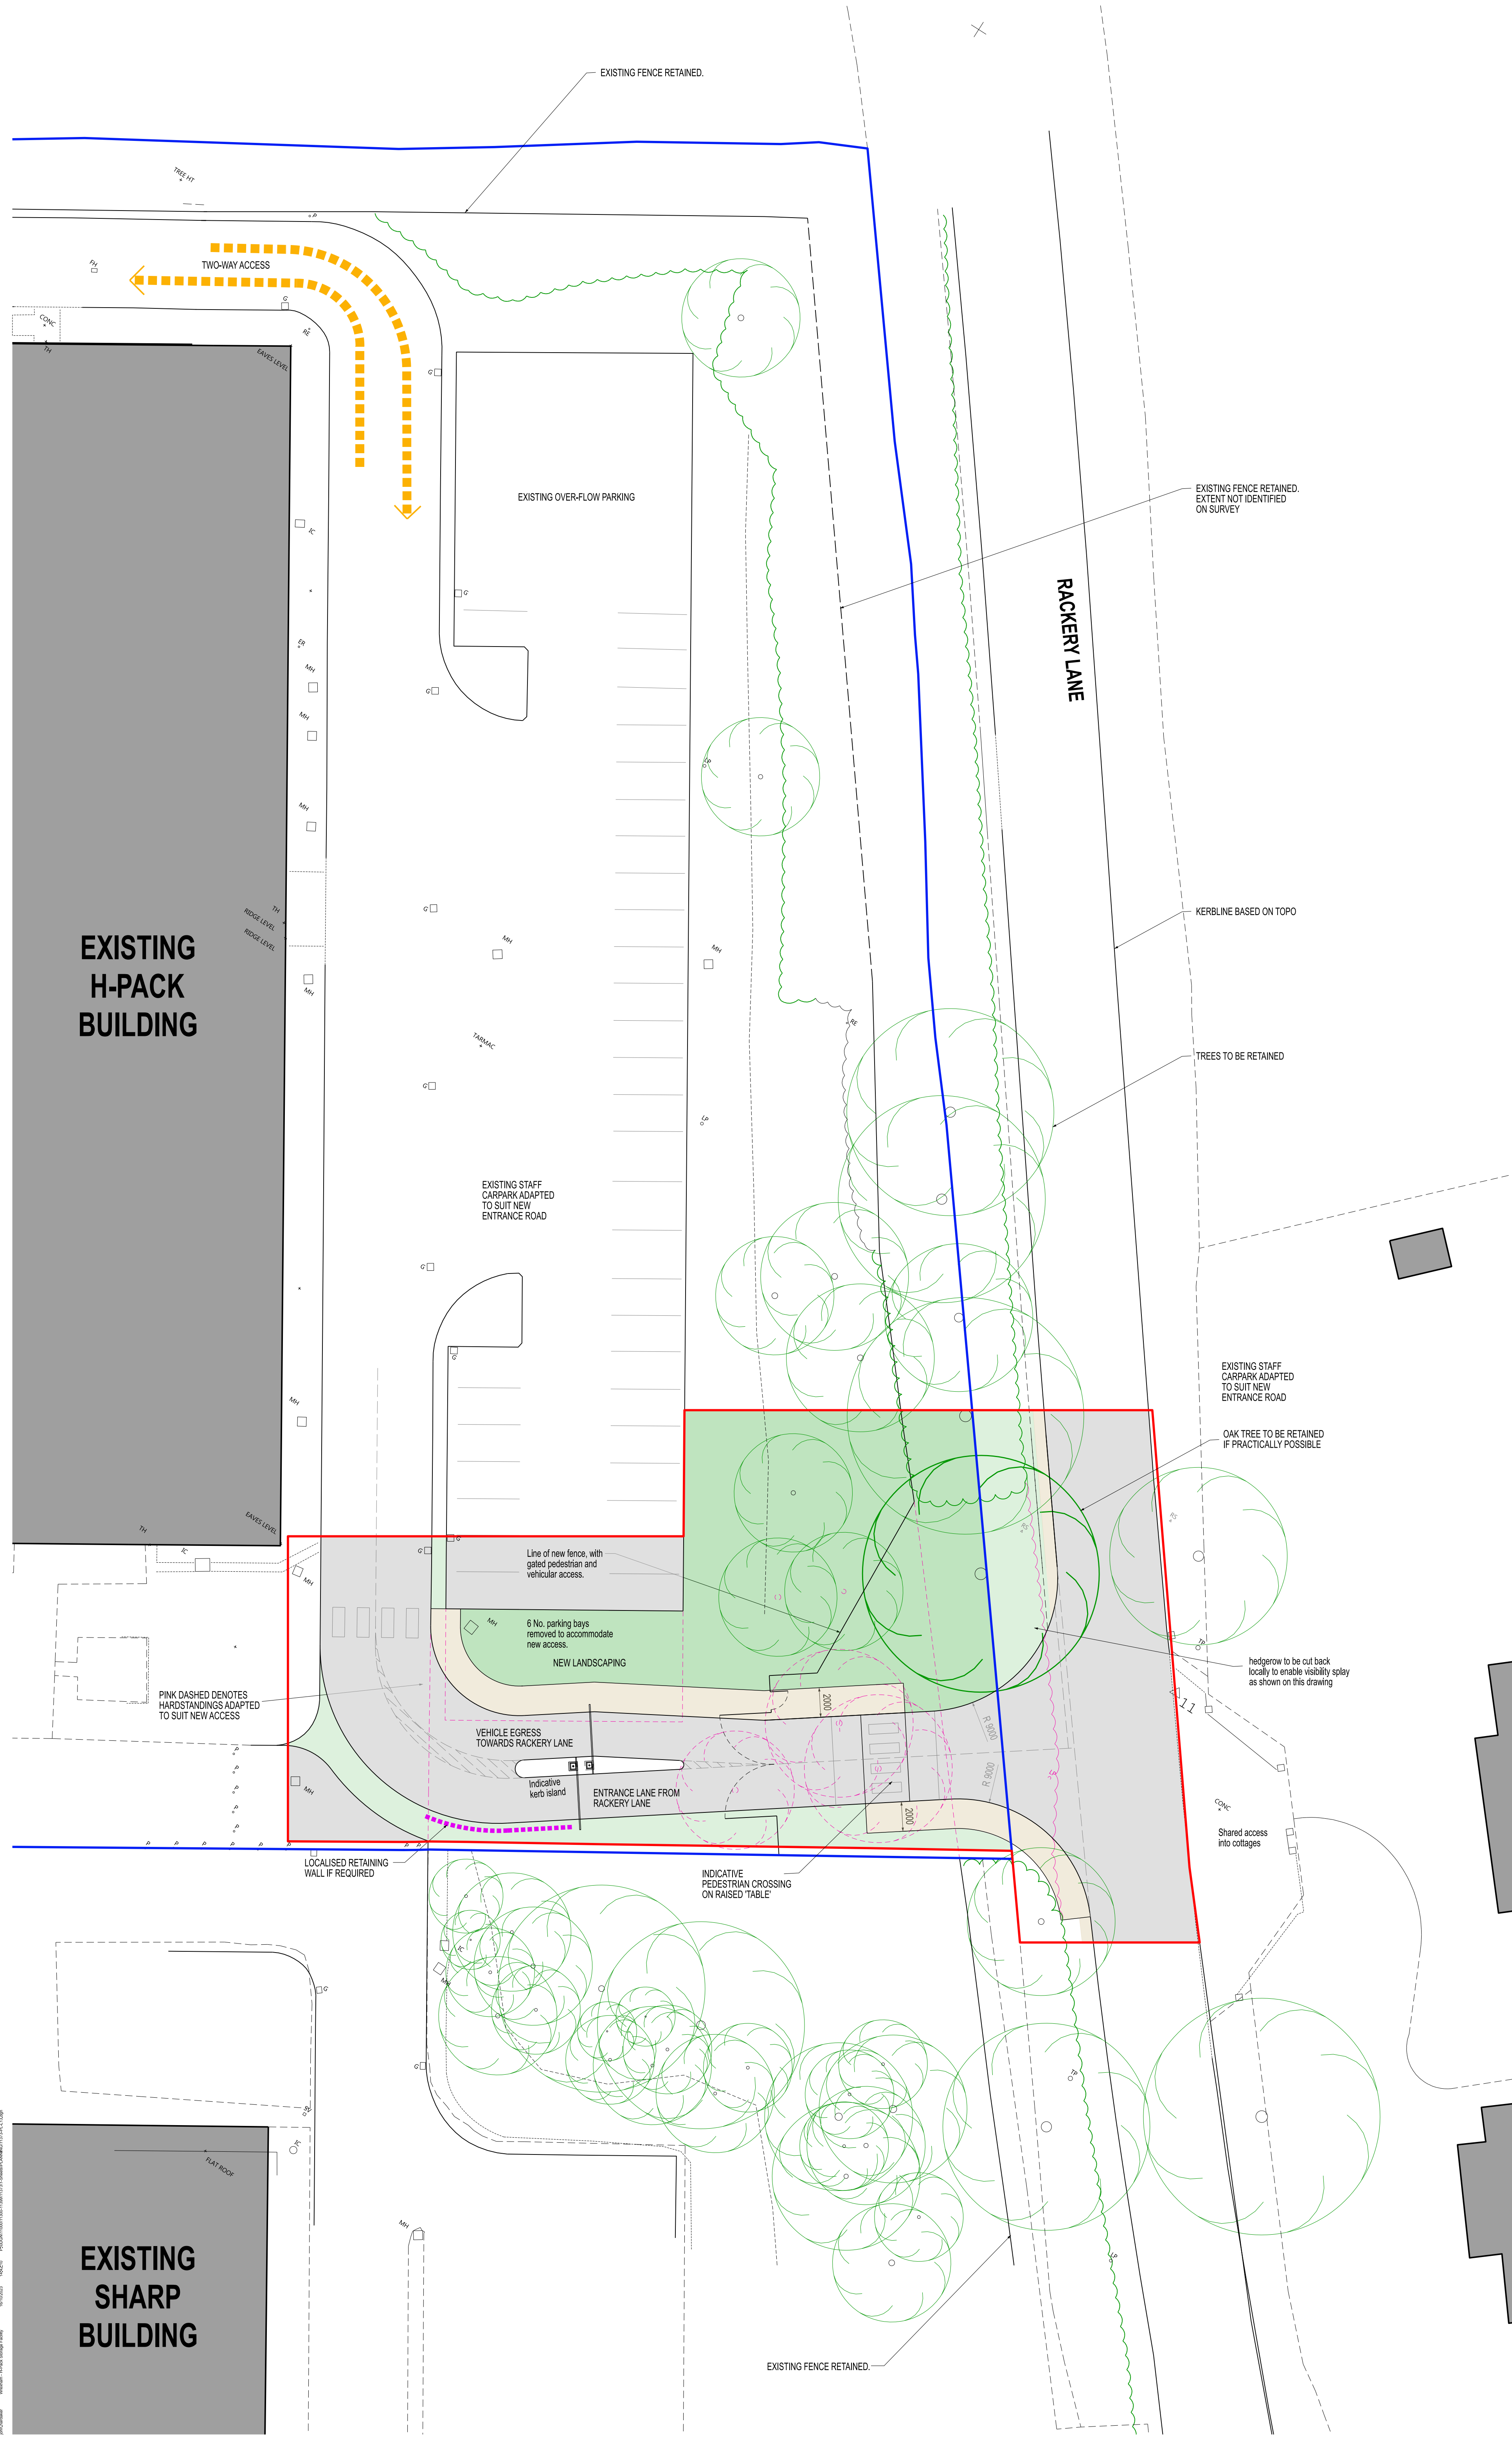

REV.	DATE	NOTES	INT.
A	16.10.23	NOTES RE VISIBILITY SPLAYS UPDATED	JH

CLIENT / PROJECT

H-Pack Liberty Properties

DAVY WAY, WREXHAM

DRAWING TITLE

DETAILED SITE PLAN TO RACKERY LANE ENTRANCE

STATUS

PLANNING

DATE JUN. '22 DRAWN JH/AJP SCALE @ A1 1:200

PROJECT NUMBER	UNIT / BLOCK	CL / SFR CODE	TYPE & NUMBER	REVISION LETTER
11373	PL	L13	A	

THE RATCLIFFE GROVES PARTNERSHIP

MANCHESTER 105 MANCHESTER ROAD BURY LANCASHIRE BL9 6TD T. 0161 797 6000 E. manchester@rga.co.uk www.rga.co.uk

LONDON 19 BEDFORD ROW LONDON W1H 1EB T. 020 7600 6666 E. london@rga.co.uk

