
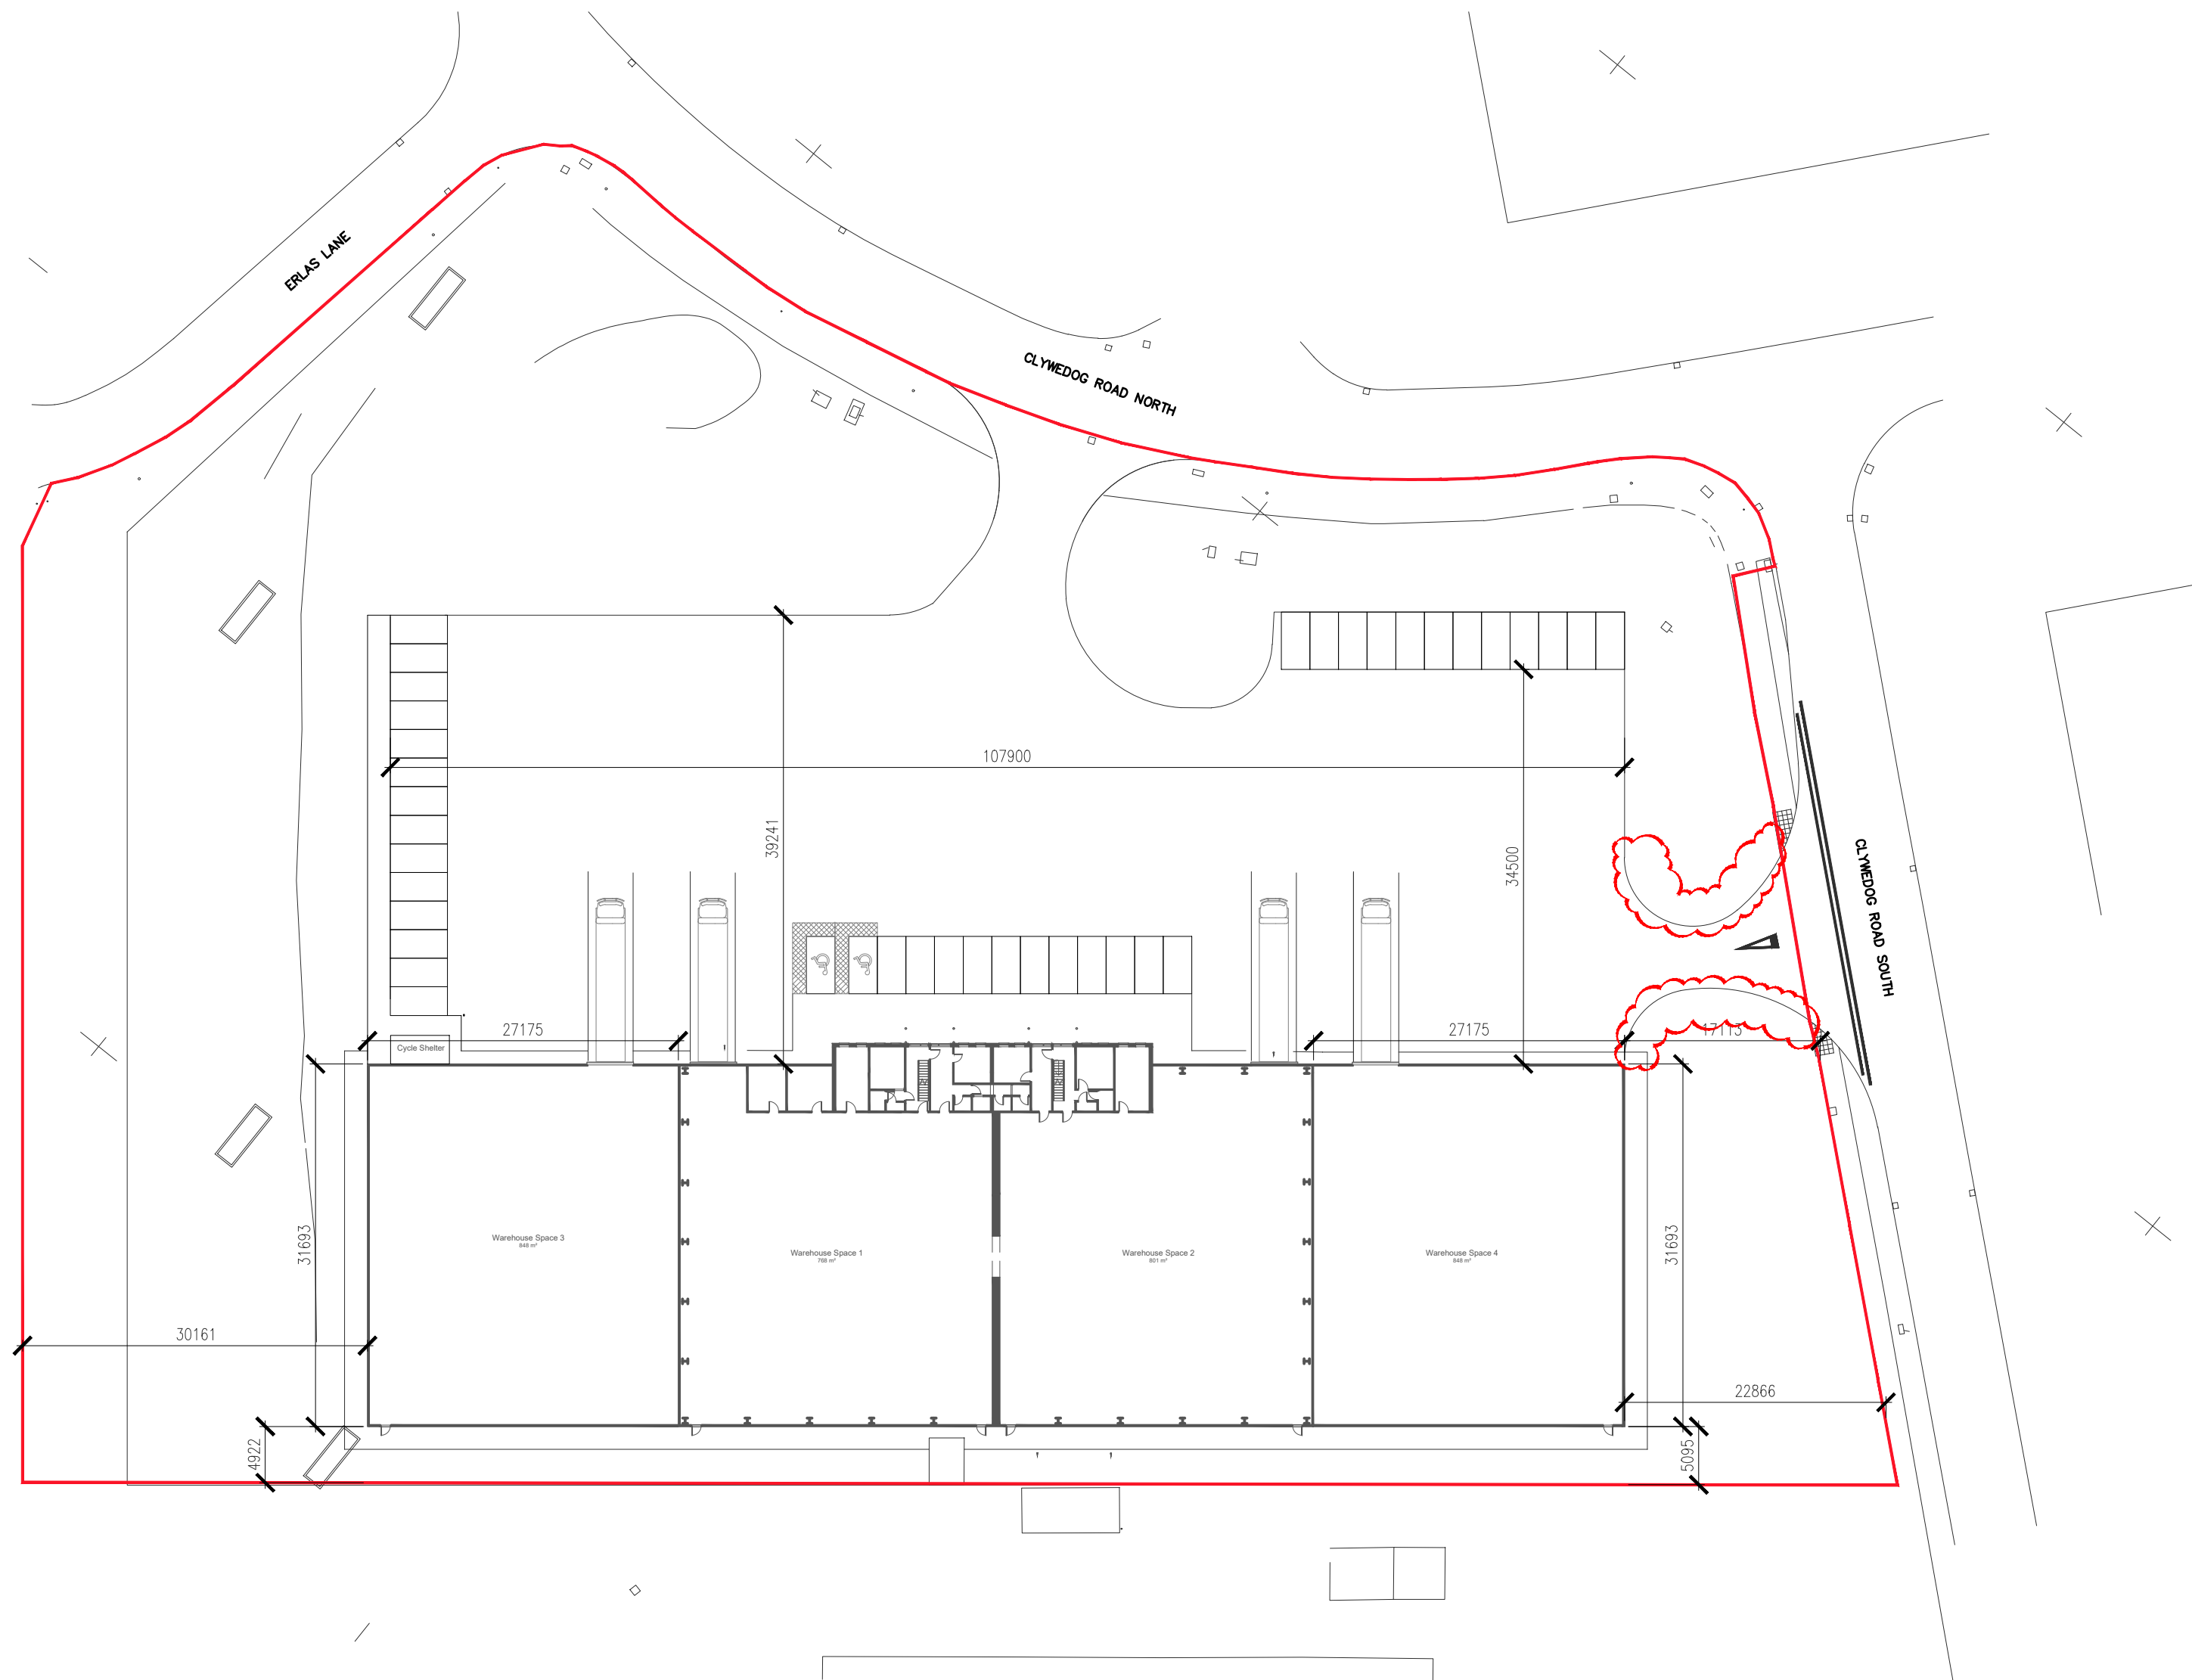


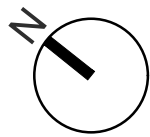

Proposed Site Plan

A	Initial Issue	PJ	01.08.22
B	Updated to reflect tree constraints plan	PJ	09.08.22
C	HGV egress updated, Cycle store added	PJ	18.08.22
D	Main access updated	PJ	24.08.22
E	Dimensions added	MM	15.12..22
F	Parking & yard area amended	PJ	19.04.23
G	Parking & yard area amended	MA	28.04.23
H	New entrance footway returns removed	JT	23.04.24

MC

AU

Modern City

Architecture & Urbanism

Eastgate

2 Castle Street

Castlefield

Manchester

M3 4LZ

t: 0161 974 7203

e: info@mcau.co.uk

www.mcau.co.uk

Client
F.I.Real Estate Management

Project
**Dragon Packaging
Wrexham**

Description
Proposed Site Plan

Status Information		
Scale	Drawn By	Date
1:500@A2	PJ	Jul22
Job Number	Drawing Number	Revision
1211	02-002	H