



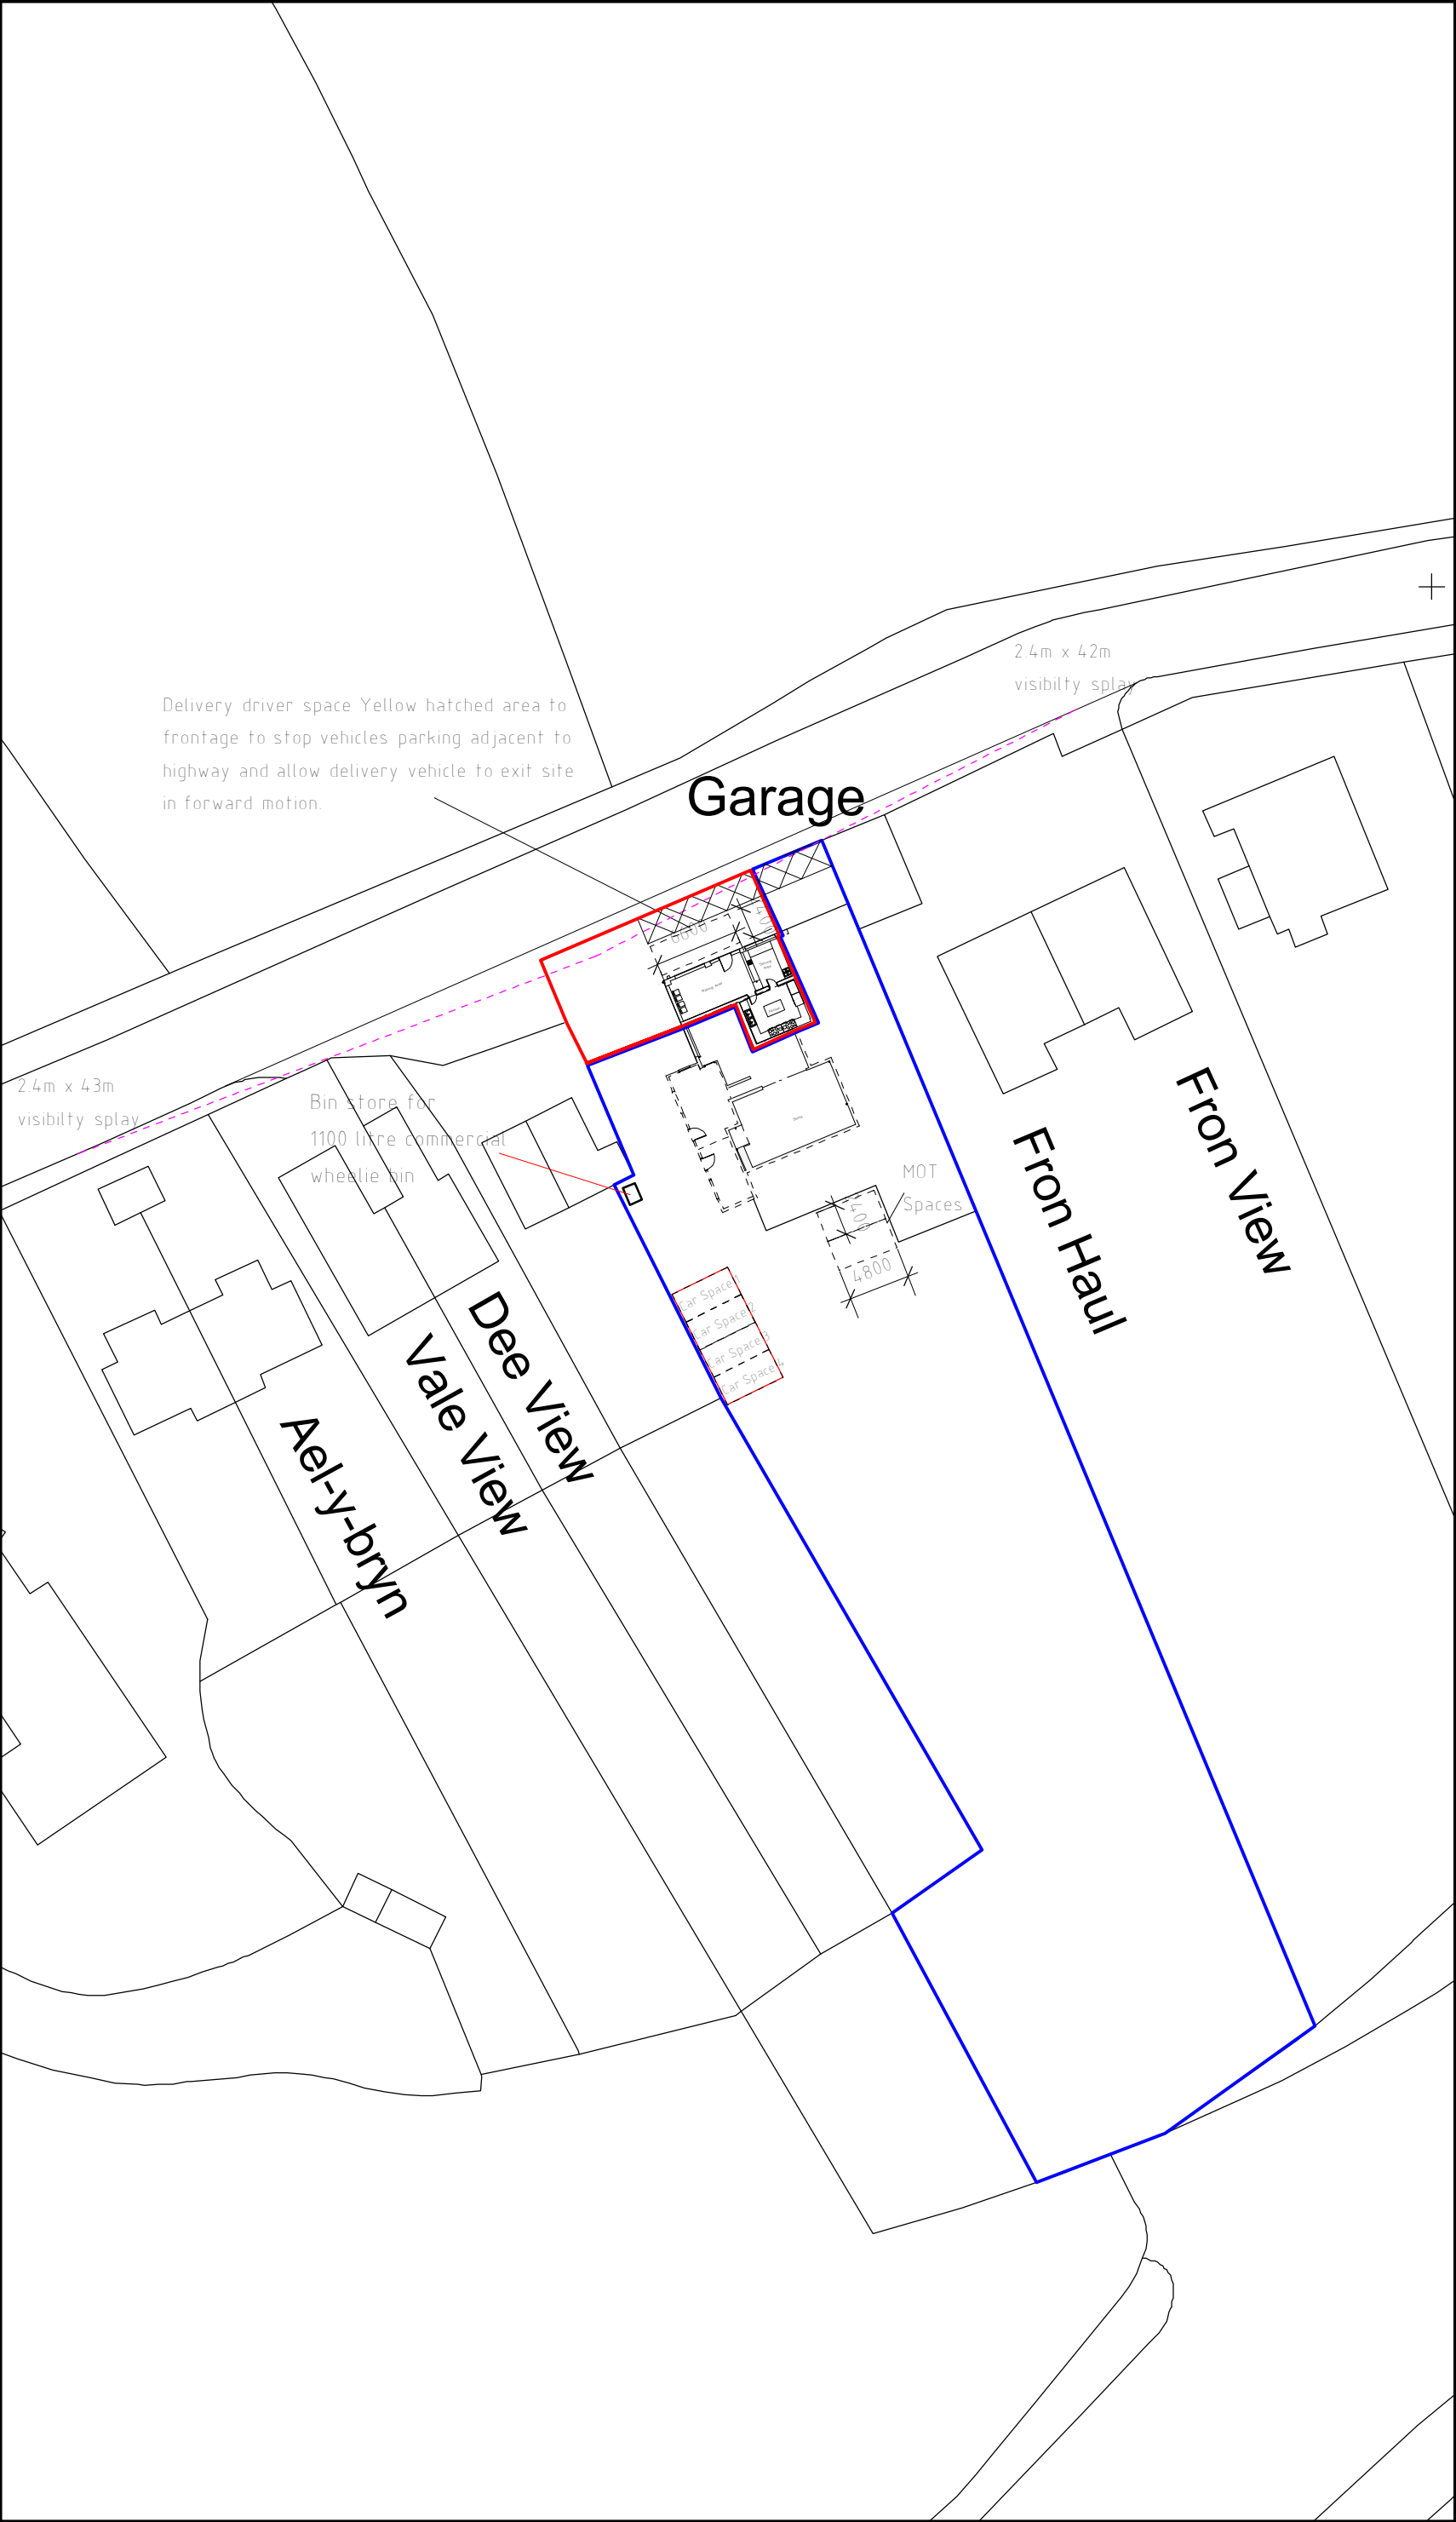

Site Plan 1:500

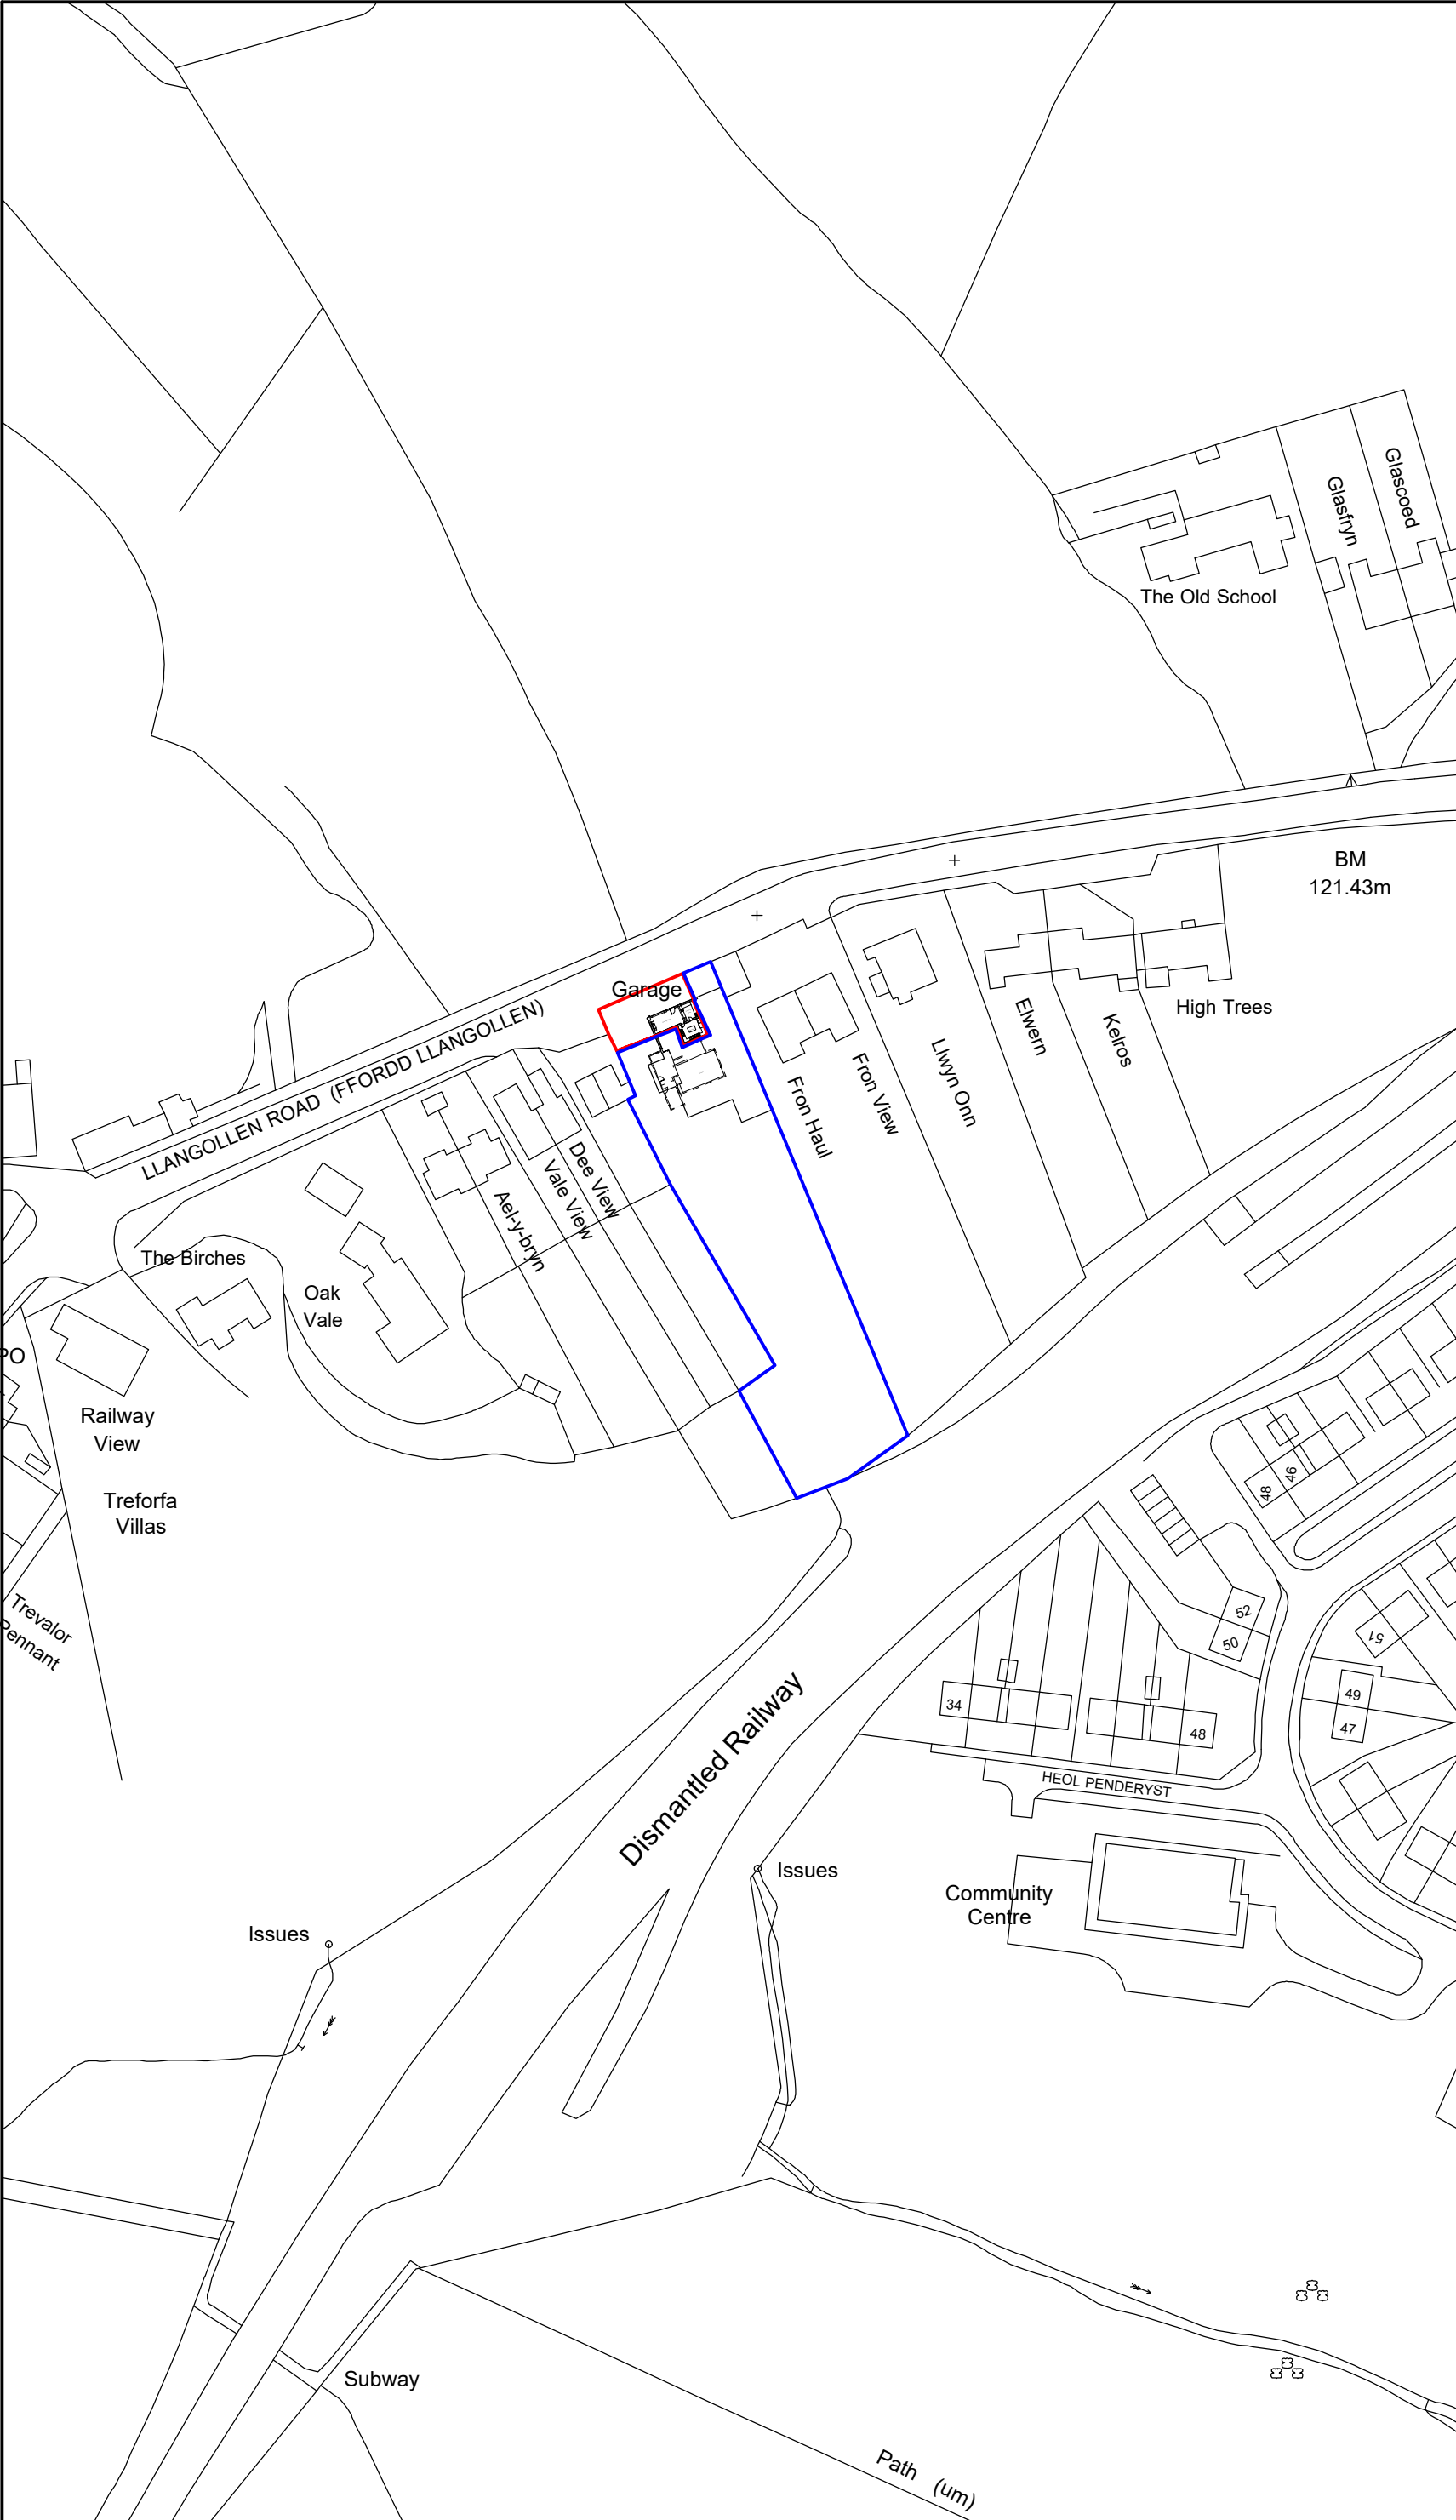

Location Plan 1:1250

Key

- Surrounding Buildings
- Land Owned By Client
- Application Site

Rev	Date	Detail	Initial
B	4/24	Highways amends	SIH
A	1/24	Bin store indicated	SIH

Project:

Proposed Alterations to,
Aqueduct Garage,
Llangollen Road, Trevor,
Llangollen, LL20 7TF

Title: Site & Location Plan	Scale: (A2) 1:500 & 1:1250
-----------------------------------	----------------------------------

Drawn By: A.Valentine	Date: Sep 2023
Drawing No: P152/004	Sheet: 1 of 1

Office 3K4,
Redwither Business Tower,
Wrexham. LL13 9XT
Tel: 01978 356500
www.blueprintarchitectural.com
© copyright all rights reserved