



The Contractor must check all dimensions on site before commencing setting out works. Any discrepancies are to be reported immediately.

DO NOT PROCEED IN THE EVENT OF A DISCREPANCY.
DO NOT SCALE FROM THE PRINTS.

Planning Drawing

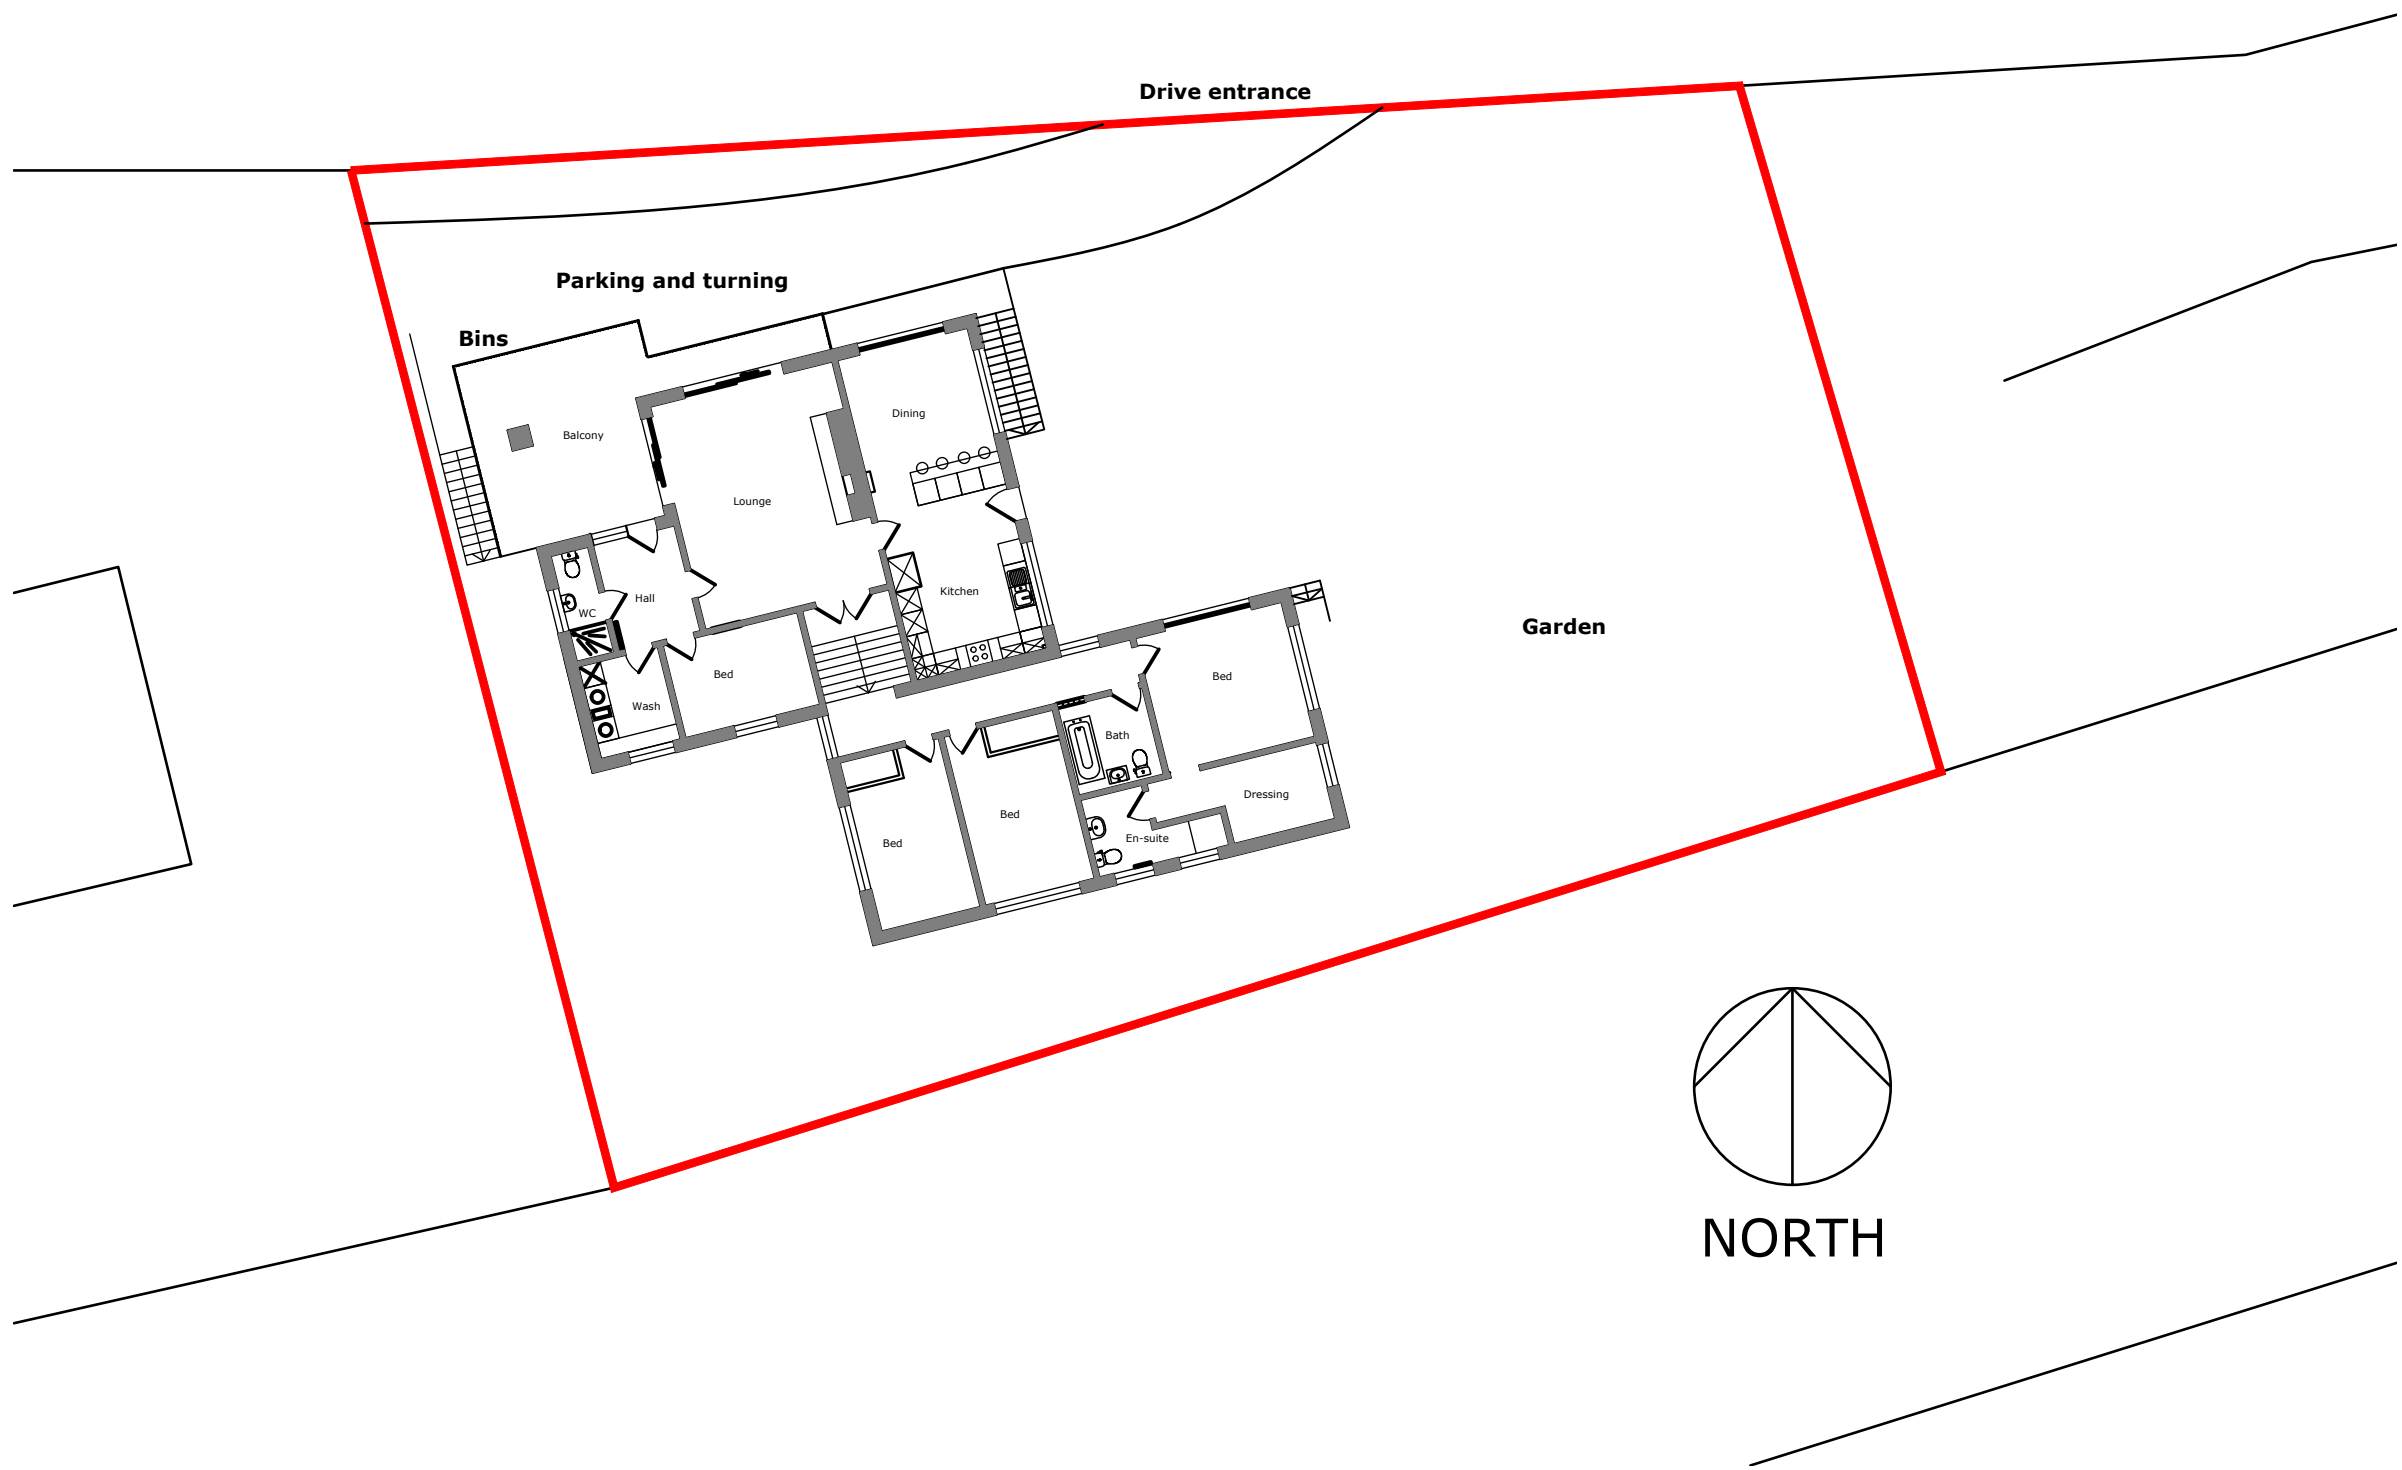

Site Plan As Existing

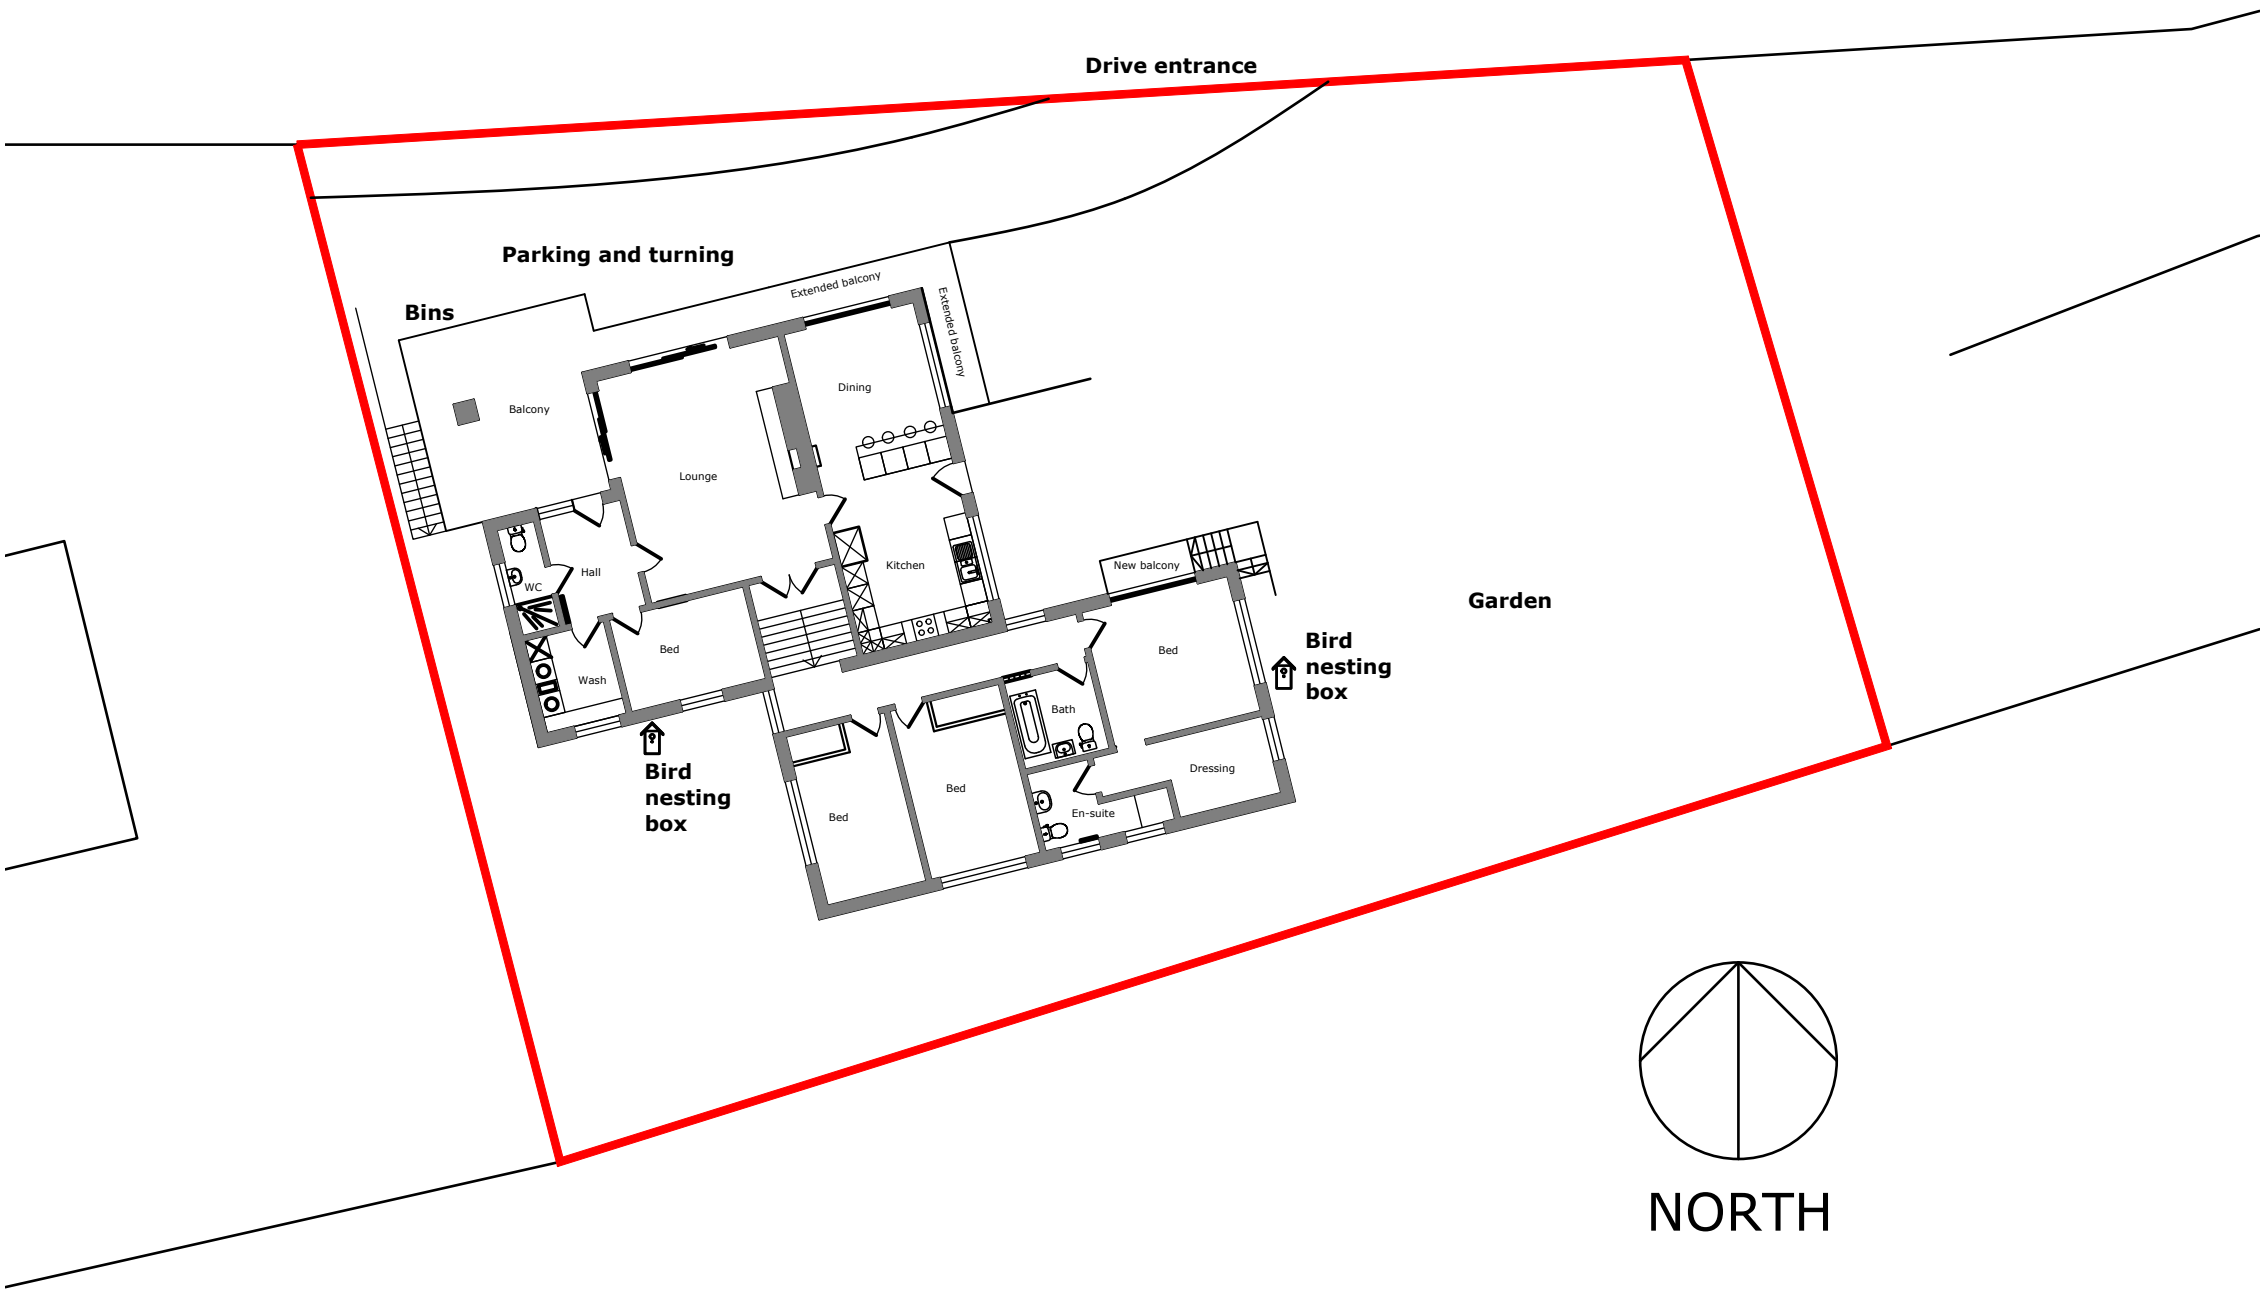

Site Plan As Proposed

A 01/07/2024 Bird nesting boxes shown
15/04/2024

Drawing Revisions

Project	The Bungalow Nant Road Bwlchgwyn	
---------	--	--

Drawing Title		
Site Plans Existing and Proposed		
Drawing Number	Revision	
BUNG-04	A	
Scale	Date	
1:200@ A1	Apr 2024	
DO NOT SCALE		
COPYRIGHT RESERVED		