


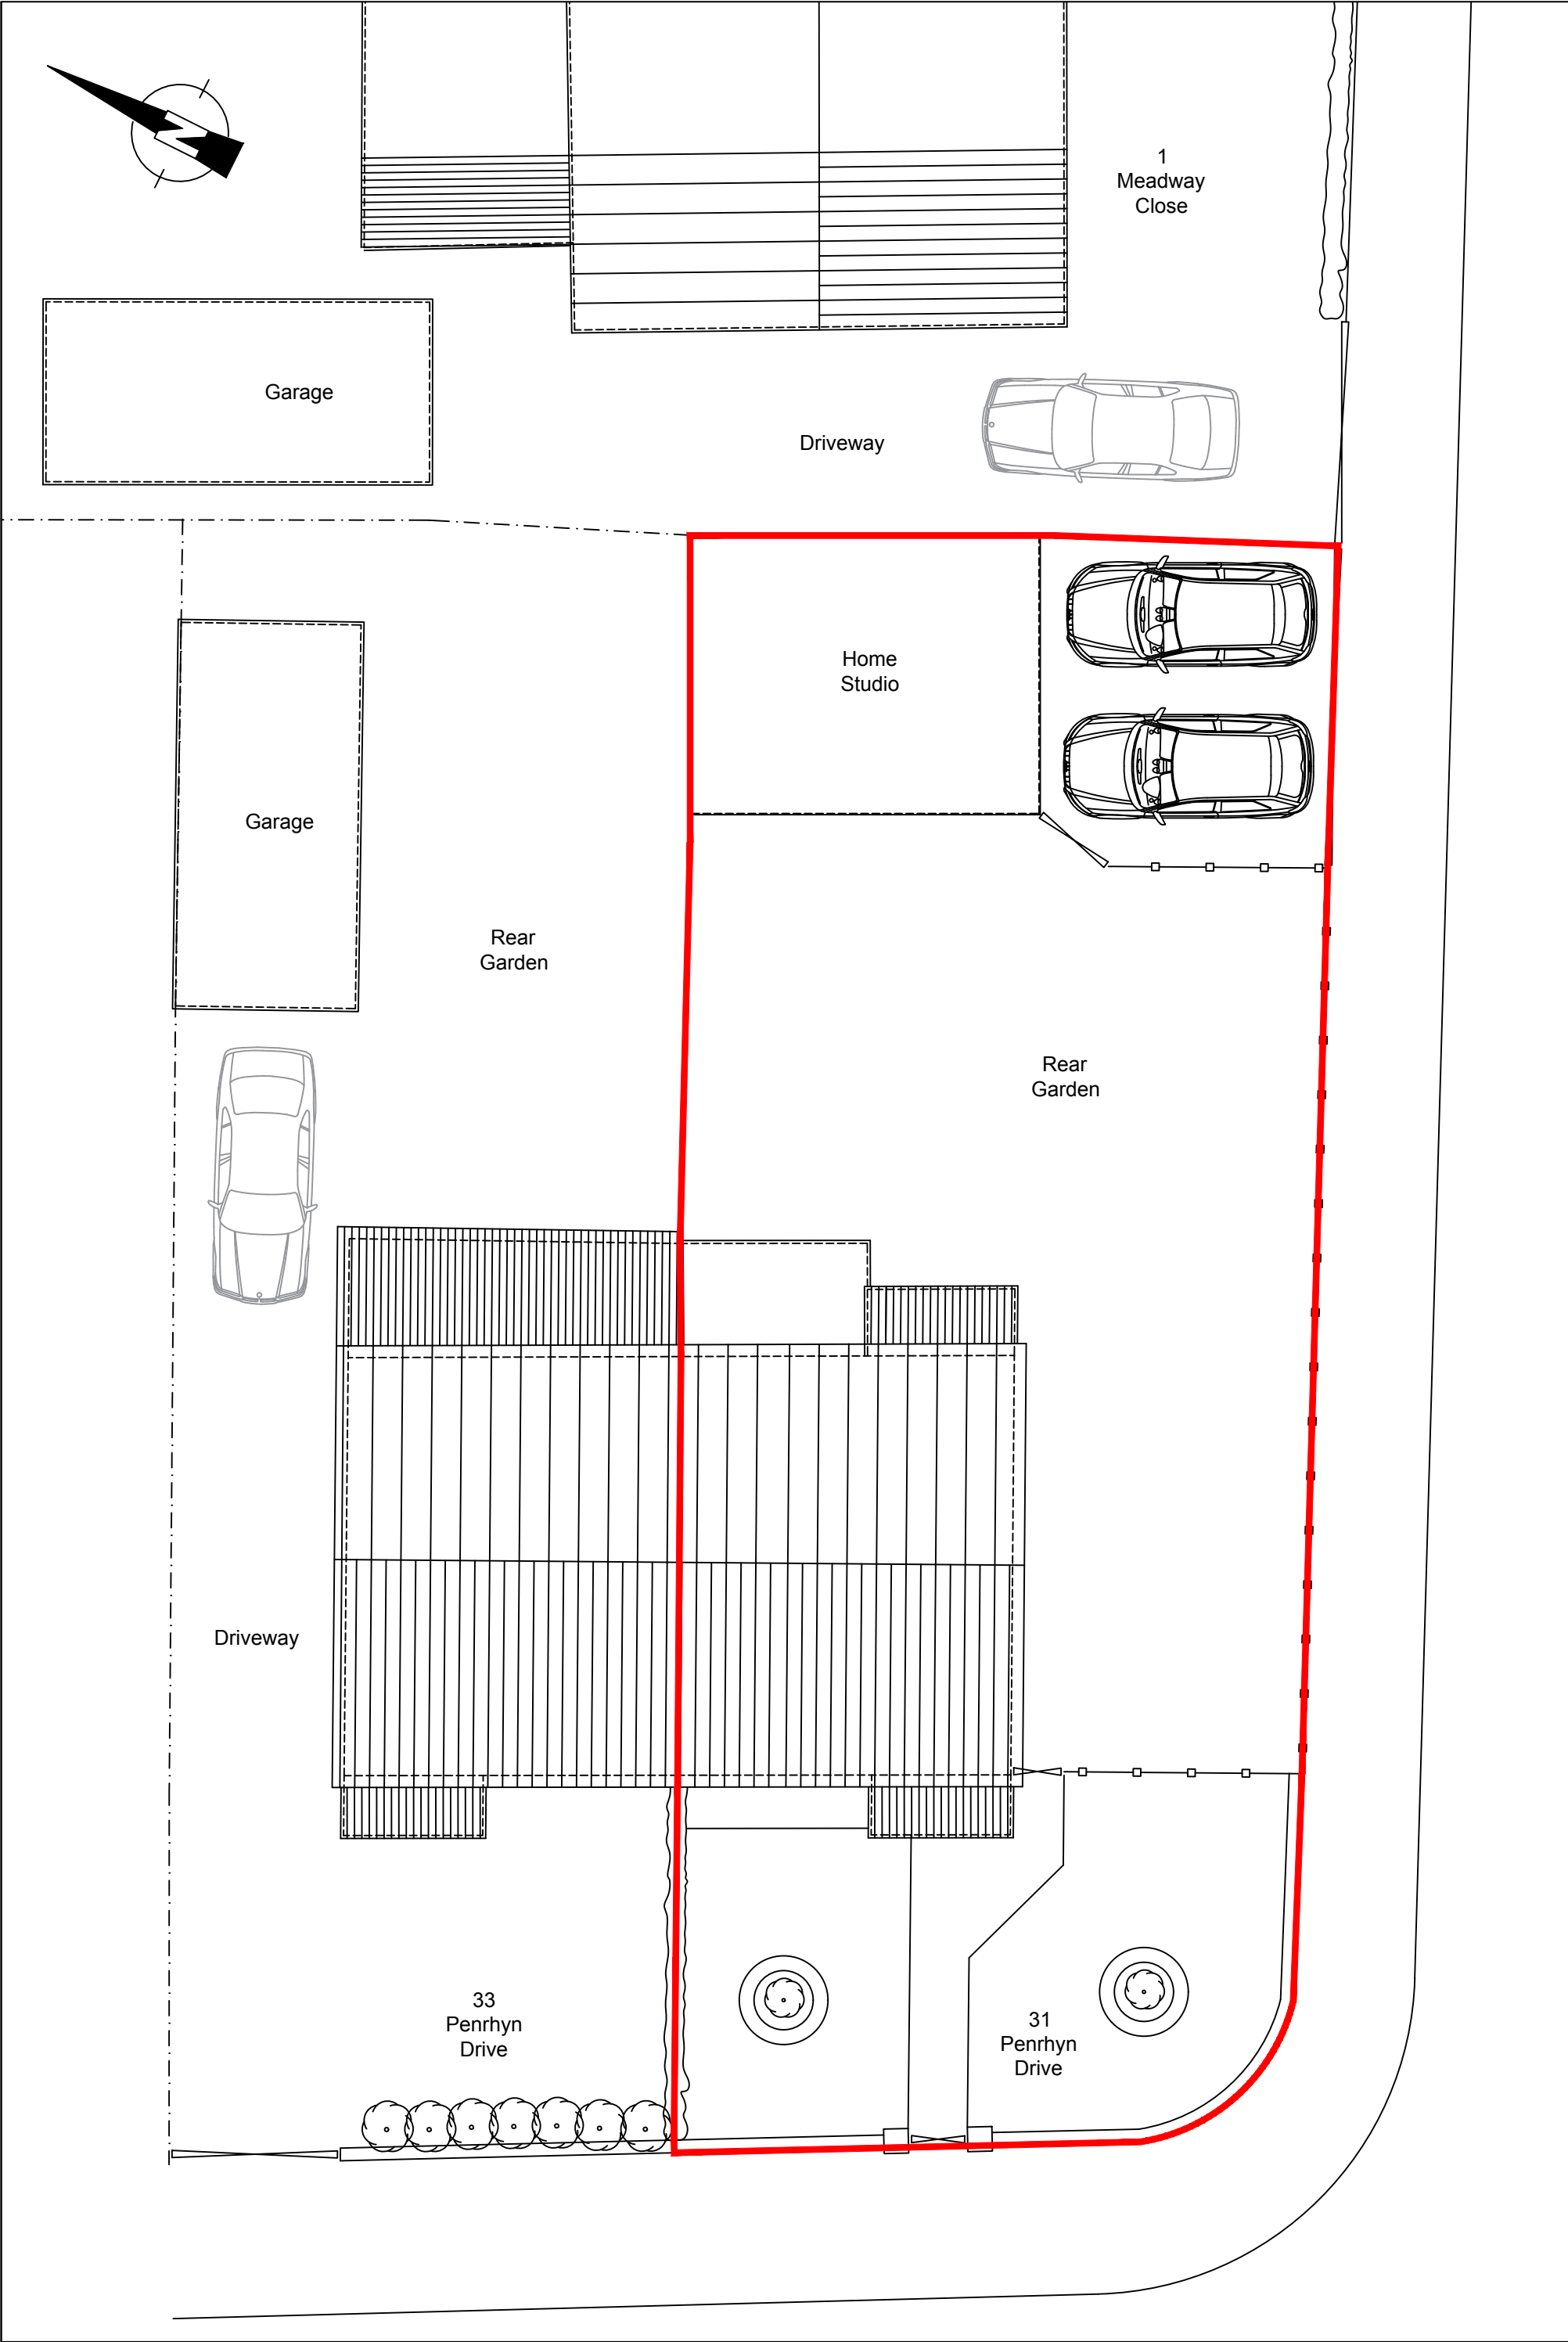

01. Site Plan 1:100

Serial Number : 200018
(c) Crown copyright and database right 2020
Ordnance Survey License: 100048957

original by	description	date	dr by
A C Munro			ACM

Planning Application



This drawing is to be read in conjunction with all related drawings. Do not scale from this drawing. All dimensions must be checked and verified on site before commencing any work or producing shop drawings. The originator should be notified immediately of any discrepancy.
This drawing is copyright and remains the property of Three 6 T Architecture and should not be given to a third party without written permission.
T : 07583 303 464 E : enquiries@three6t.co.uk

Mr & Mrs Griffiths			
31 Penrhyn Drive Gwersyllt			
project no	20 0803		
drawing title	Home Studio Site Plan - Proposed		
Scale	prefix	drawing No	rev
As Shown	PL	101	--