


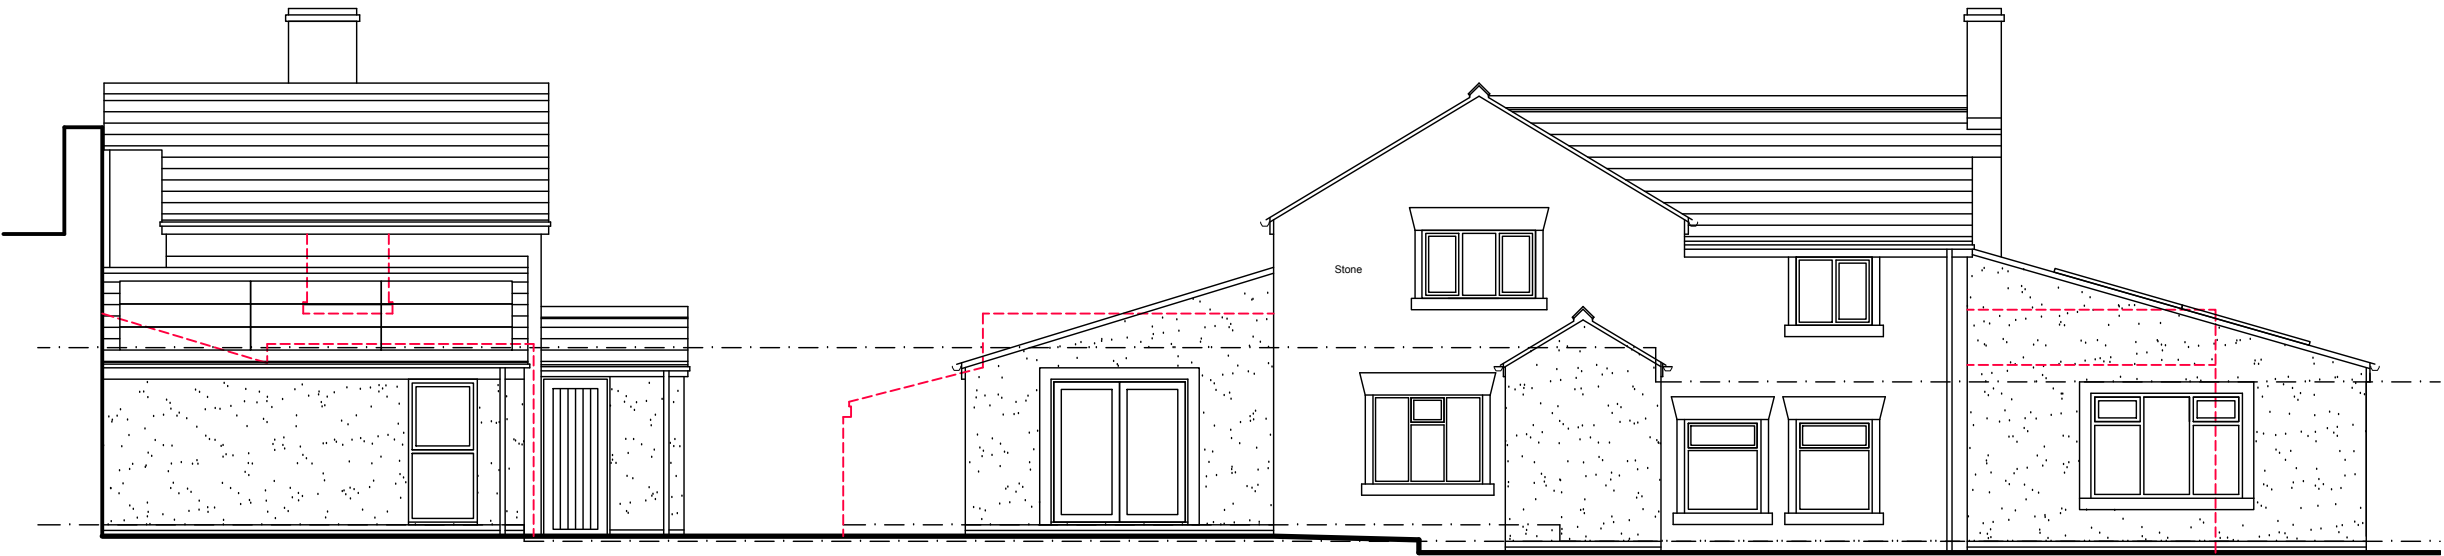


1. Side Elevation

2. Front Elevation



3. Side Elevation

 

0	TS	13.03.2024	First issue.
Rev.	By	Date	Description

Client
Mr. & Mrs. Mike Melton

Project
Tower View
Alma Road
Froncysyllte
LL20 7PY

Drawing Title
Proposed Elevations

Drawn By	TS	Date	March 2024
Job No.	P478	Status	Planning
Dwg No. L04	Rev. 0	Scale@ A3	1:100



ARCHITECTURE WORKS

RESIDENTIAL COMMERCIAL INDUSTRIAL

The Coach House
Warrington Road
Mickle Trafford
Chester
CH2 4EA

Tel: 01244 300199
Mobile: 07974 674674
Email: toby@architecture.works