



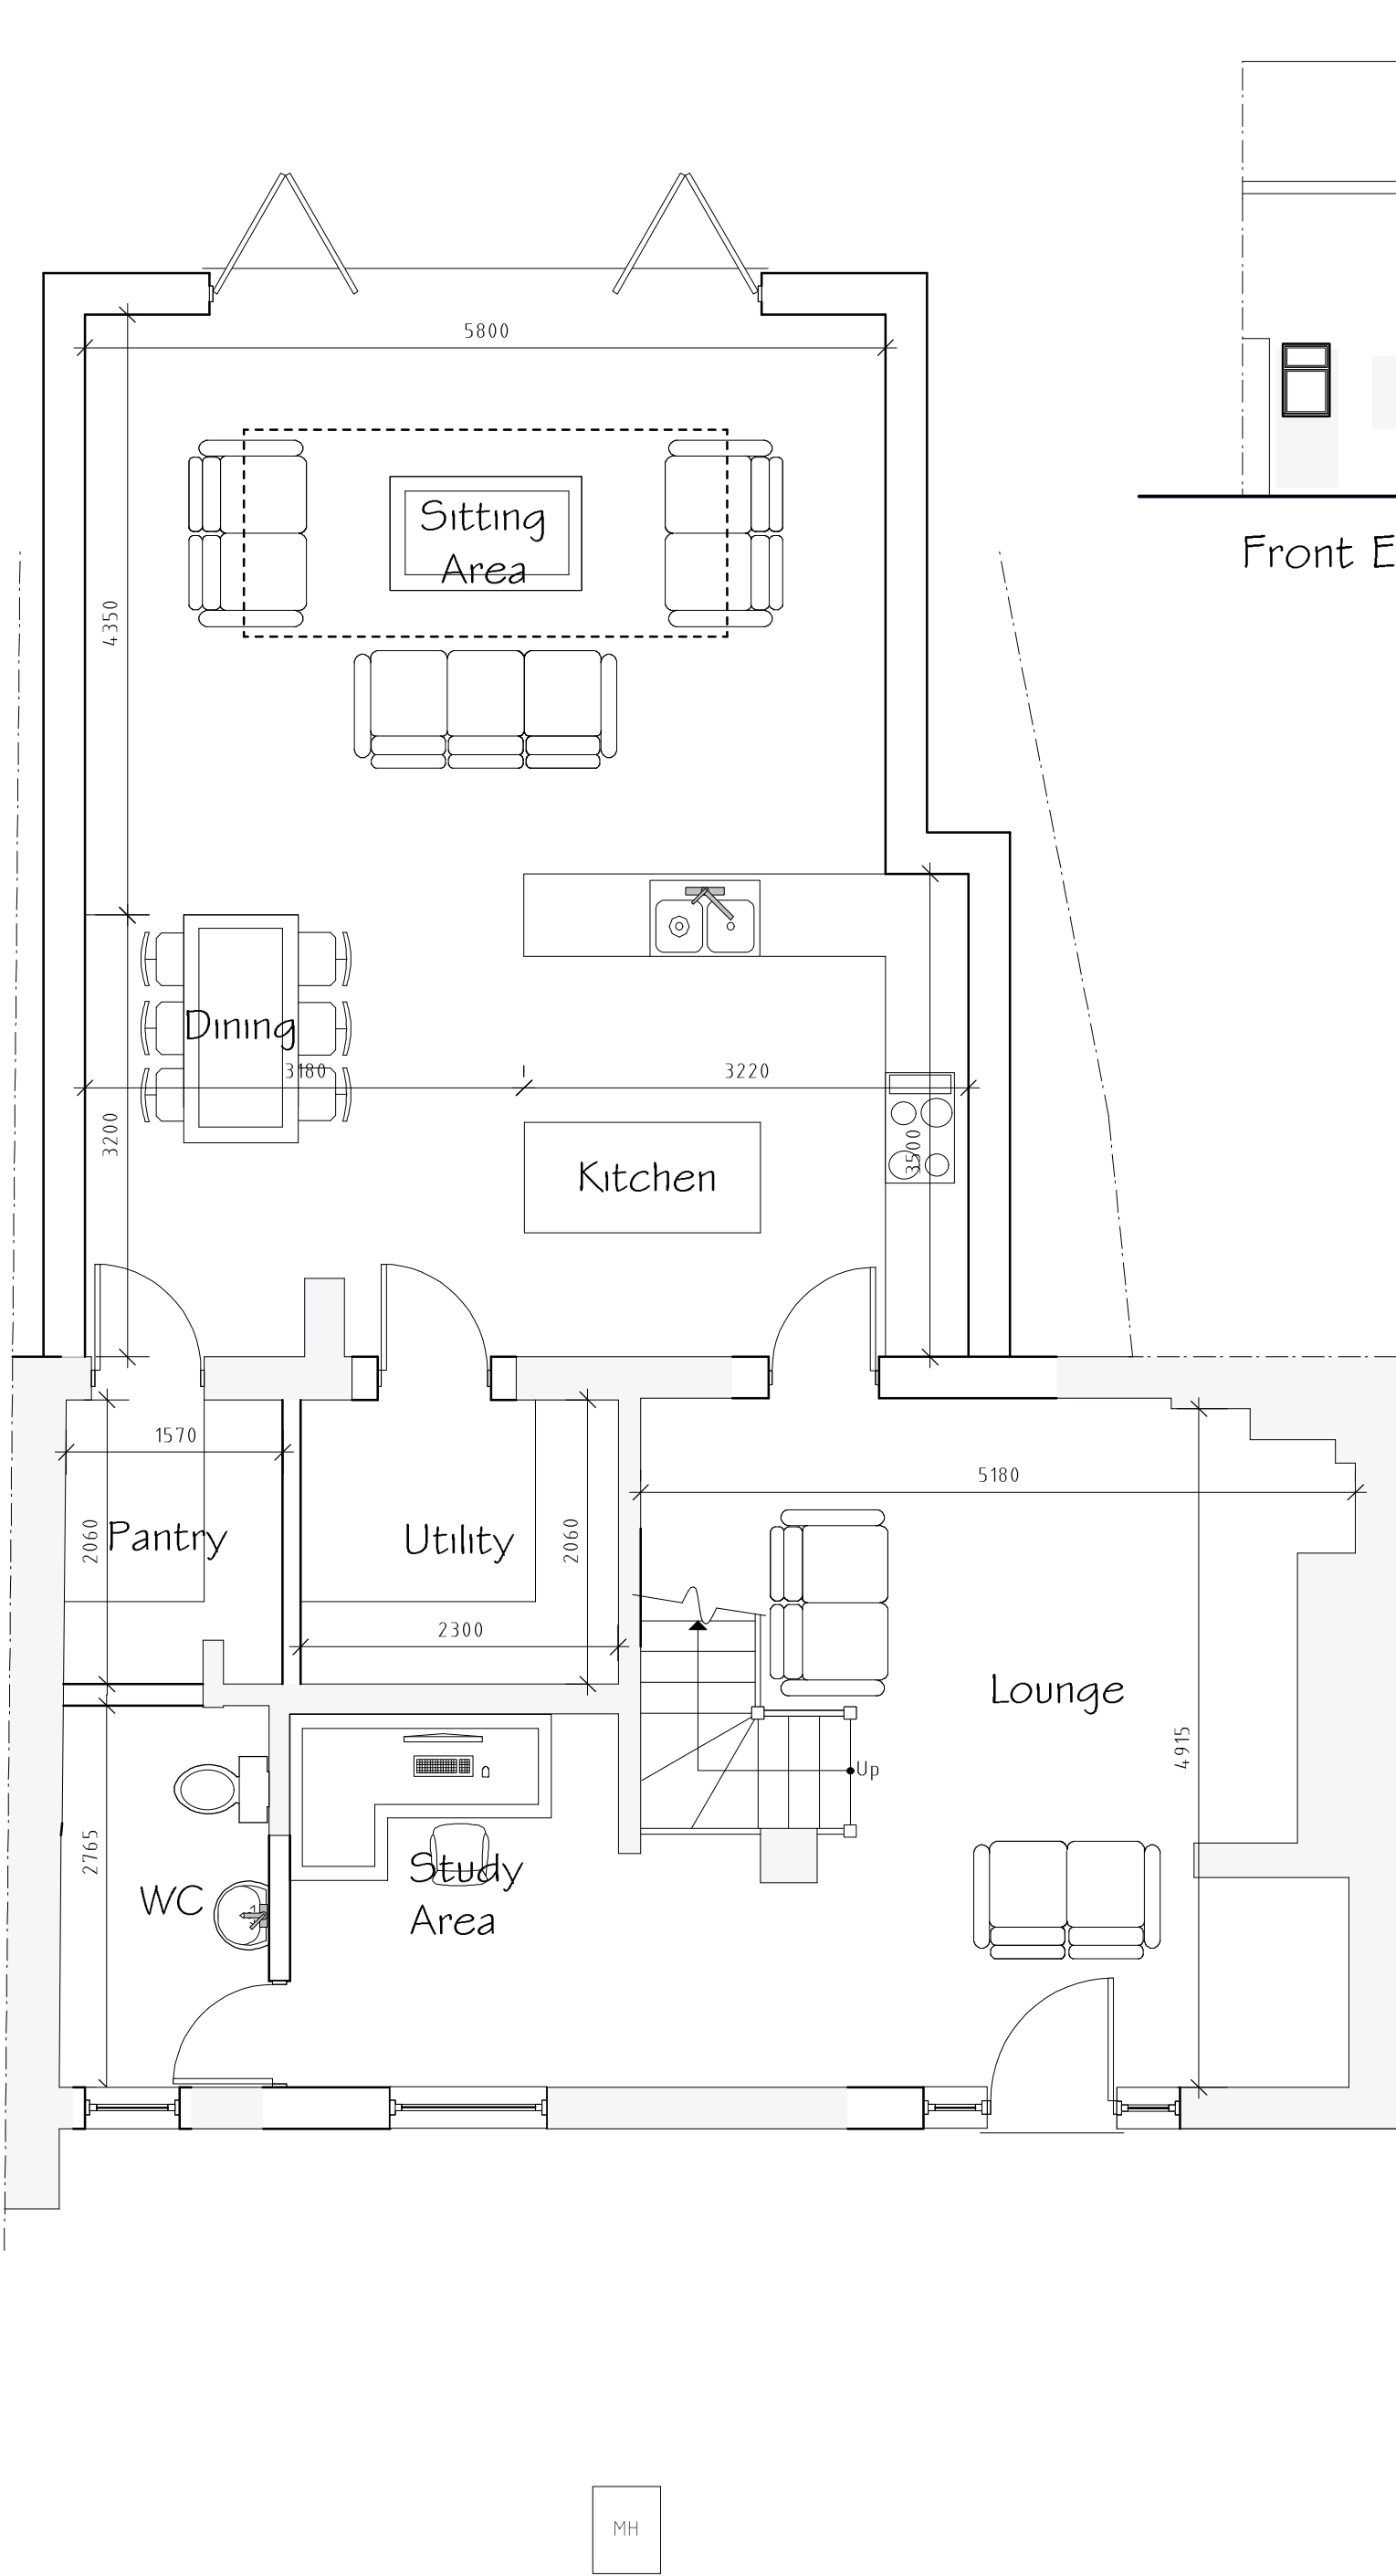

Ground Floor Plan 1:50



Front Elevation 1:100

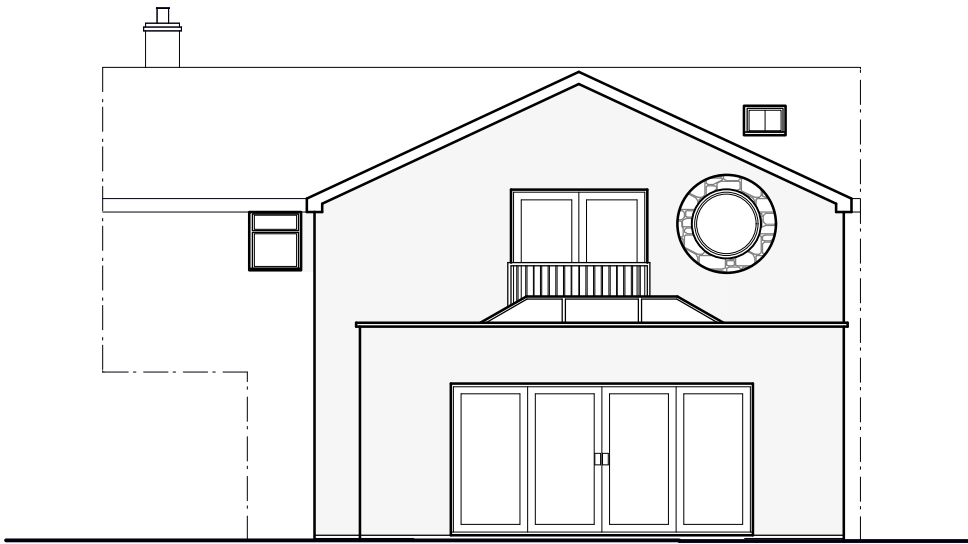

Rear Elevation 1:100

WALL MATERIALS
 External walls are to comprise of block work with render finish to match existing.


ROOFING MATERIALS
 Roof coverings are to be concrete Ashmore Interlocking Double Plain Roof Tiles supplied from Marleys or similar.

WINDOWS
 All windows are to comprise sealed double glazed units set in white uPVC frames. En-suite and bathroom windows are to be fitted with obscured glass.


FACIAS AND SOFFITS
 All fascias and soffits are to comprise black uPVC to match windows.

RAINWATER GOODS
 Rainwater to be collected in 100mm diameter half round aluminium guttering and 65mm diameter aluminium downpipes powder coated black and supplied by guttercrest or similar, to discharge to soakaways located in garden.

GREEN INFRASTRUCTURE STATEMENT
 The dwelling occupies a developed plot of land within the settlement boundary limit of the village. Established gardens are to be improved and maintained following the refurbishment and extensions proposed at the property. As documented on the site plan it is proposed the development includes the planting of a tree to provide a net bio-diversity enhancement for the site.

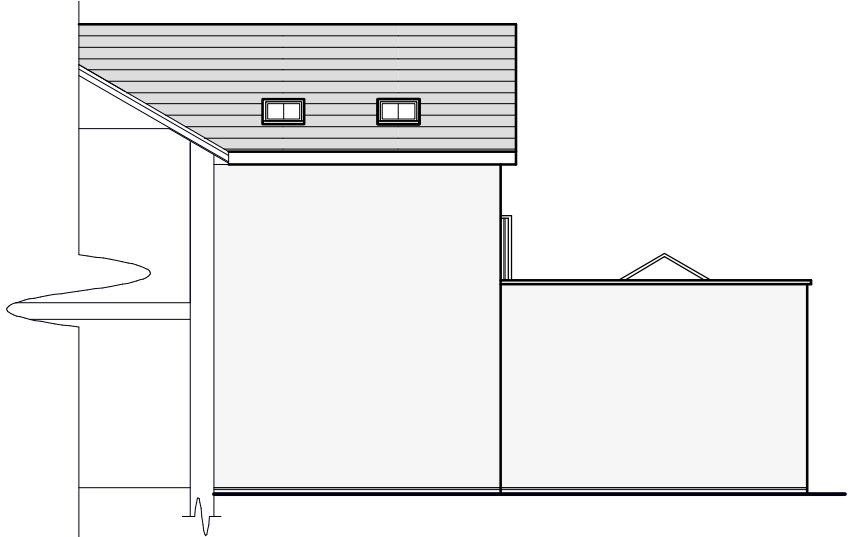

Part Side Elevation 1:100

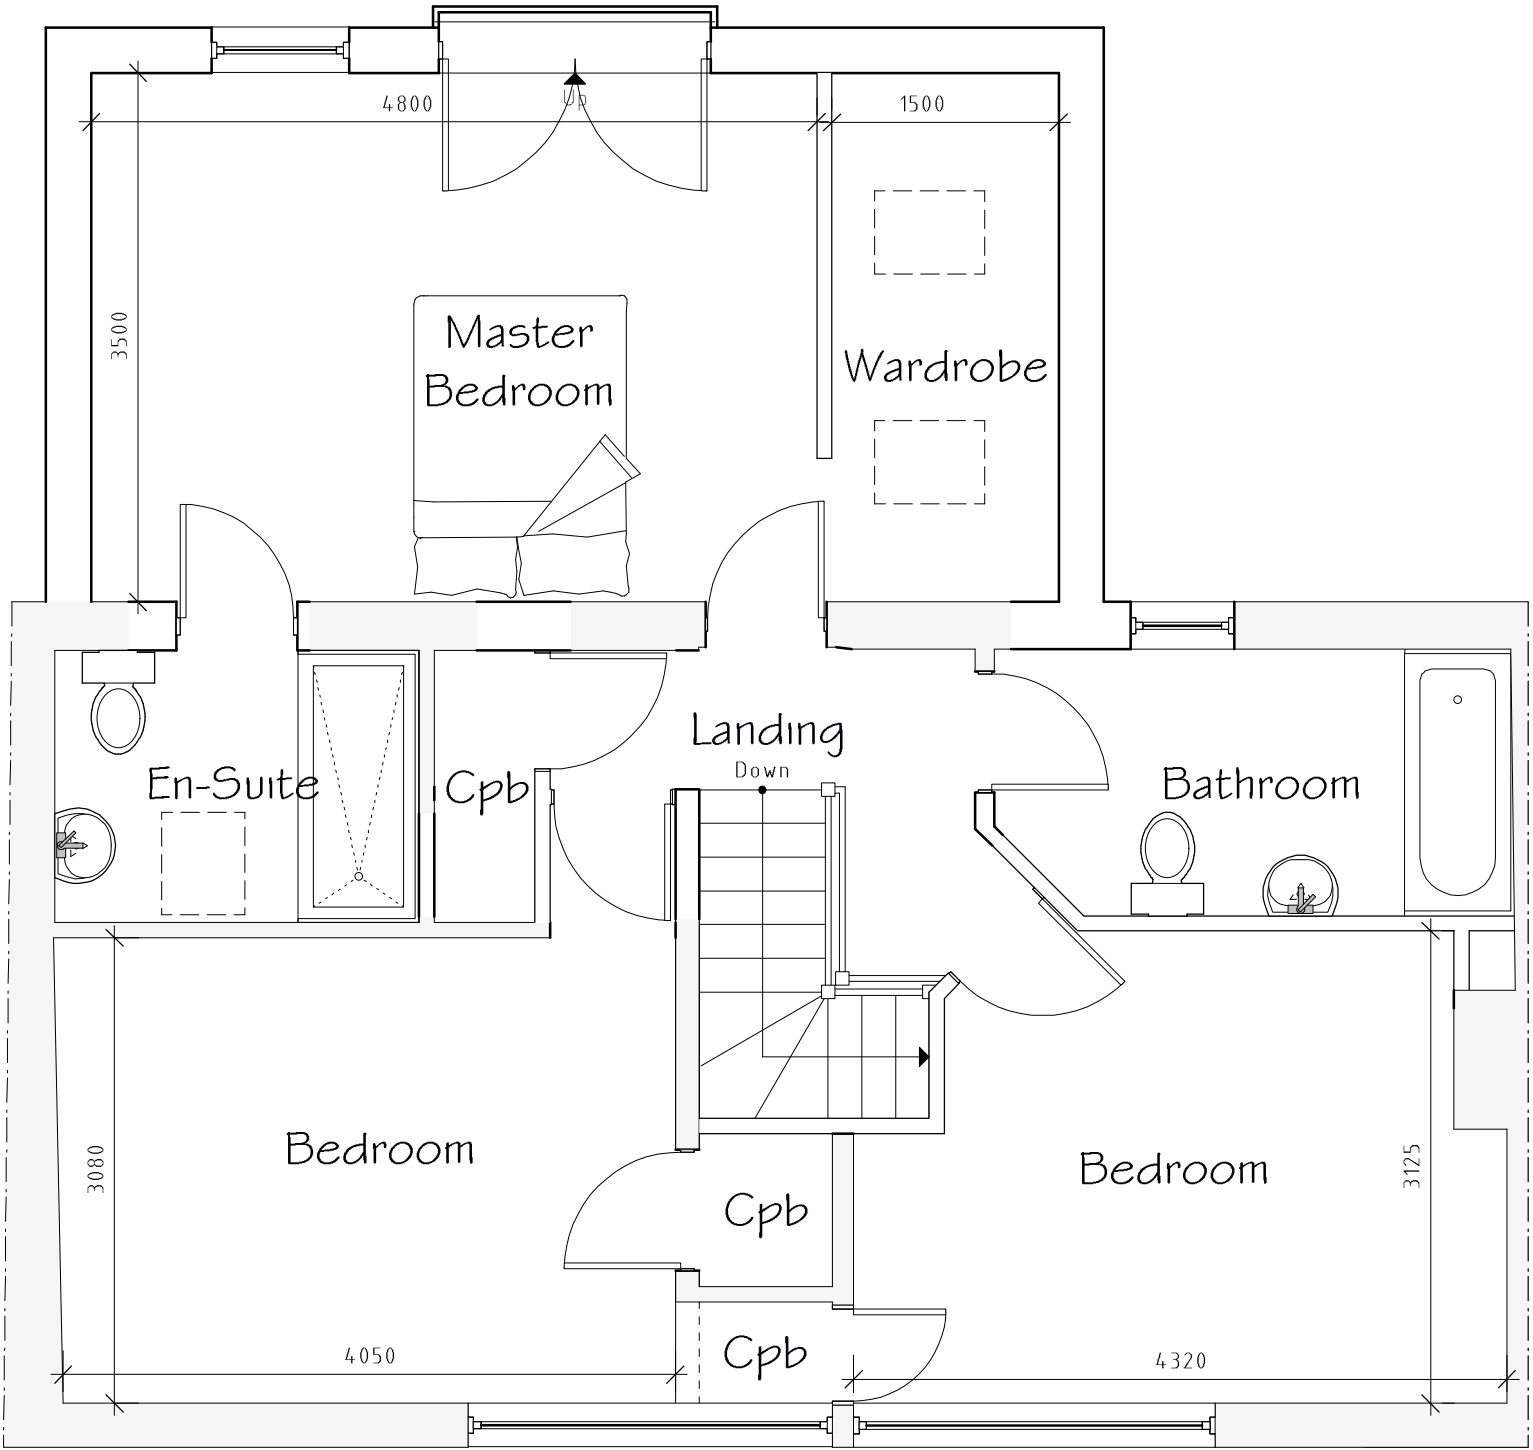

First Floor Plan 1:50

B	05/24	Design Amendments	L.F.
A	04/24	GIS added	D.J.E.
Rev	Date	Detail	Initial

Project: Proposed Extension to Bridgewater Church Street Holt LL13 9JP	
Title: Planning	Scale: (A2) 1:50 & 1:100

Drawn By: L. Fowles	Date: Feb 2024
Drawing No: DC143/005	Sheet: 1 of 1

Office 3K4,
Redwither Business Tower,
Wrexham. LL13 9XT
Tel: 01978 356500
www.blueprintarchitectural.com

© copyright all rights reserved