


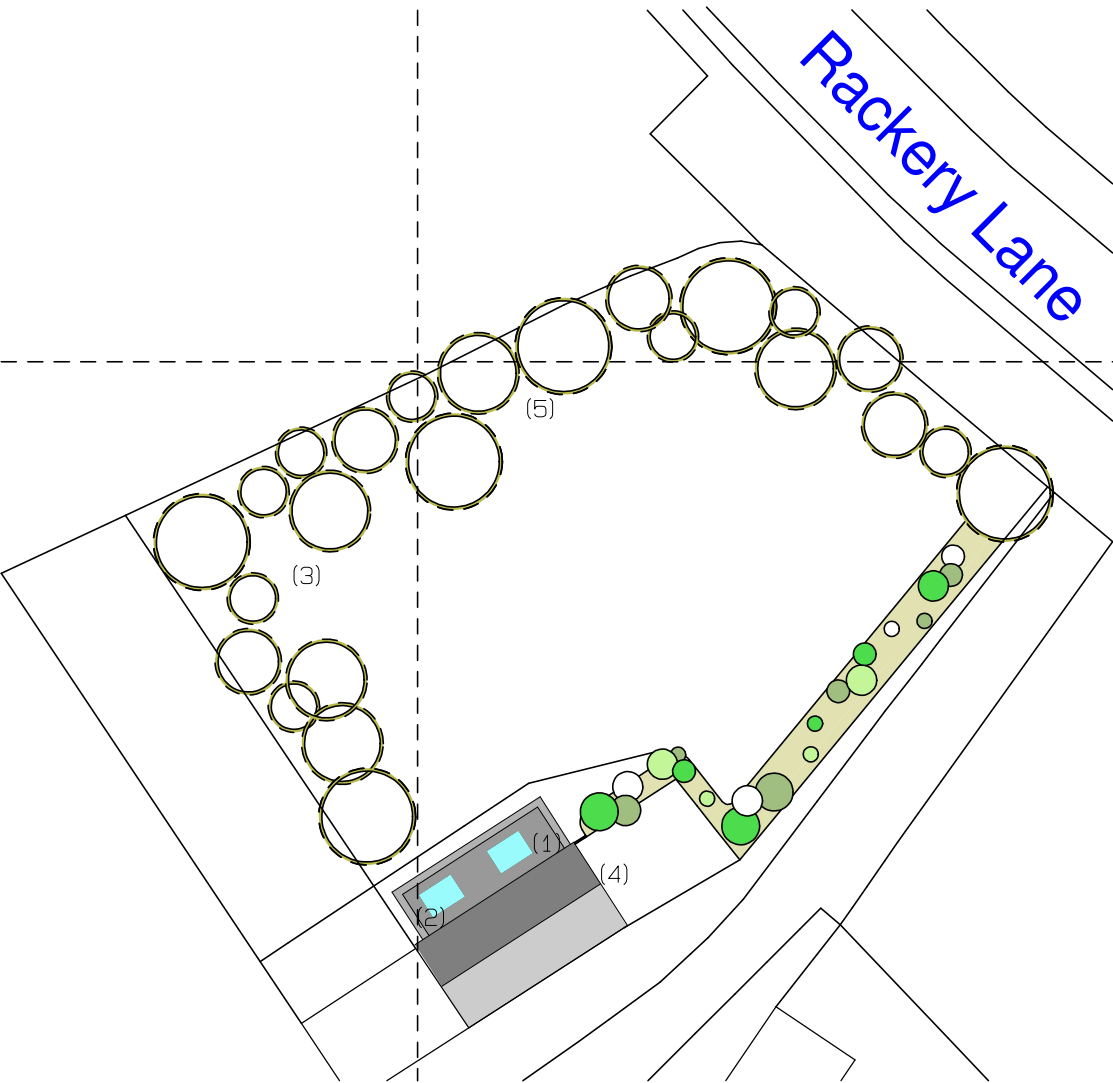

©Crown Copyright and database right 2019 OS 100047474

1:500 Block Plan


Proposed location of Woodstone Barcelona Open Nest Box, as marked on block plan (2).

Proposed location of Wildcare Eco Crevice/Cavity Bat Box, as marked on block plan (1).




1:100 Rear Elevation

Proposed location of Vivara Pro Large Multi Chamber WoodStone Bat Box, as marked on block plan (4).

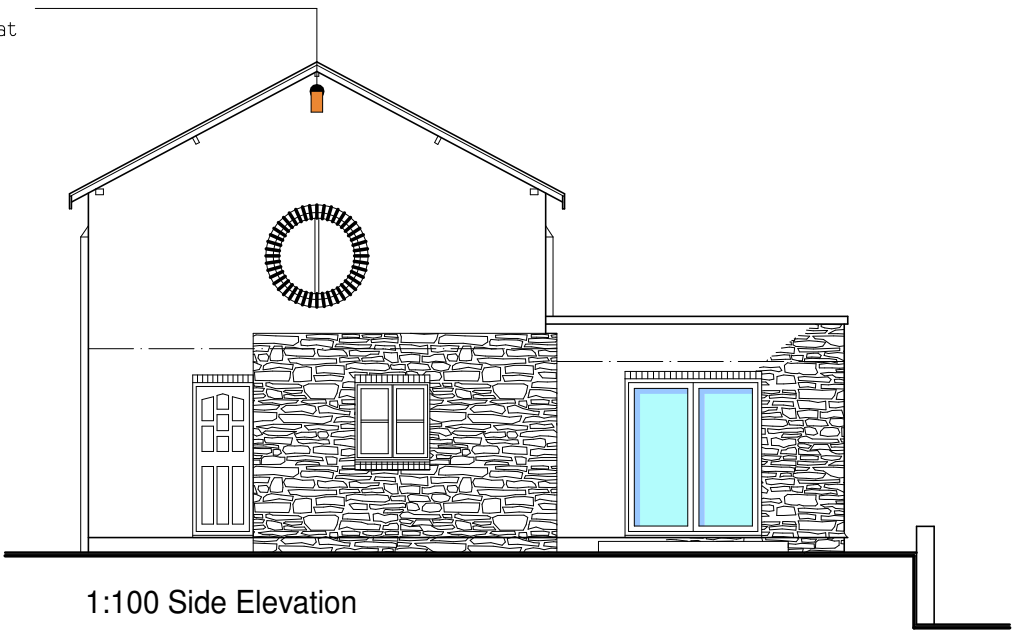

1:100 Side Elevation

REVISION:	DATE:	DRAWN BY:	DETAILS / COMMENTS:
A	/2020	***	***
B	/2020	***	***
C	/2020	***	***
D	/2020	***	***

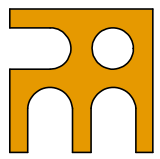Project: Proposed Extension & Alterations 5, Rackery Hall Mews, Llay, Wrexham LL12 0QB	Drawn by: mjc	 Paterson Macaulay & Owens 9 Earl Road - Mold - Flintshire - CH7 1AJ Telephone: 01352 755703 E-Mail: mail@pmoarchitects.com www.pmoarchitects.com
Client: Mr & Mrs Swatman	Checked by: had	
	Created: 19/01/2024	
	Scale: 1:100 1:500	
Drawing Title: Scheme for Biodiversity Enhancement: Proposed Block Plan and Elevations	Sheet Size: A3	
	Job No.: 5167	
	Drawing No.: L02	
	Revision: ***	
COPYRIGHT: Paterson Macaulay & Owens Ltd. c 2022. The drawings, details and information shown on this document are subject to the copyright of the architect (Paterson Macaulay and Owens) and are not to be used, reproduced or disclosed without their express permission. Likewise, third parties who do not have a licence or sub-licence to use the design will not be entitled to use the drawings without the architect's consent. This drawing, including dimensions are to be verified on site prior to commencement of works. Any discrepancies should be brought to the attention of Paterson Macaulay & Owens immediately. Do not scale from this drawing.		