




Proposed Front Elevation  
1:50

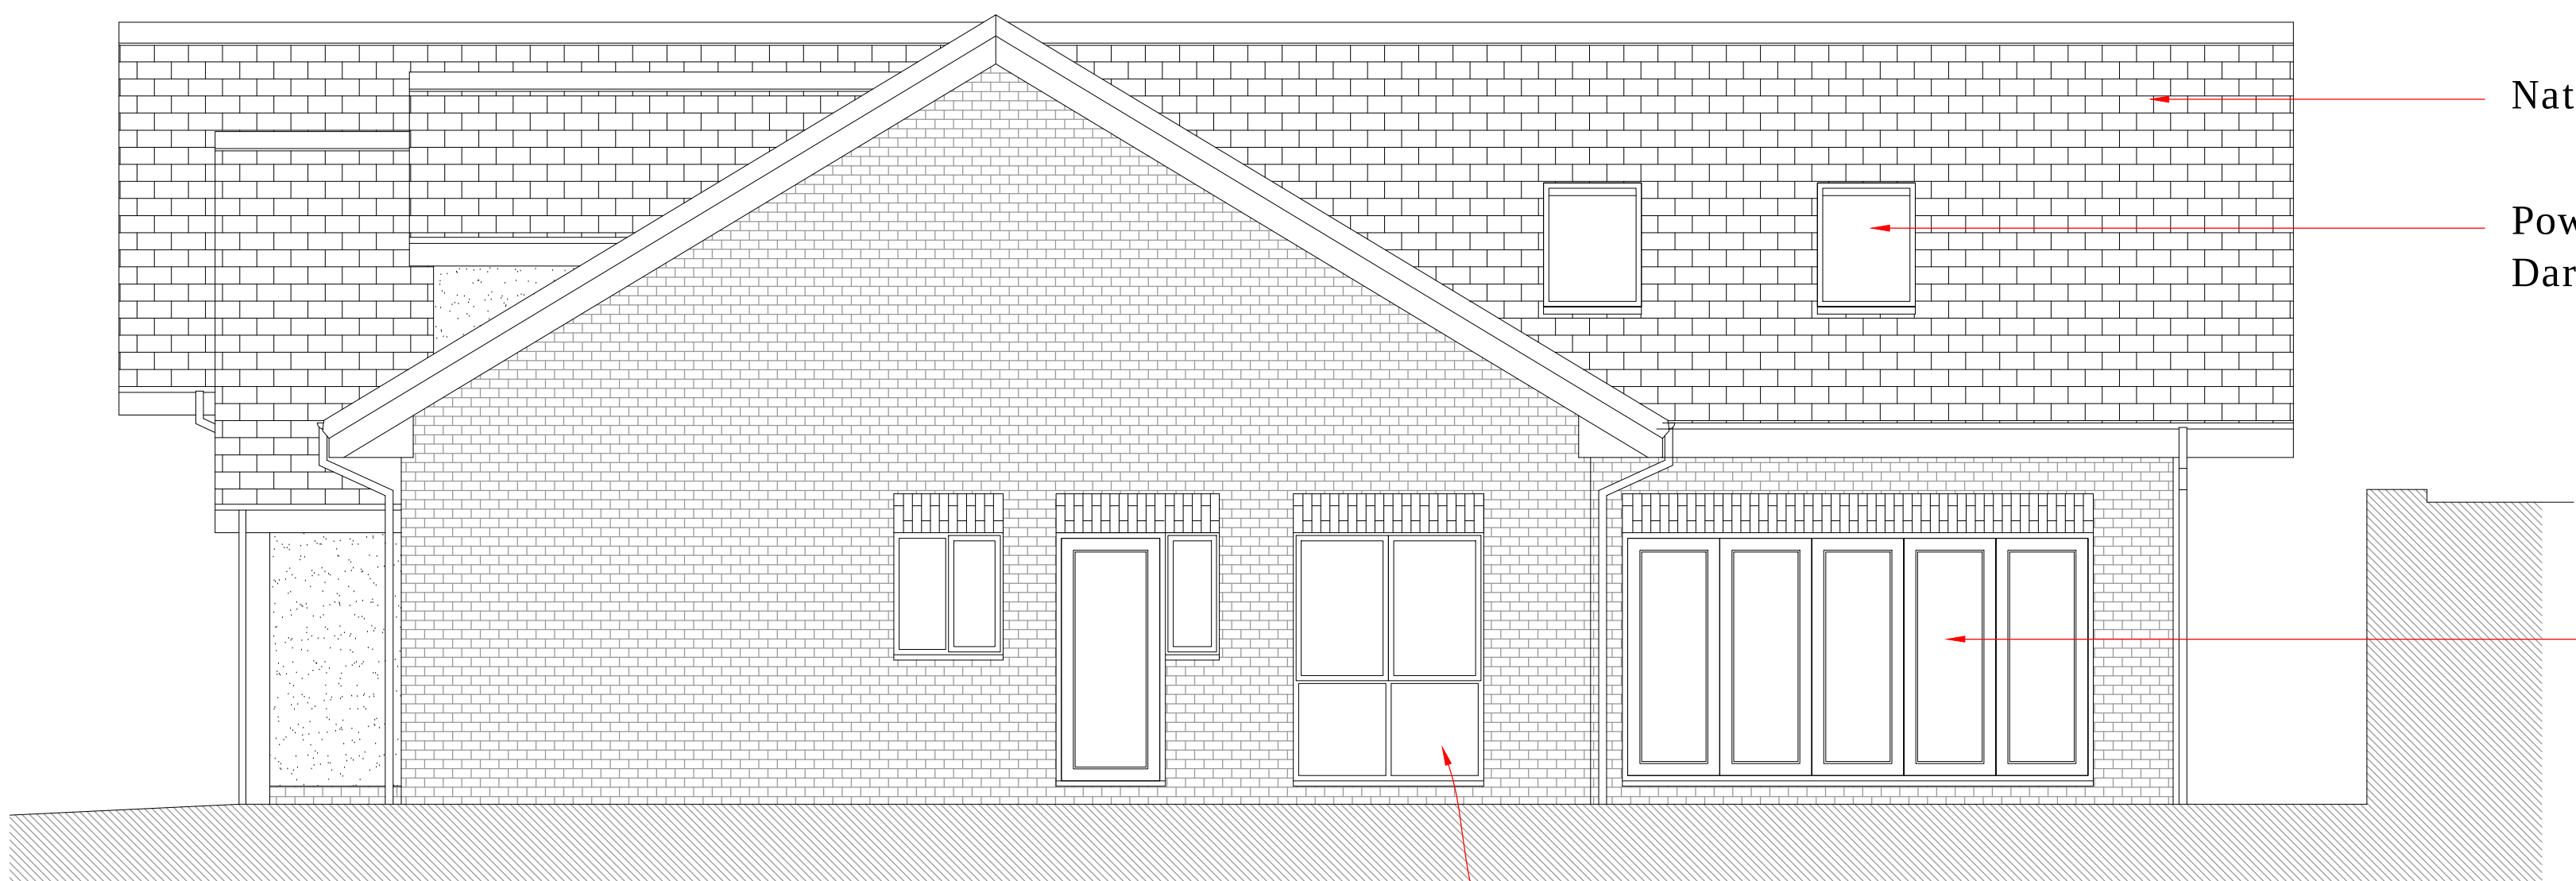


Proposed Rear Elevation  
1:50



Proposed Side Elevation  
1:50

- Natural slate.
- Powdercoated upvc rooflights - Dark grey.
- Powdercoated upvc sliding doors - Dark grey.
- Powdercoated upvc windows - Dark grey.

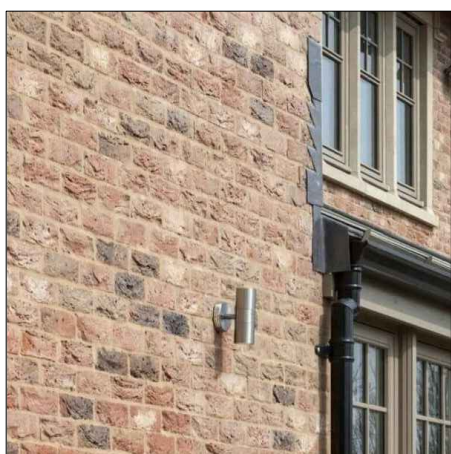


WIENERBERGER HATHAWAY BRINDLED STOCK FACING BRICK



MARLEY MODERN SMOOTH GREY TILE



UPVC FLUSH CASEMENT WINDOWS IN GRAPHITE GREY WITH OFF WHITE SMOOTH RENDER.

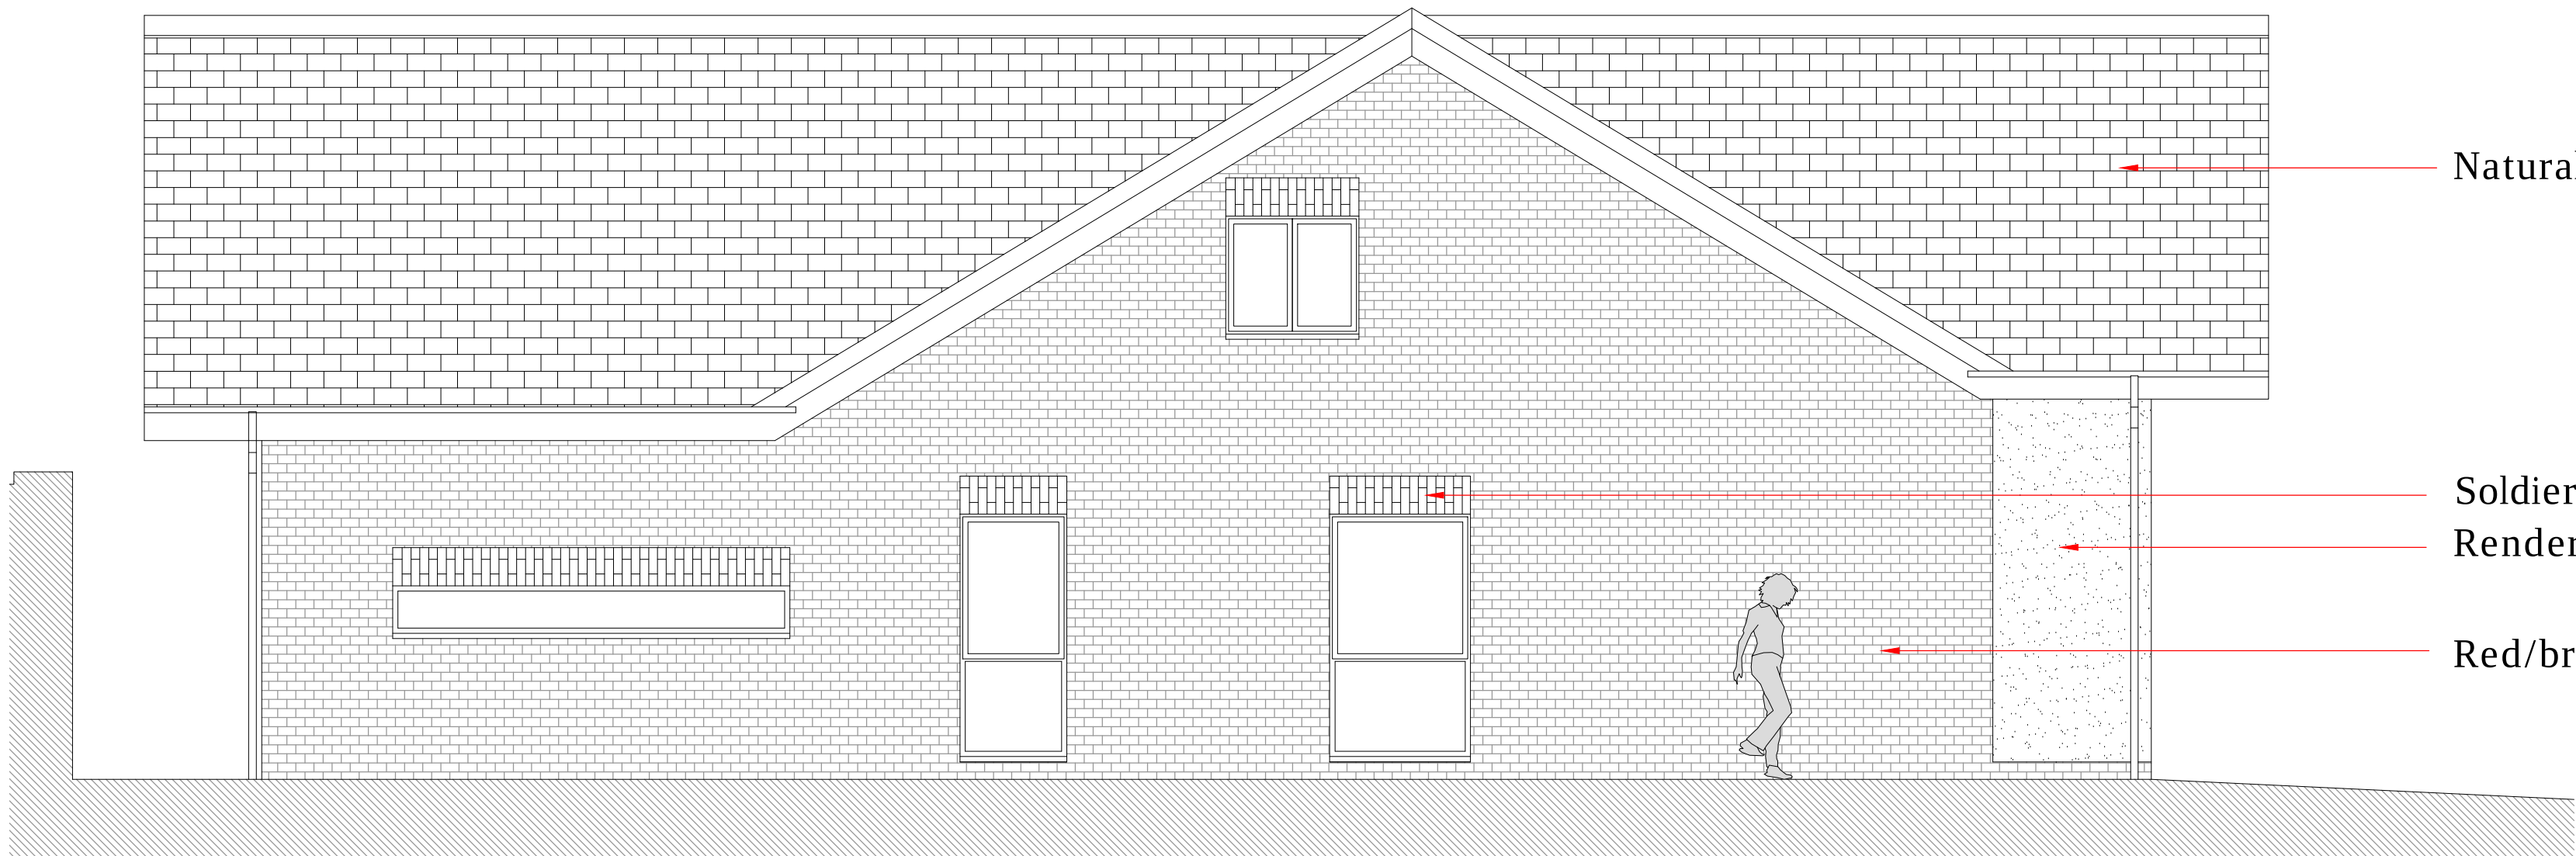

Proposed Side Elevation  
1:50

- Natural slate.
- Soldier course. Render.
- Red/brown facing brick.





CULLIS-ARCHITECTURAL-DESIGN

25 Sunningdale Close  
Wrexham  
North Wales  
LL13 9QU

T 01978 264376  
M 07791 480768  
E ajones540@btinternet.com



LABC

|                                                                             |                   |      |                     |
|-----------------------------------------------------------------------------|-------------------|------|---------------------|
| Client: Mr. & Mrs. Evans.                                                   |                   |      |                     |
| Drawing Title: Proposed Elevations.                                         |                   |      |                     |
| Job Title: Proposed New Dwelling at Land Adjacent to 4 Sunnycroft, Wrexham. |                   |      |                     |
| Date: Feb 2021                                                              | Scale: 1:50 at A1 | Rev: | Draw No: PD202 / 04 |