

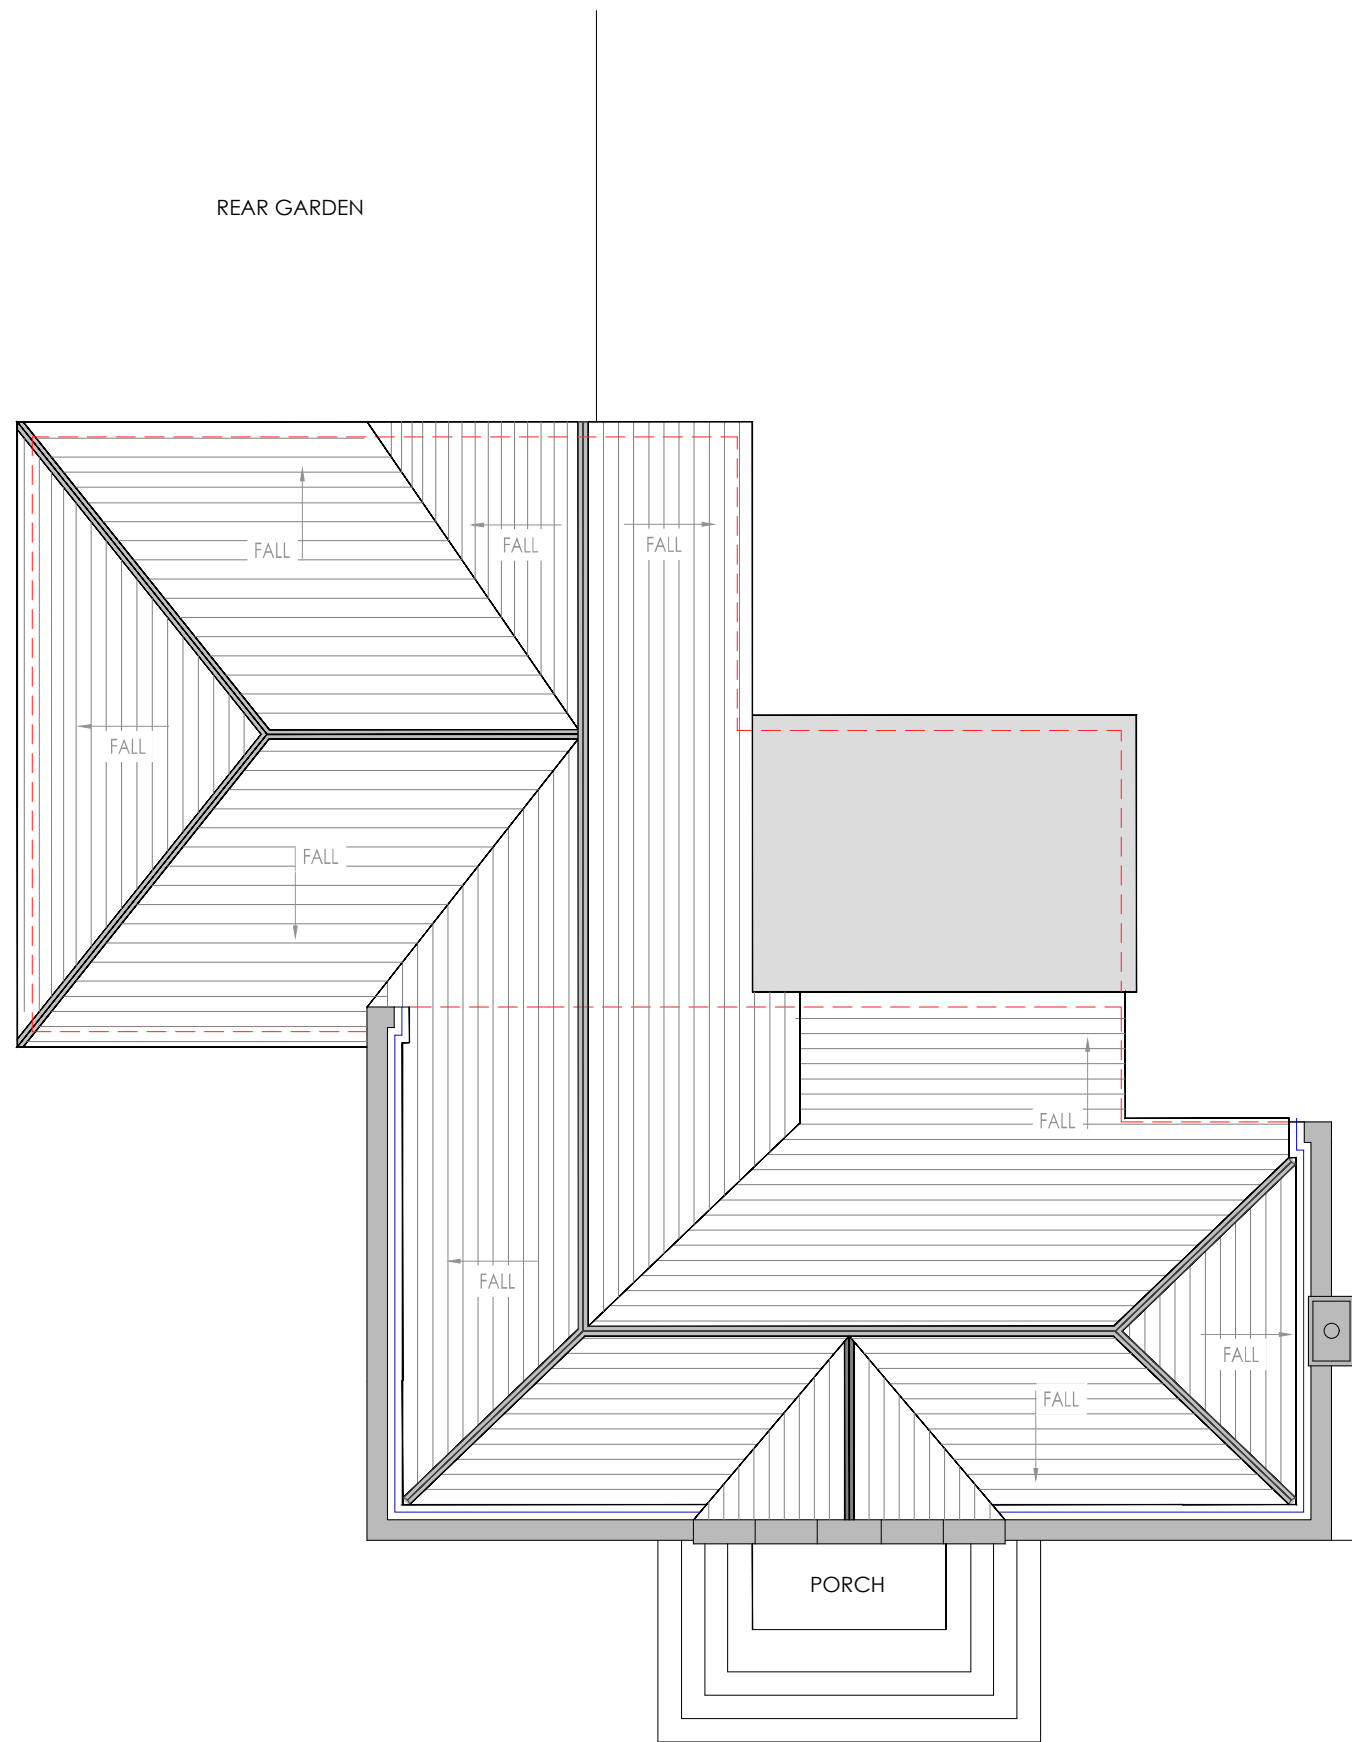


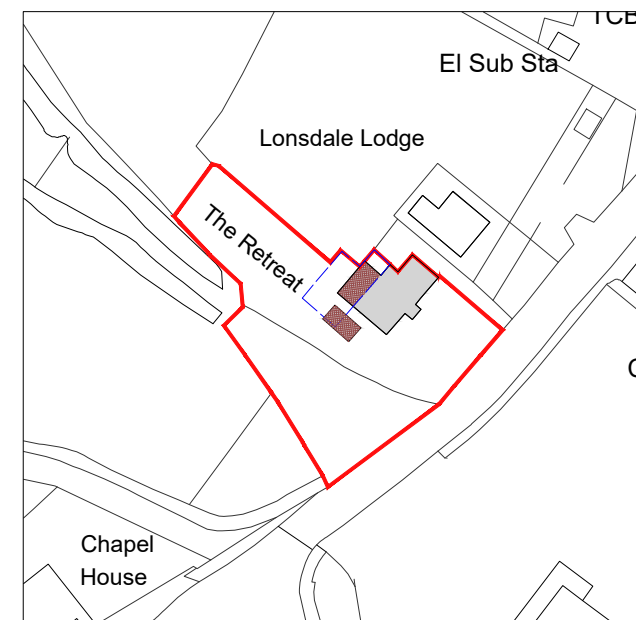

GROUND FLOOR PLAN

 

OS Plan
Scale: 1.1250

Project:	The Retreat	
Address:	Well Street Cefn Mawr Wrexham LL14 3YD	
Drawing Title:	Proposed Roof Plan	
Drawing Number:	TR-PL-06	
Scale @ A3:	1:100	Date: 15.03.22