





Existing Front Elevation
Scale 1:100

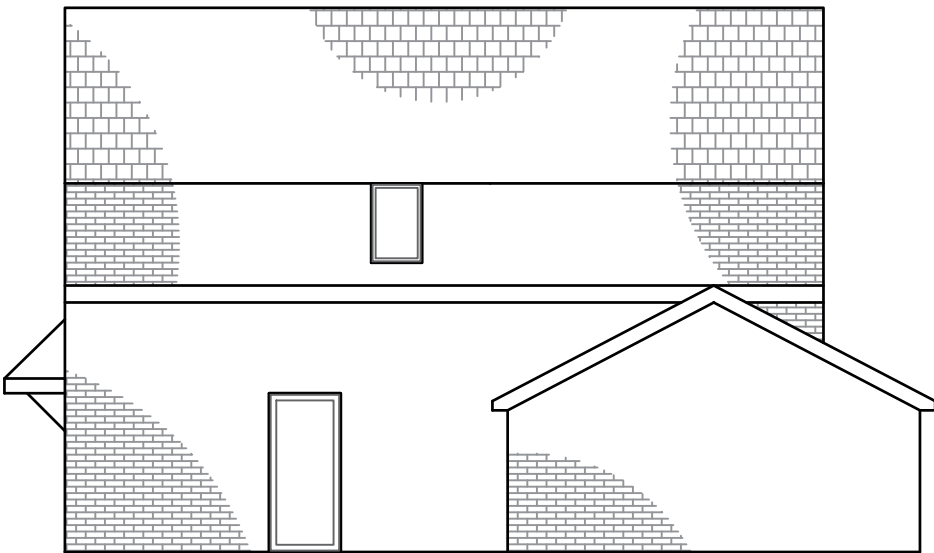


Existing Right Elevation
Scale 1:100




Existing Rear Elevation
Scale 1:100

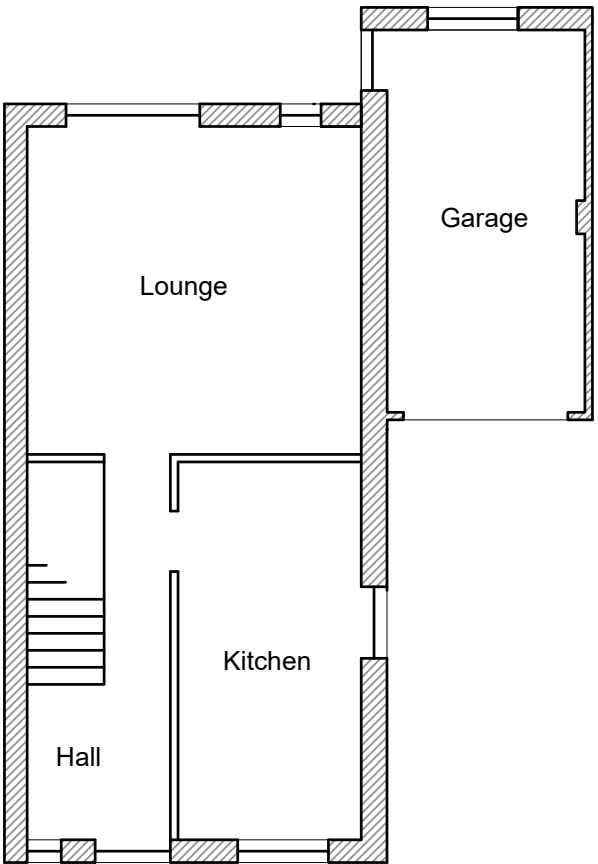

Existing Ground Floor Plan
Scale 1:100

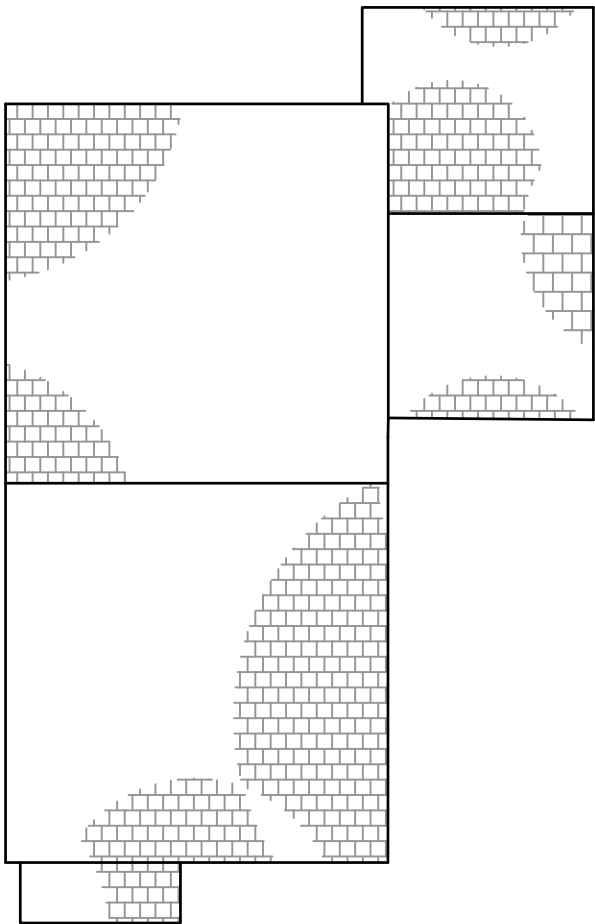

Existing Roof Plan
Scale 1:100

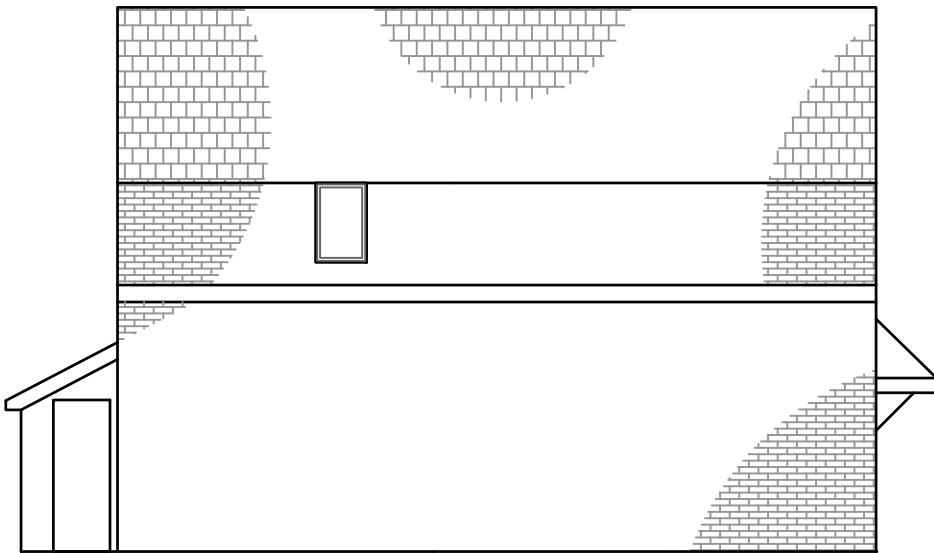

Existing Left Elevation
Scale 1:100

Notes

- 1. If in doubt, contact the Engineer.

This design has been undertaken as a Designer under CDM. Please refer to the guidance given by the Health and Safety Executive regarding Contractor and Client Roles and Responsibilities under CDM 2015.

BARNARD

ENGINEERING LTD

Civil and Structural Engineers

				Project 14 Shellbrook Drive, Ruabon	
				Client Mr & Mrs Morris	
Drawn	A Barnard	Date	1st Aug 2023	Title Existing Plans and Elevations	
Scale	1:50 @ A3			Drawing number	rev.
				23173-01	-