



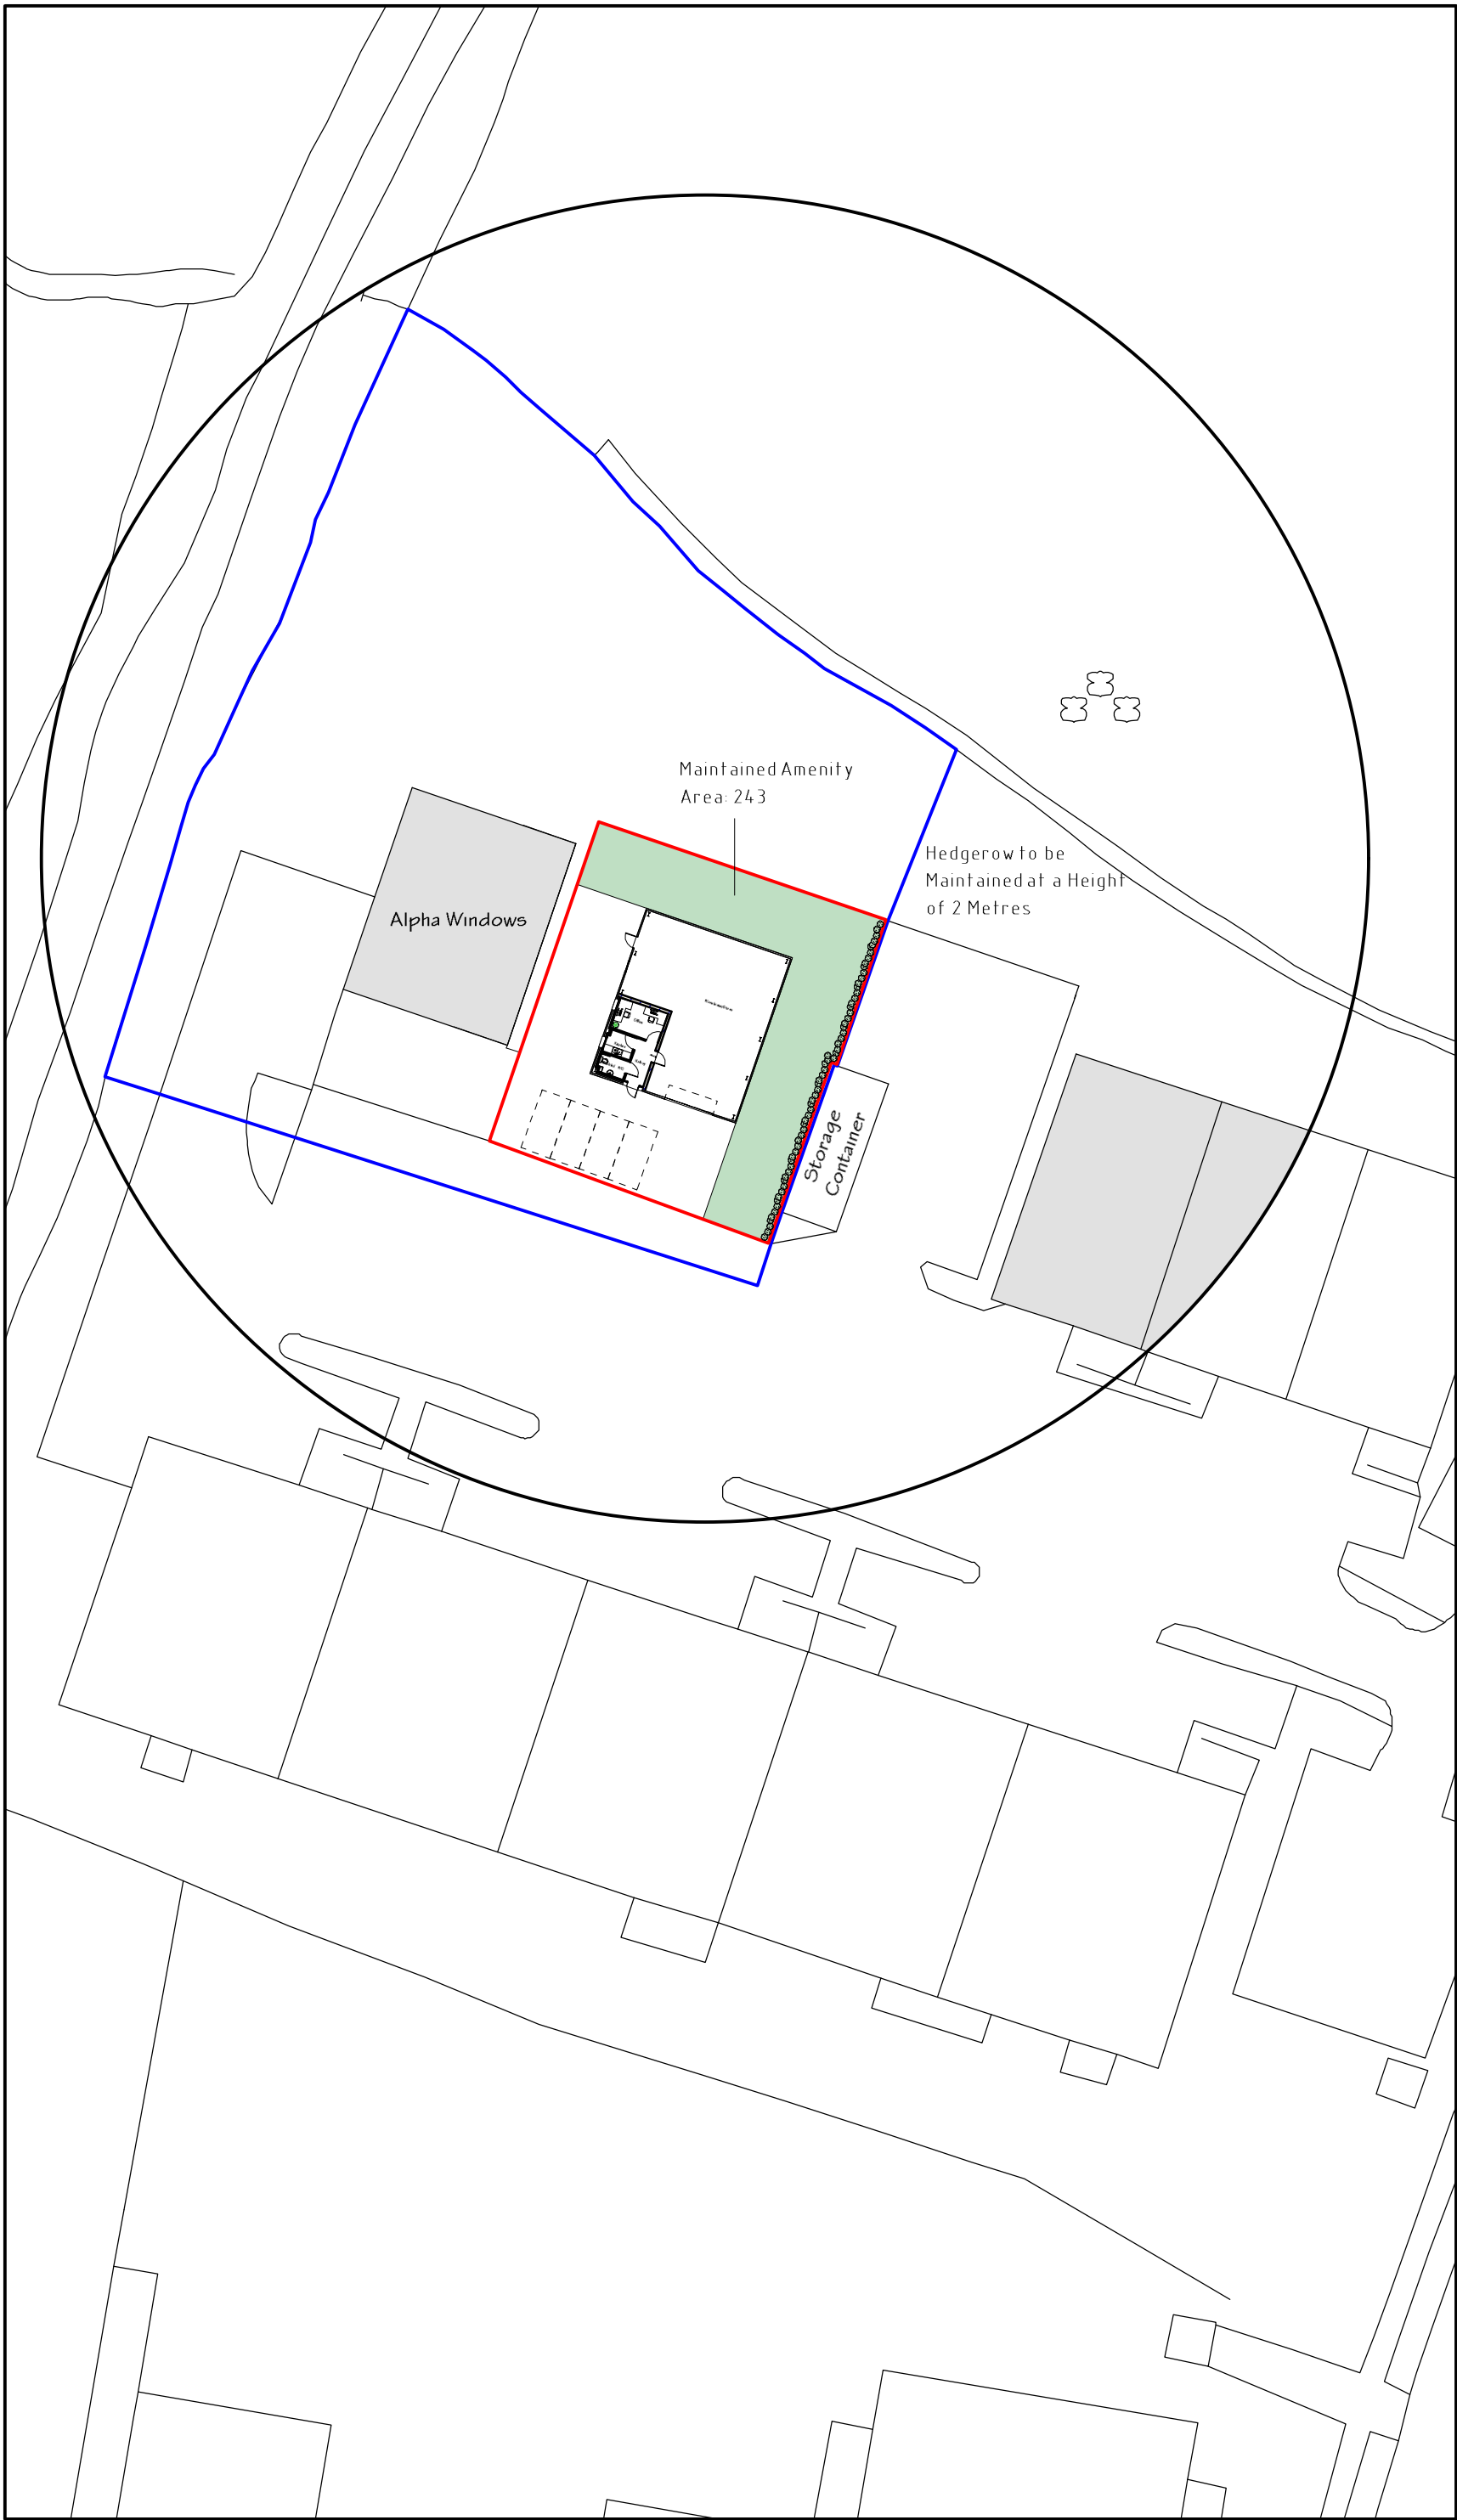

Site Plan 1:500

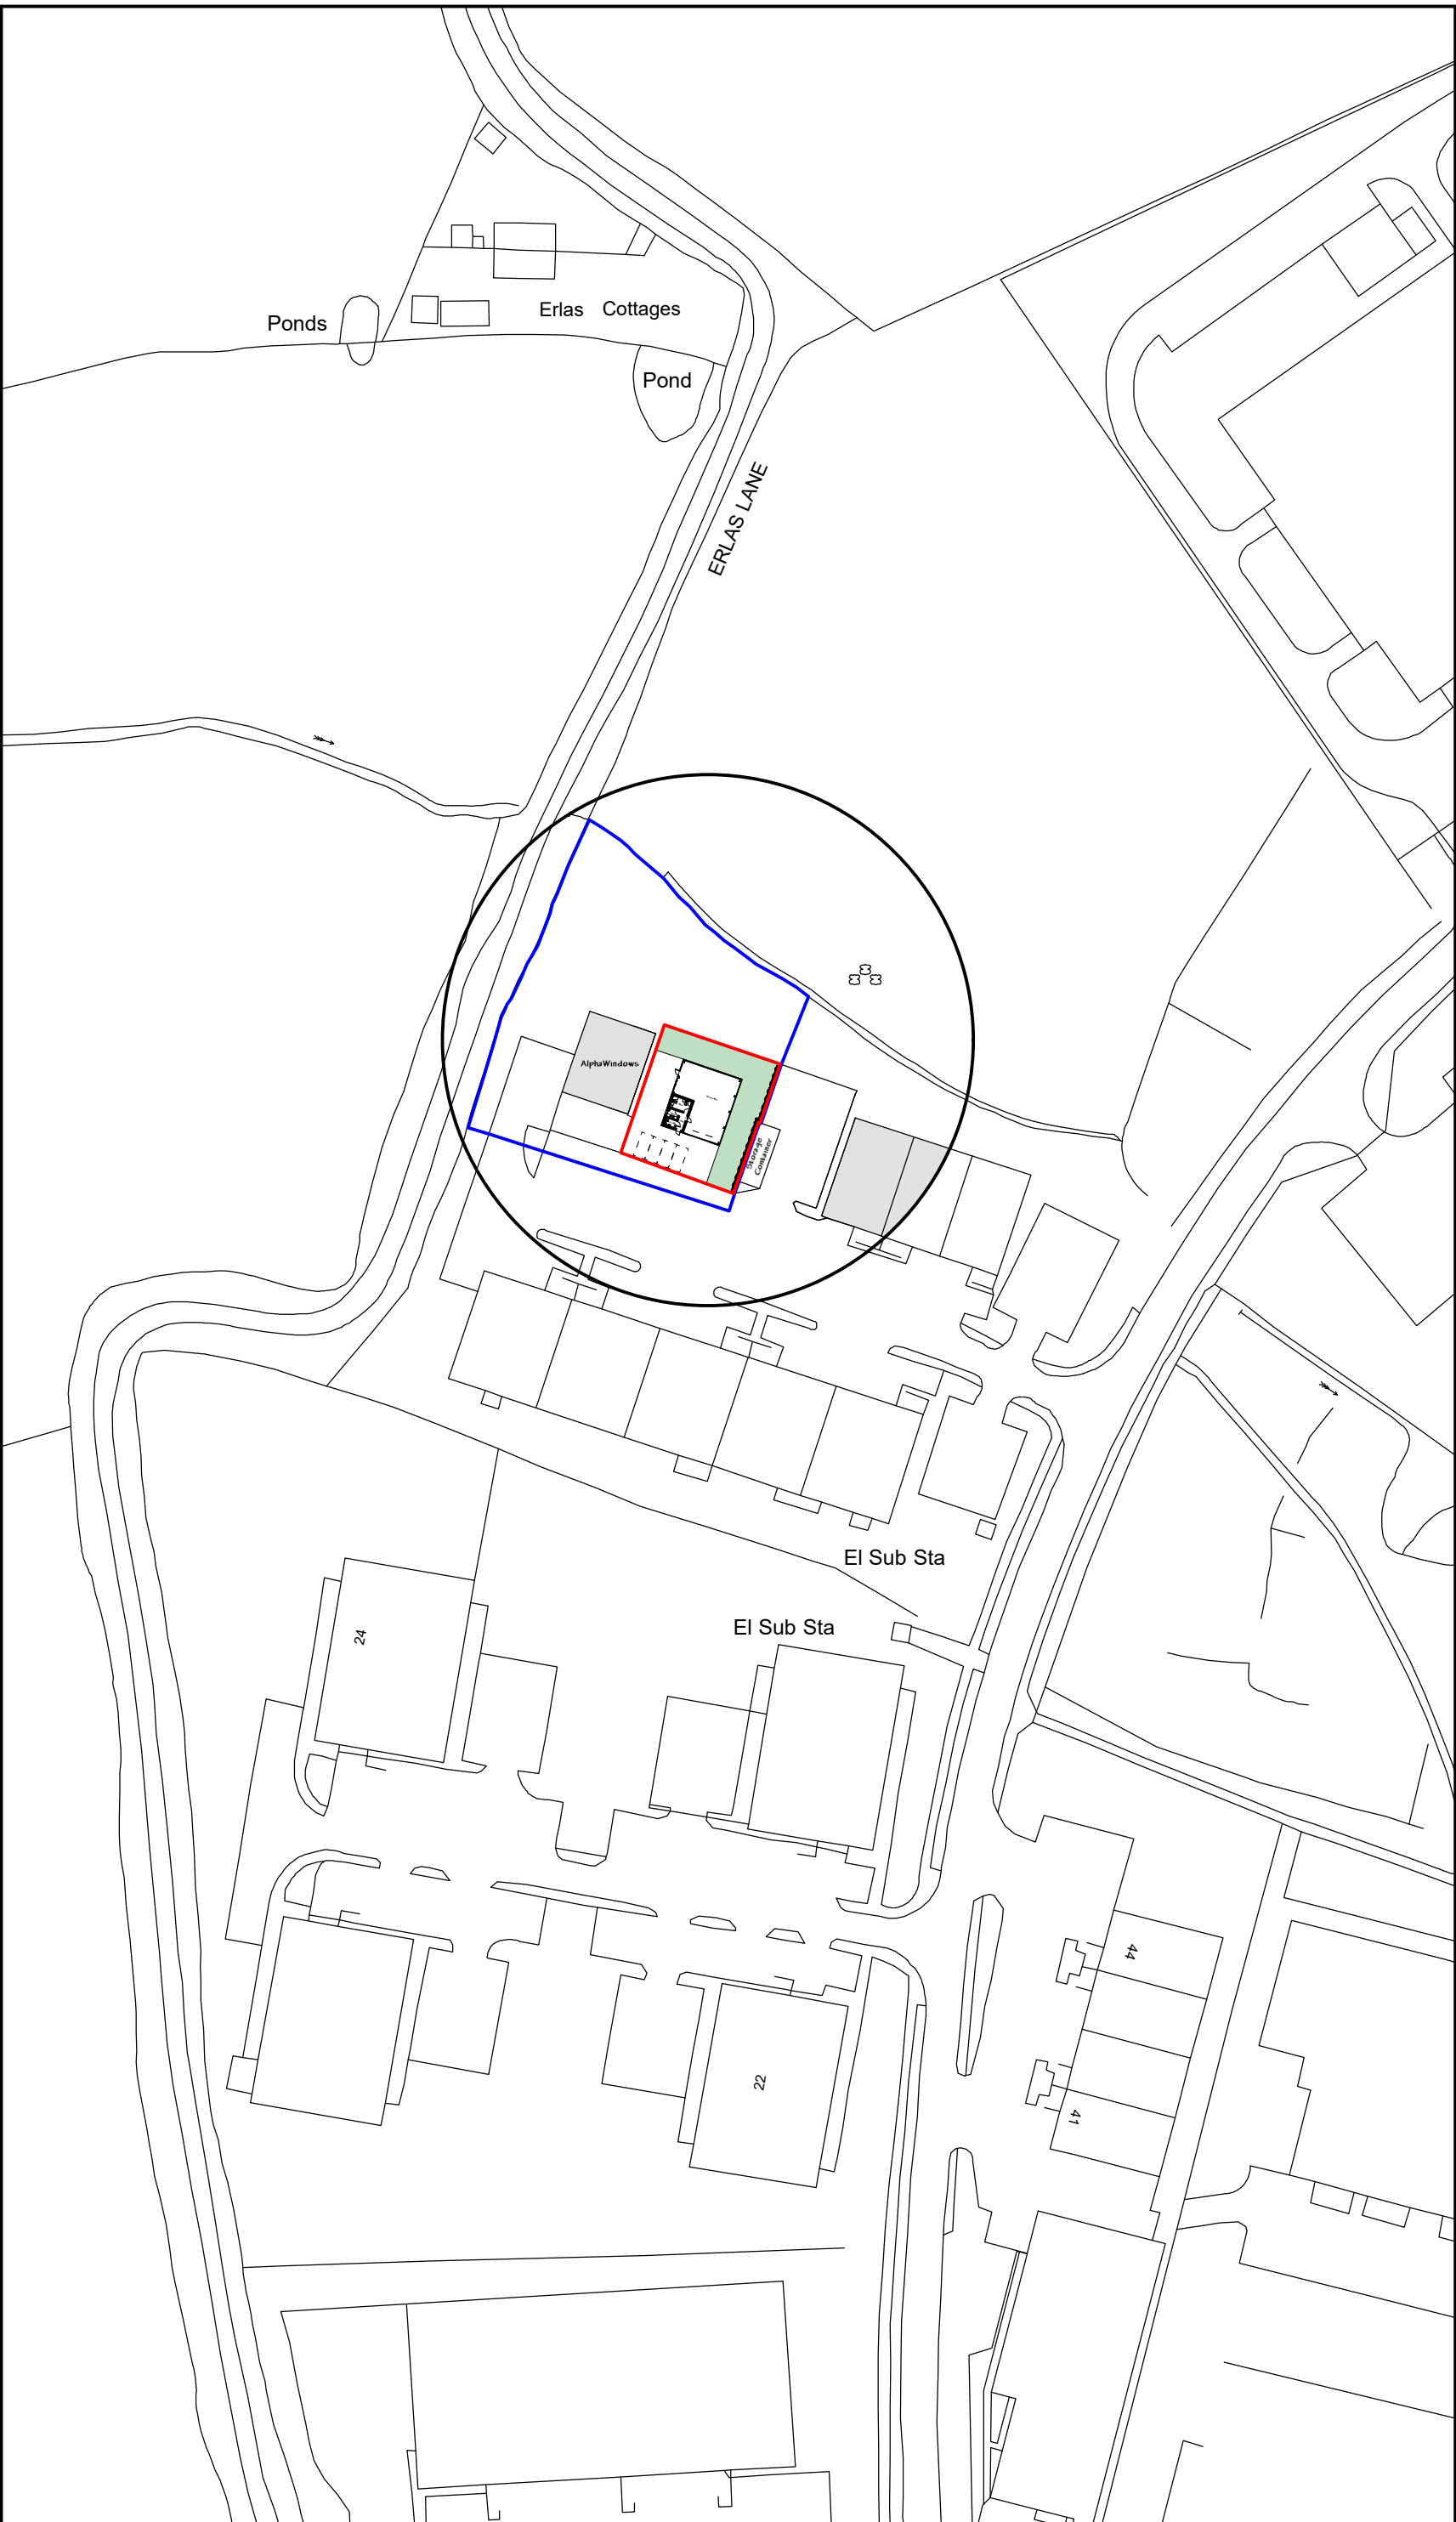


Location Plan 1:1250

Hedgerow mix as follows:

- 5% Blackthorn (Prunus spinosa)
- 80% Hawthorn (Cataegus monogyna)
- 5% Holly (Ilex aquifolium)
- 5% Field Maple (Acer campestre)
- 5% Hazel (Corylus avellana)

Transplants to be of British provenance and should be 40-60mm bare rooted 1+1 transplants. Hedgerows to be planted in 2 staggered rows, 450mm apart within each row. Plants shall be planted at 300mm spacing.

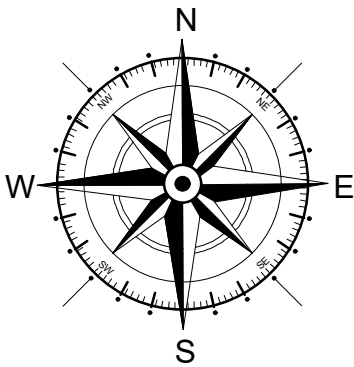

Key

- Surrounding Buildings
- Application Site
- Land Owned by Client

Rev	Date	Detail	Initial
E	08/24	Design Amends	L.F
D	04/24	Design Amends	L.R
C	11/22	Biodiversity Net Gain	L.F
B	05/22	Boundary Update	A.V
A	04/22	Design Amends	D.J.E

Project:
Proposed Industrial Unit at,
Land adjacent Alpha Windows,
Abenbury Way, Wrexham,
LL13 9UZ

Title: Planning: Site & Location Plan	Scale: (A2) 1:500 & 1:1250
---	----------------------------------

Drawn By: E.M.Jackson	Date: April 2022
--------------------------	---------------------

Drawing No: D122/005	Sheet: 1 of 1
-------------------------	------------------

blueprint
architectural services

Office 3K4,
Redwither Business Tower,
Wrexham. LL13 9XT
Tel: 01978 356500
www.blueprintarchitectural.com
© copyright all rights reserved