


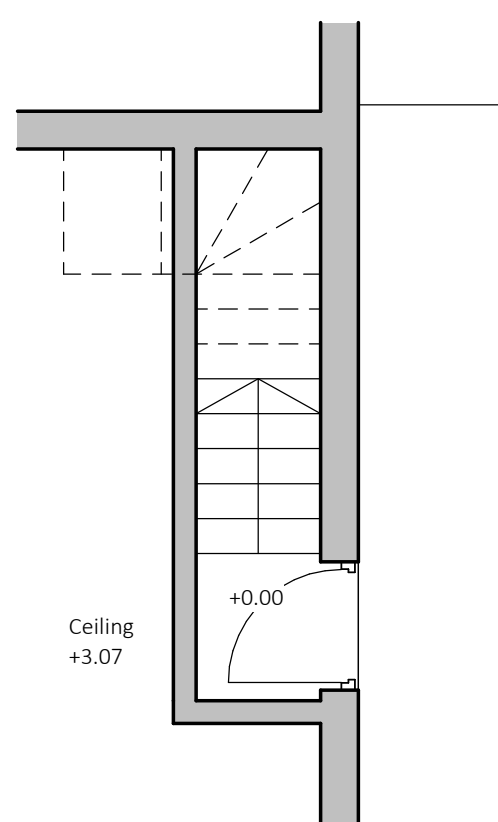


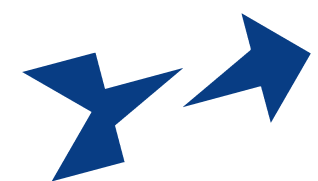

Proposed Ground Floor Plan
1 : 50

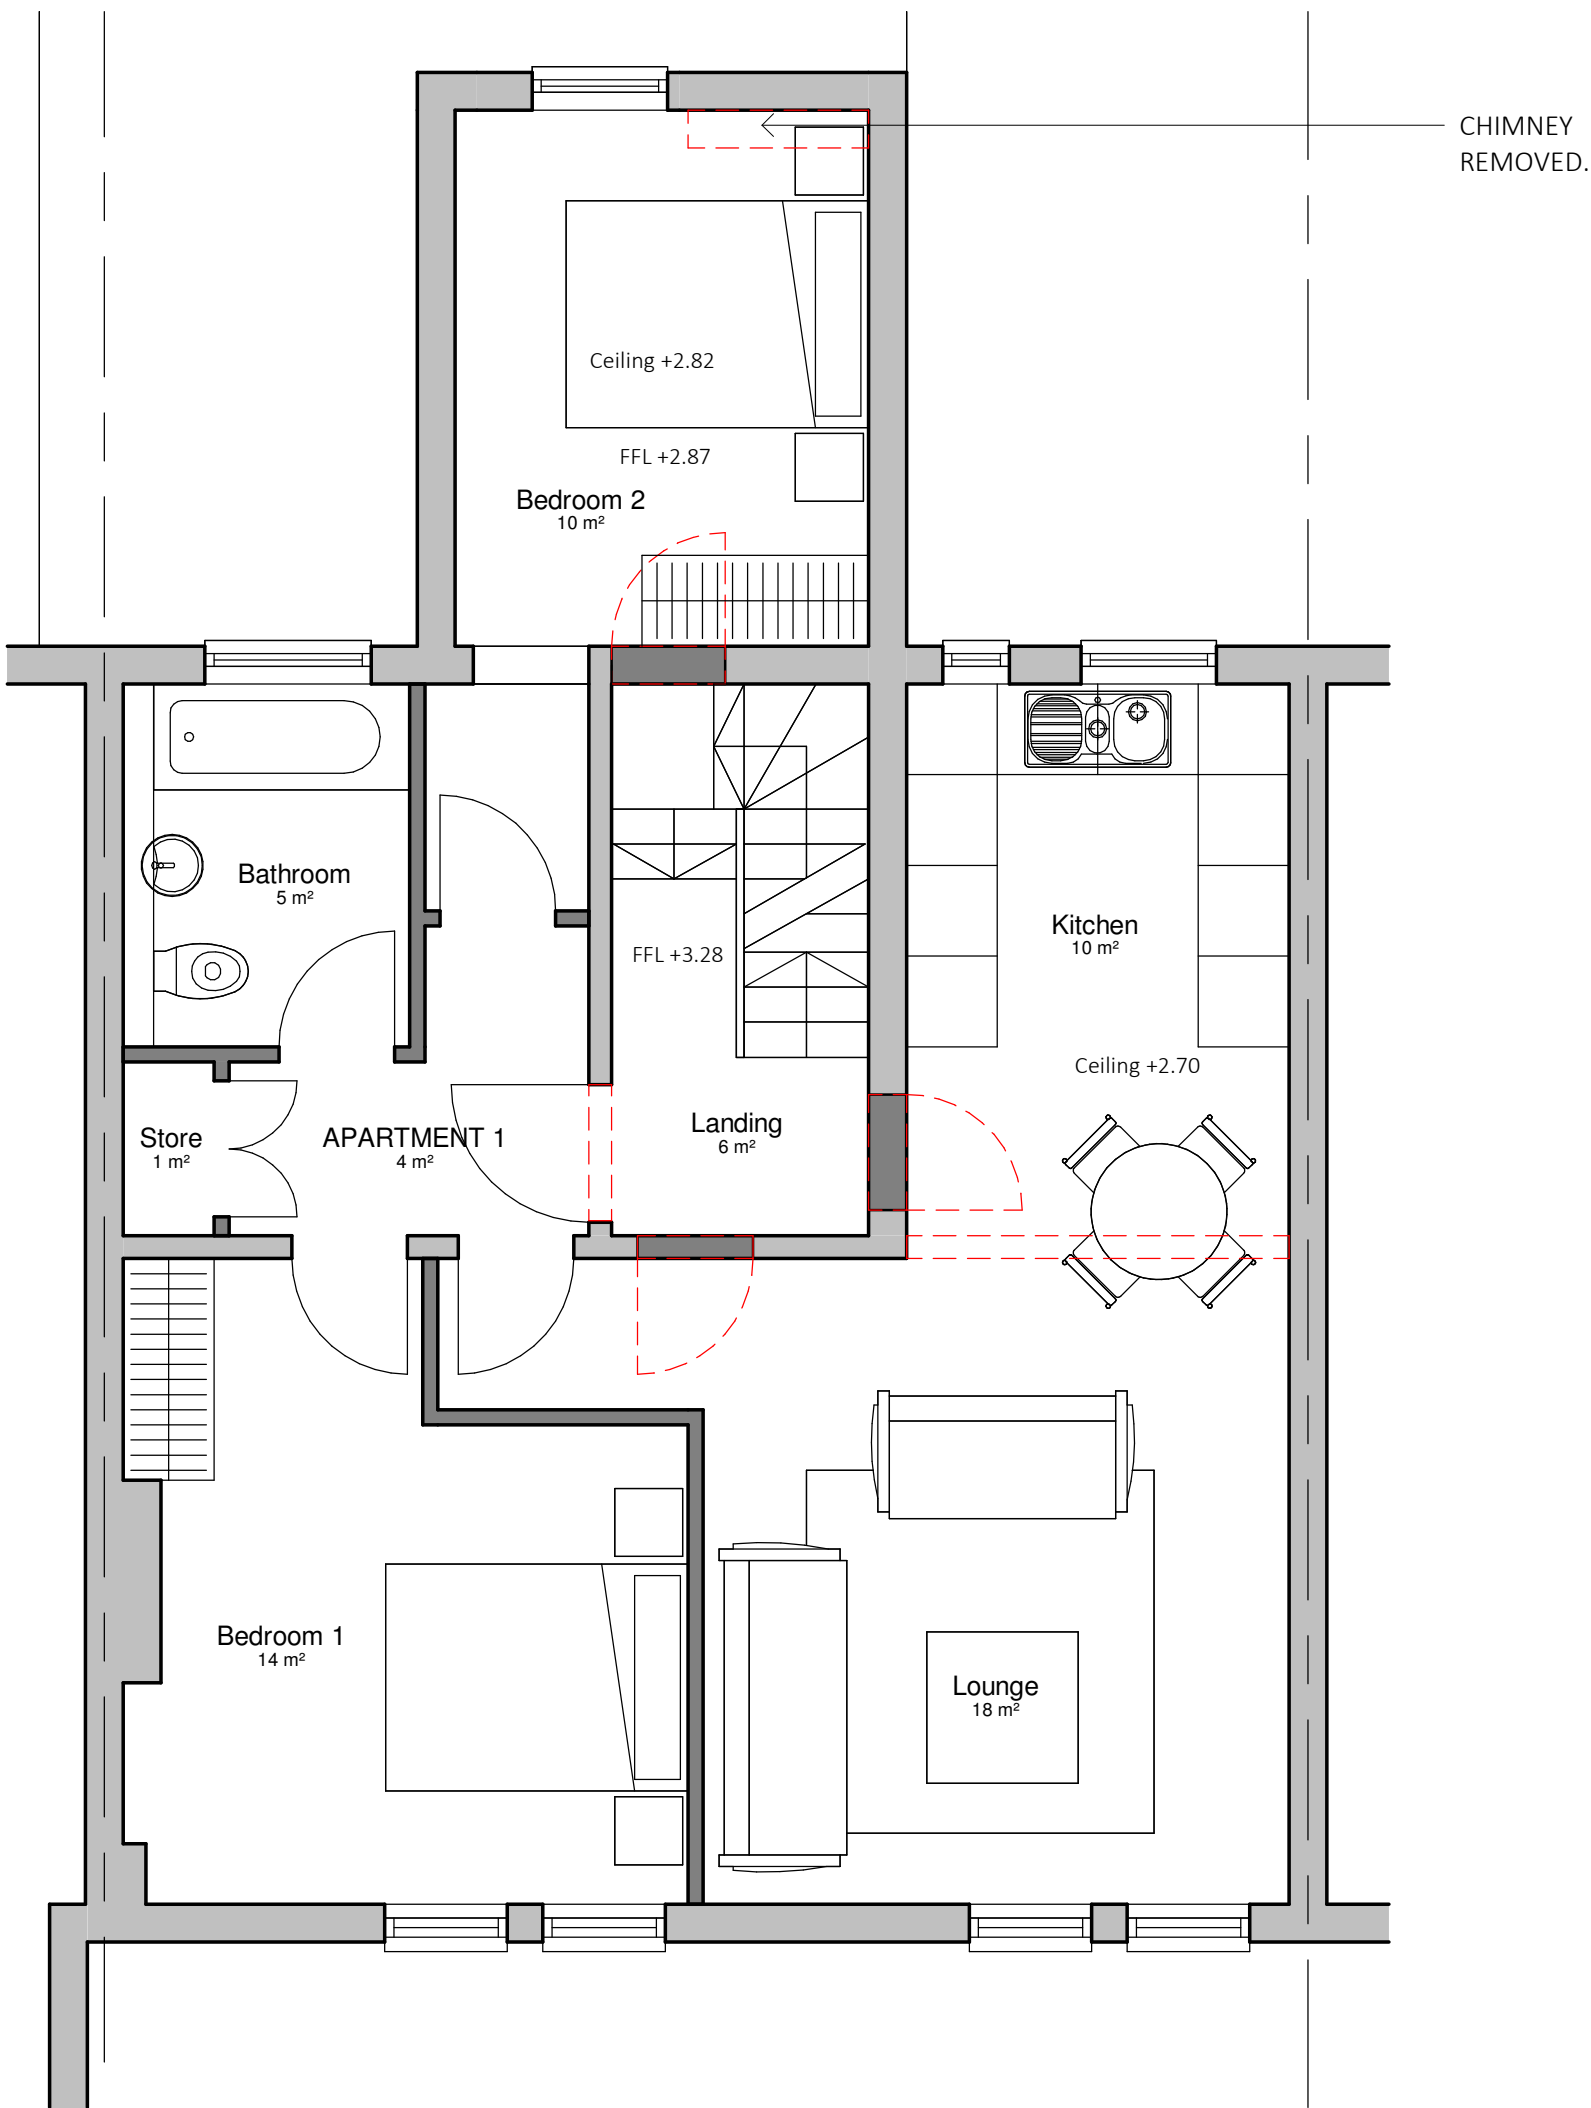

Proposed First Floor Plan
1 : 50

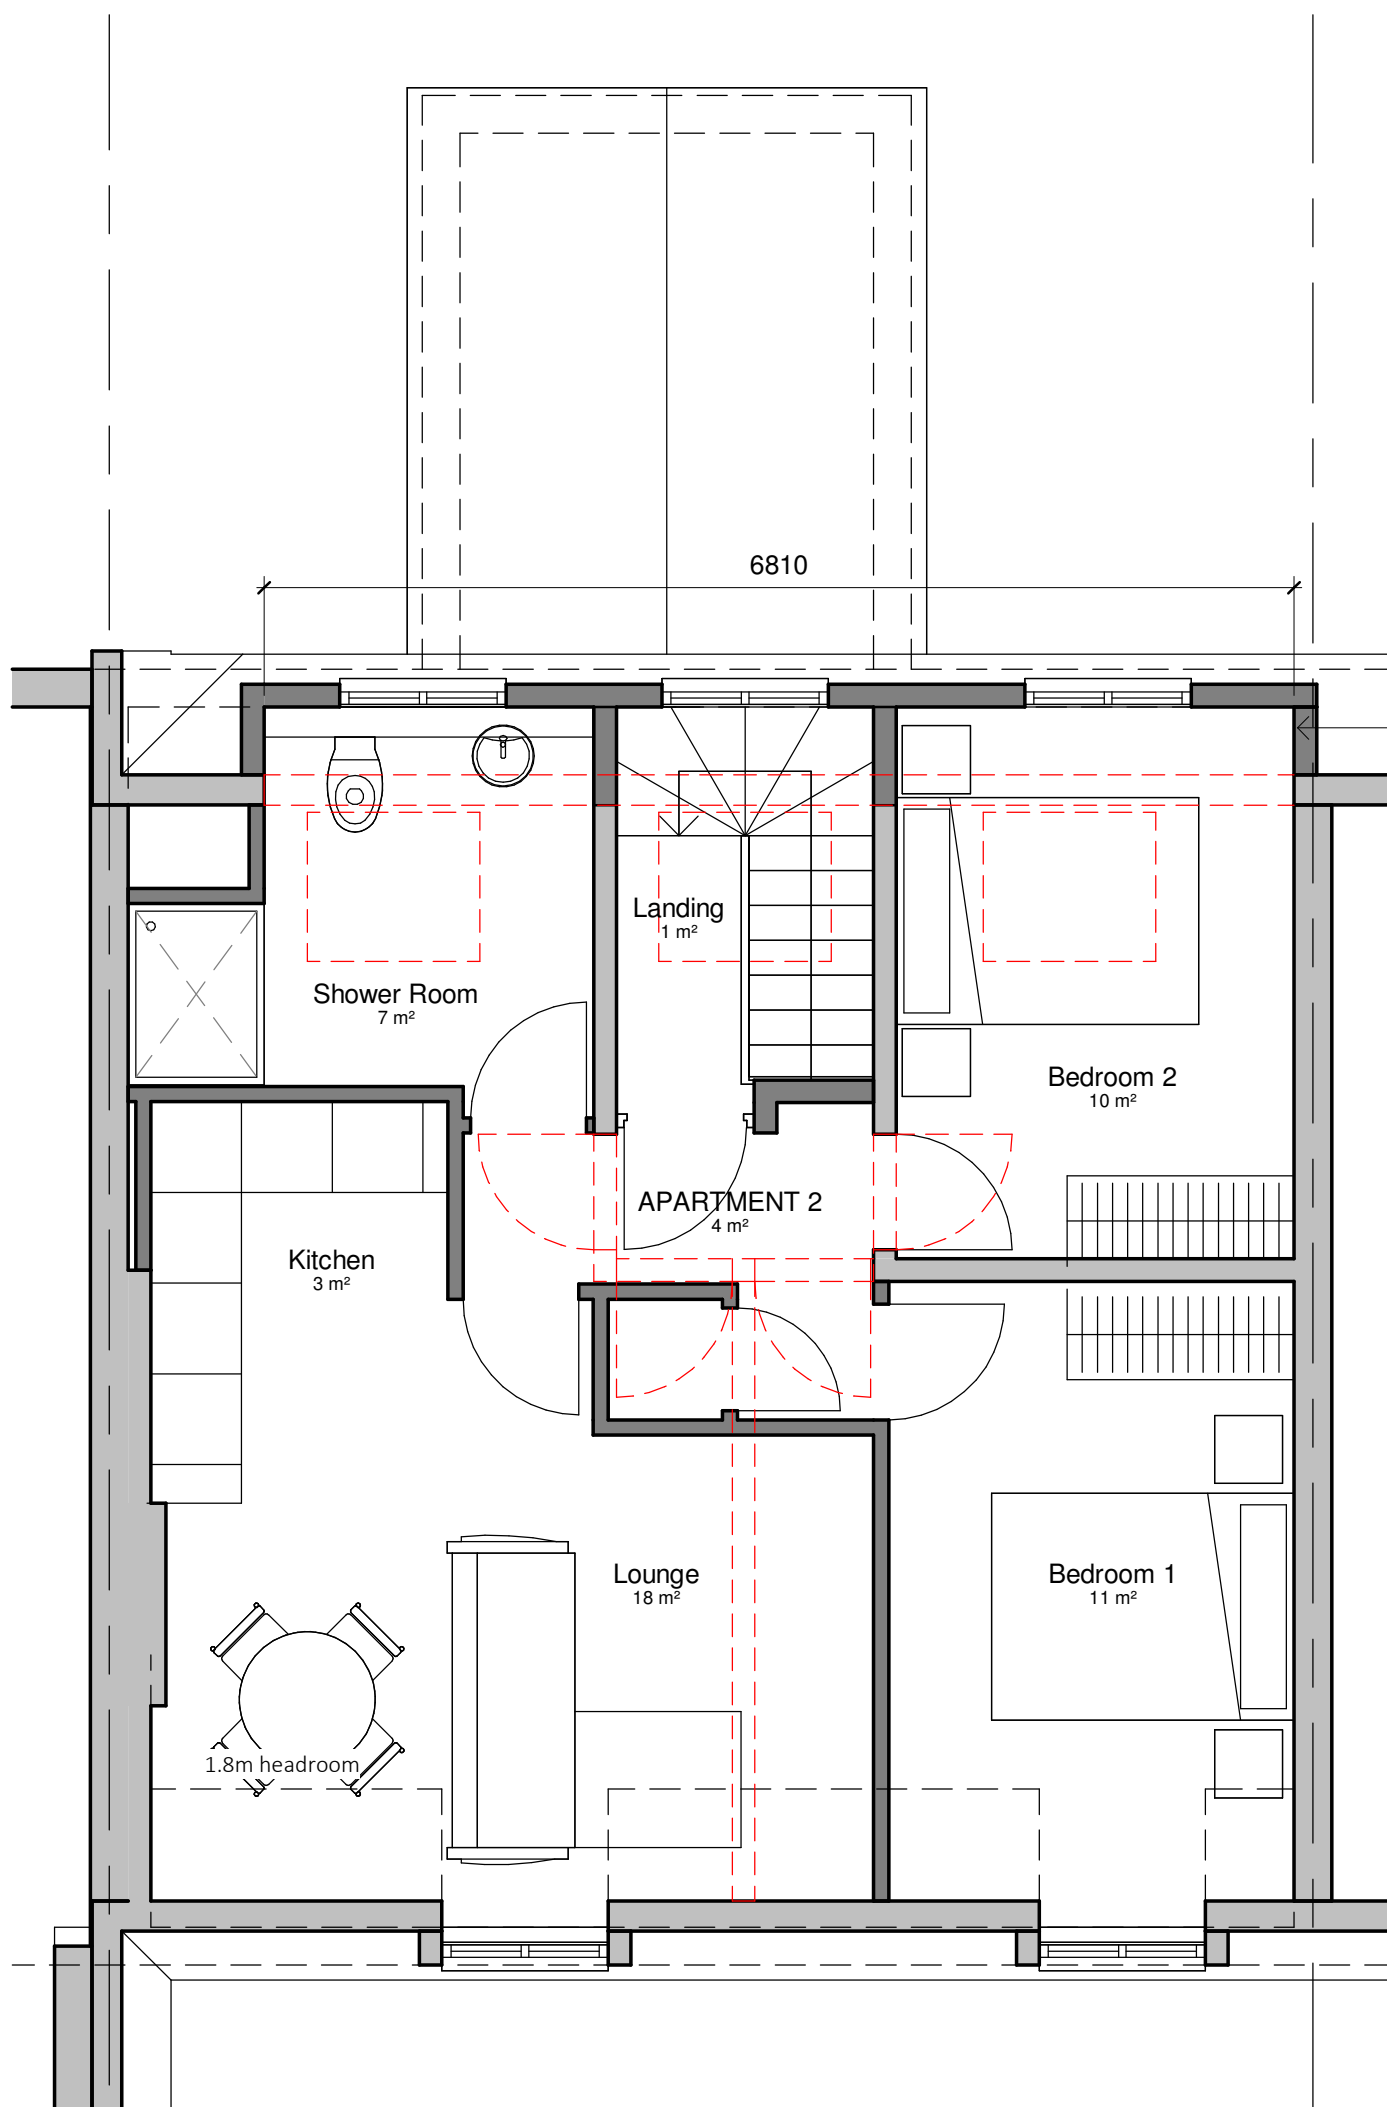

Proposed Second Floor Plan
1 : 50



ARKIFY LTD.
36 Pils Trion, Nant Parc,
Wrexham, LL14 1UR
01948 544444
general@arkify.co.uk
www.arkify.co.uk

Project: 2a Hight Street, Ruabon LL14 6NL			
Title: Proposed Floor Plans			
Scale @ A1: 1 : 50	Scale @ A3: 1 : 100	Author: GE	Date: 18/01/24
Project Ref: 24-04	Drawing No: A102	Rev: -	