


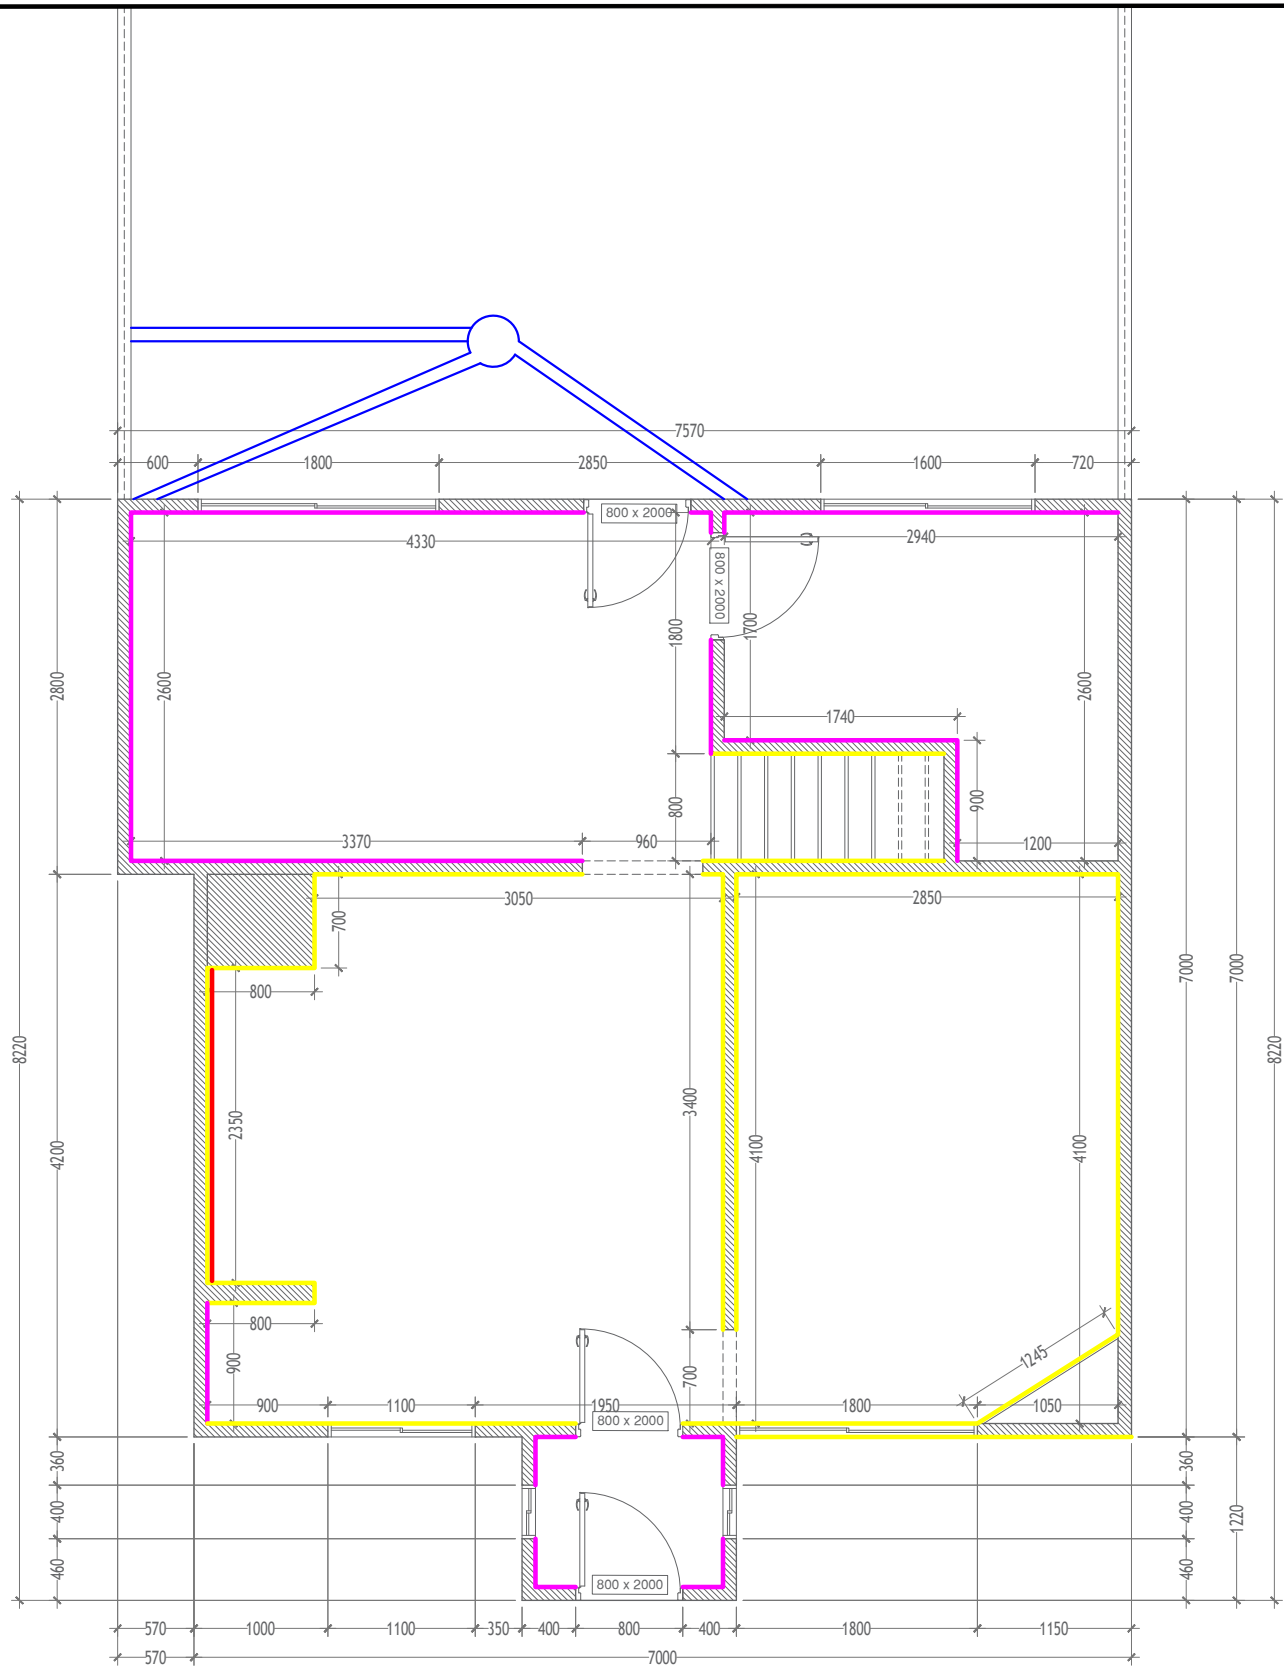

1 GROUND FLOOR PLAN
SCALE 1:50

KEY PLAN:
New Drainage System
Lime Plaster
Gypsum Plaster
Brickslips

GENERAL NOTES:

CURRENT GROUND FLOOR PLAN

REV.	DESCRIPTION	REV. DATE

MUNICIPAL ADDRESS:

CINTRA, 39 SALOP ROAD
OVERTON LL 130EH

PROJECT:

CONSULTANT:

ORIGINAL DRAWING SHEET SIZE: A3		
DRAWN BY	YM	SCALE
CHECKED BY	MU	DATE
PROJ CODE	023-145	DESIGN STAGE
DRAWING NO.	A1.03	ISSUE DATE
REVISIONS	1	

DRAWING TITLE:

MAIN FLOOR PLAN