


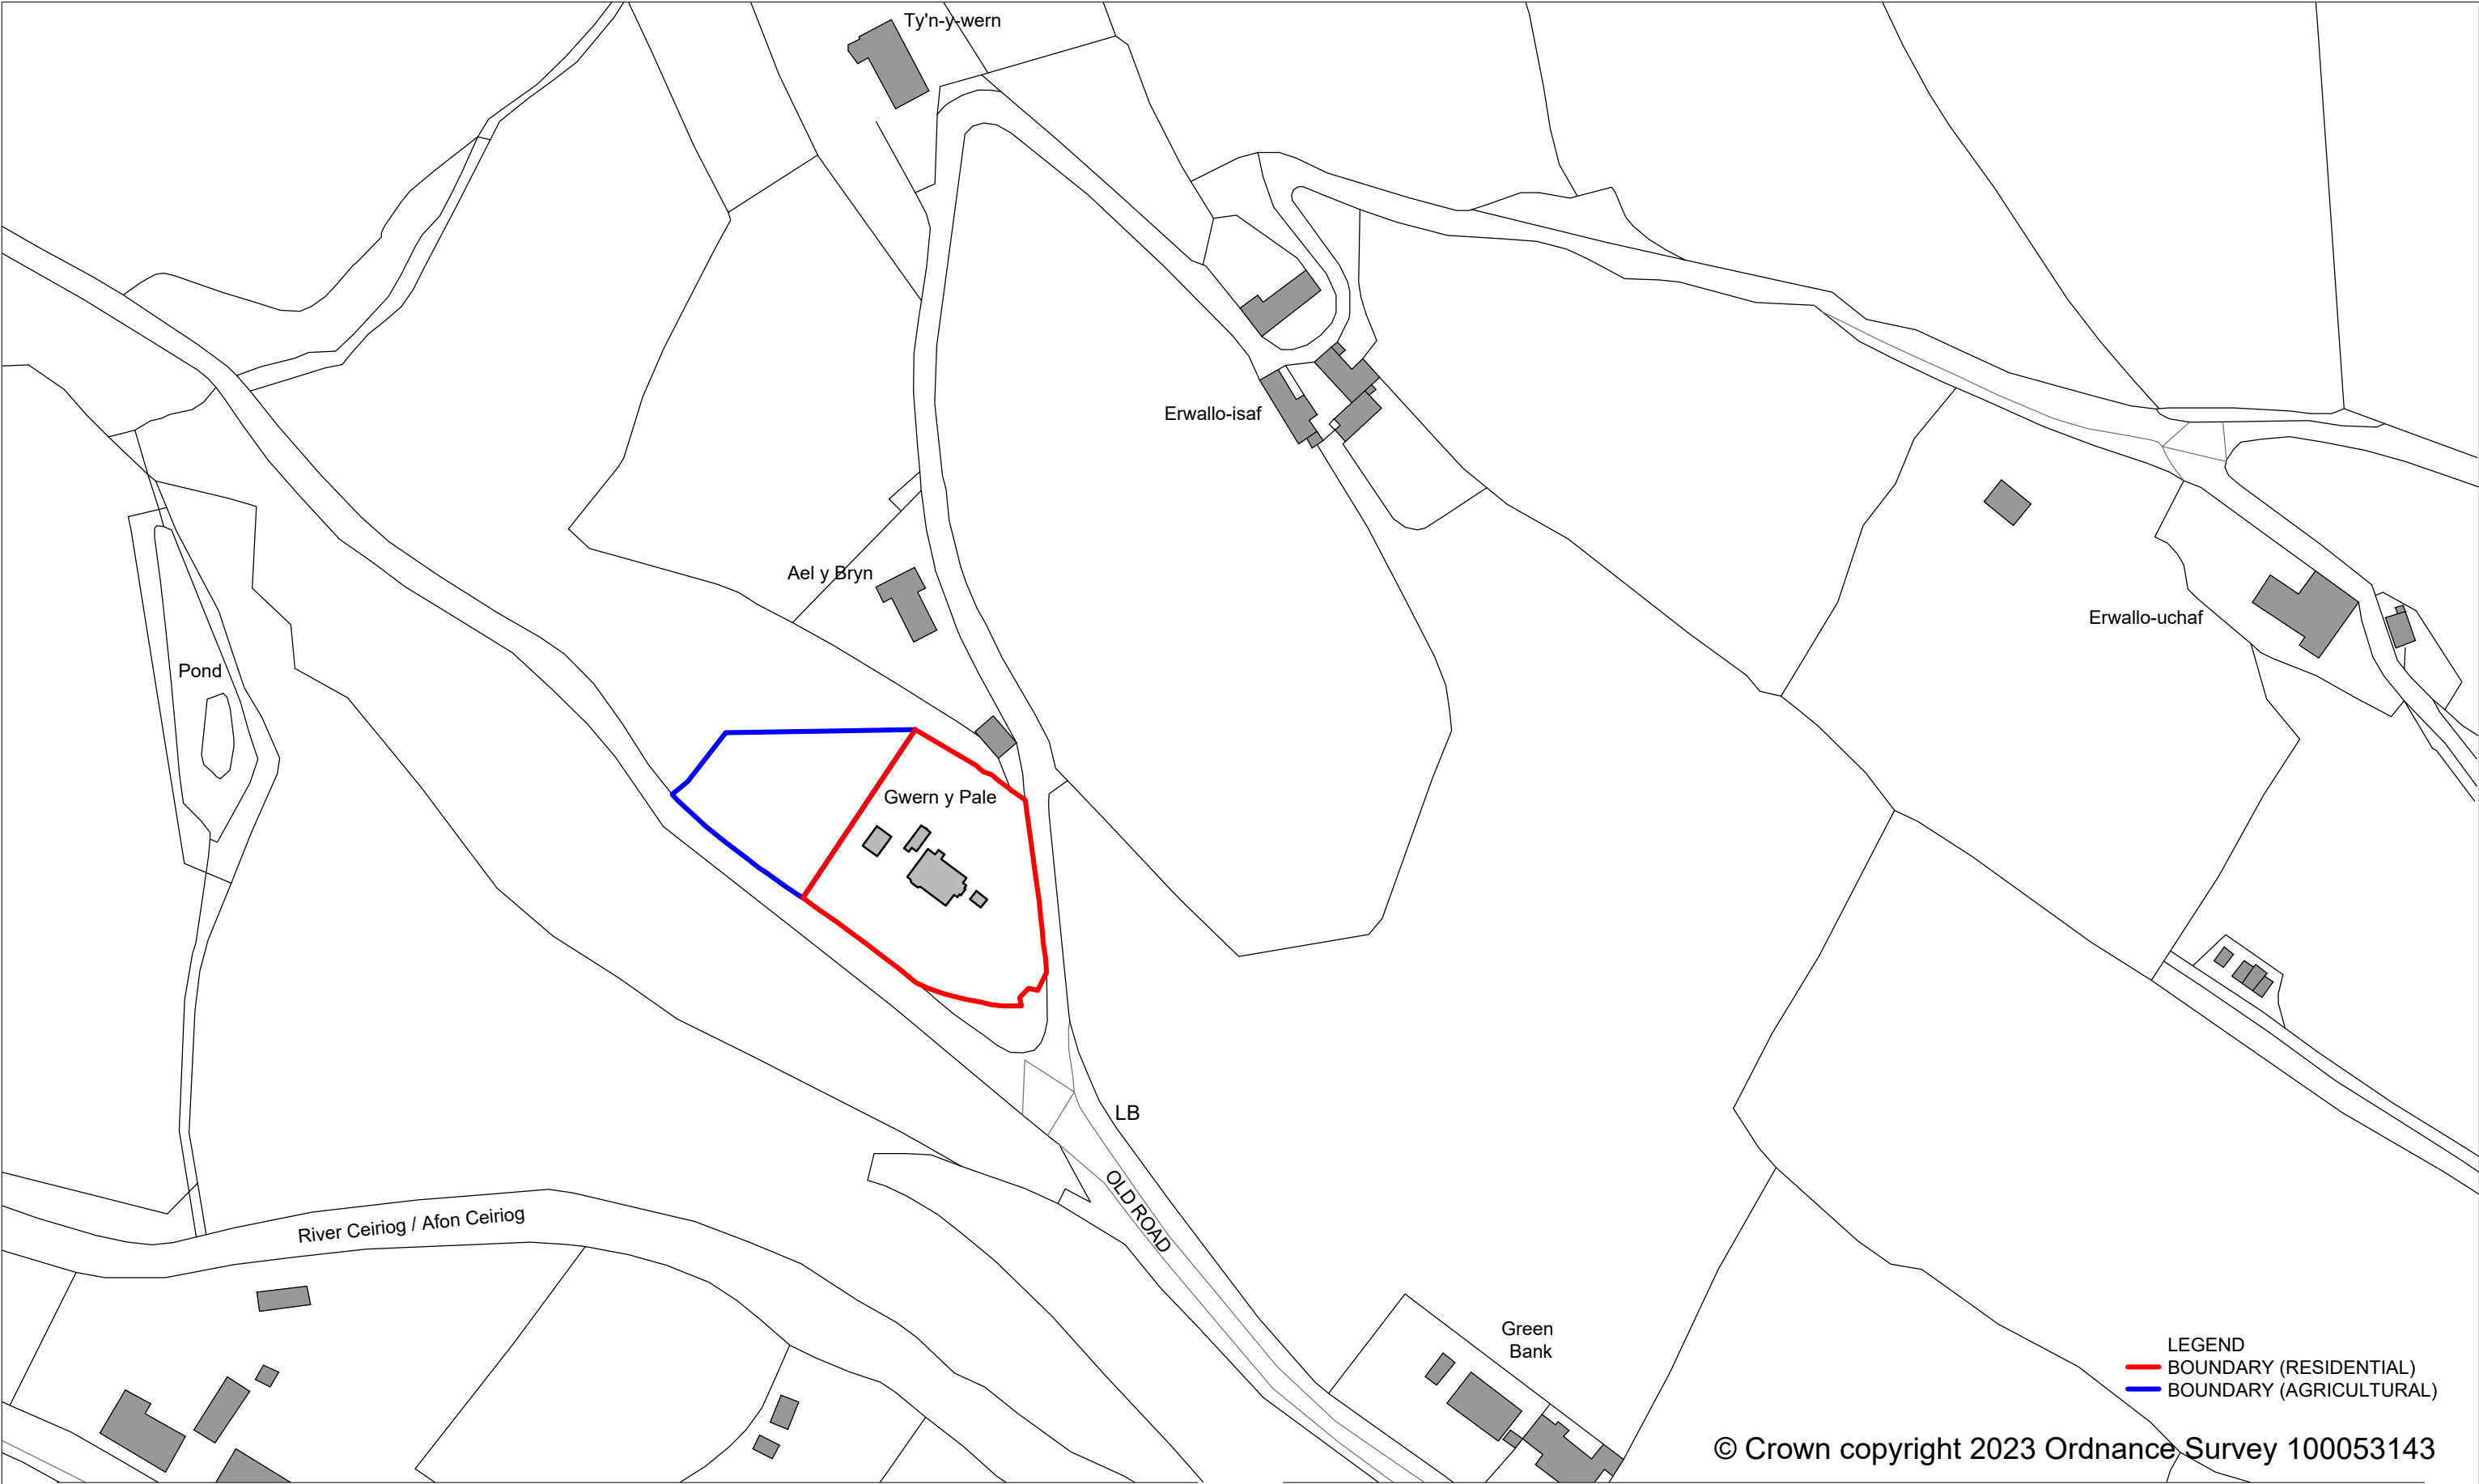

LEGEND
— BOUNDARY (RESIDENTIAL)
— BOUNDARY (AGRICULTURAL)

© Crown copyright 2023 Ordnance Survey 100053143

Rev	Description	By	Date
F	RE-ISSUE SITE PLANS/OS FOR PLANNING	AP	09.04.24
E	ISSUE DRAWINGS FOR PLANNING	AP	26.01.24
D	SKETCH DESIGN PROPOSAL - MEETING 4	AP	02.01.24
C	SKETCH DESIGN PROPOSAL - MEETING 3	AP	18.12.23
B	SKETCH DESIGN PROPOSAL - MEETING 2	AP	11.12.23
A	SKETCH DESIGN PROPOSAL - MEETING 1	AP	24.11.23

Notes

Do not scale from drawings.
Errors to be reported immediately to the architect.
To be read in conjunction with all relevant Architects',
Services and Structural Engineers' drawings.
All existing site, tree and building information has been compiled from different sources.
All dimensions to be checked on site.



POINT PLANNING AND DESIGN
Lower Craignant farm, Selattyn, Oswestry, Shropshire, SY10 7NP
E adampierpoint@hotmail.co.uk
www.pointplanning.co.uk



Project				Project No.	
Gwern-Y-Pale, Dolywern, Llangollen, LL20 7AG				2303	
				Revision	
				F	
Date	02.01.2024	Sign off		Designed	AP
CAD File	PP / 2303			Drawn	AP
Drawing Name				Drawing No.	
EXISTING LOCATION / SITE PLAN				WD.01	