

# DETAILED SITE PLAN


## HOMELEIGH - CAE-LOCH LANE

### CEFN MAWR - LL14 3DN

PLANNING ONLY



NORTH

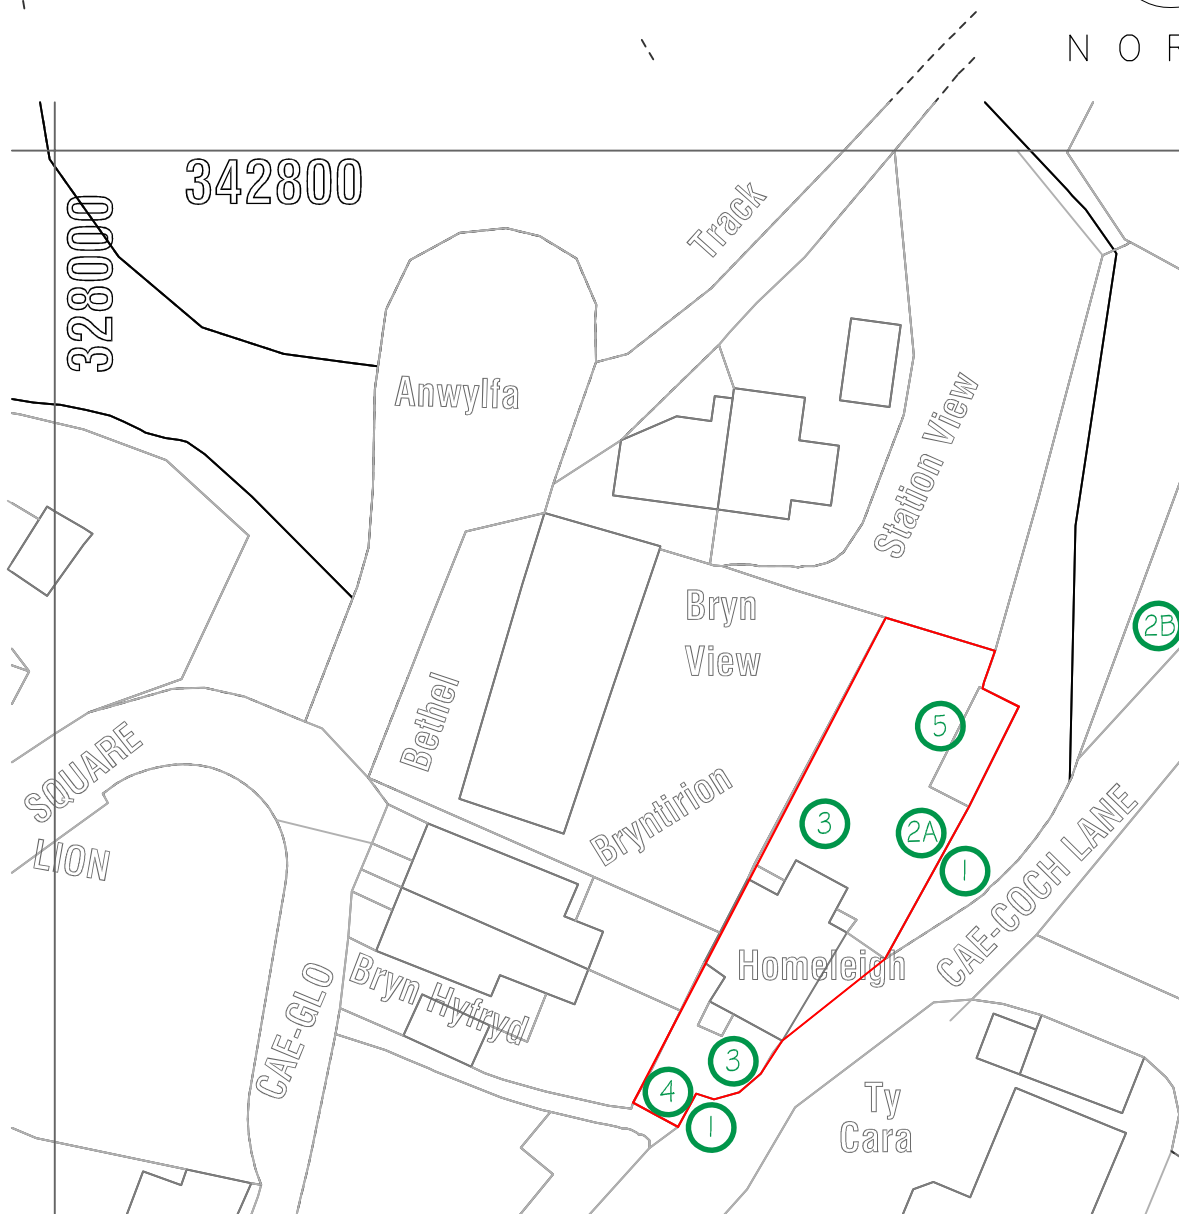

© Crown Copyright and database rights 2022 OS 100047474

- ① ACCESS POINT FROM HIGHWAY
- ②A PARKING AREA
- ②B PARKING & TURNING AREA
- ③ GARDEN AREA
- ④ BIN STORAGE AREA
- ⑤ OUT BUILDING

0 5 10 15 20  
BAR SCALE METRES

SCALE 1:500 @ A4  
DRG No. APL 1858- - BP 02

# ABSTRACT PLANS

©

STRUCTURAL • ARCHITECTURAL

TEL: 01483 77 00 73

Email: [info@abstract-plans.co.uk](mailto:info@abstract-plans.co.uk)

Web: [www.abstract-plans.co.uk](http://www.abstract-plans.co.uk)