



The Red Lion Public House


New dwelling

New pedestrian access

New pedestrian access


Ingledene

1. Front Elevation - Marford Hill

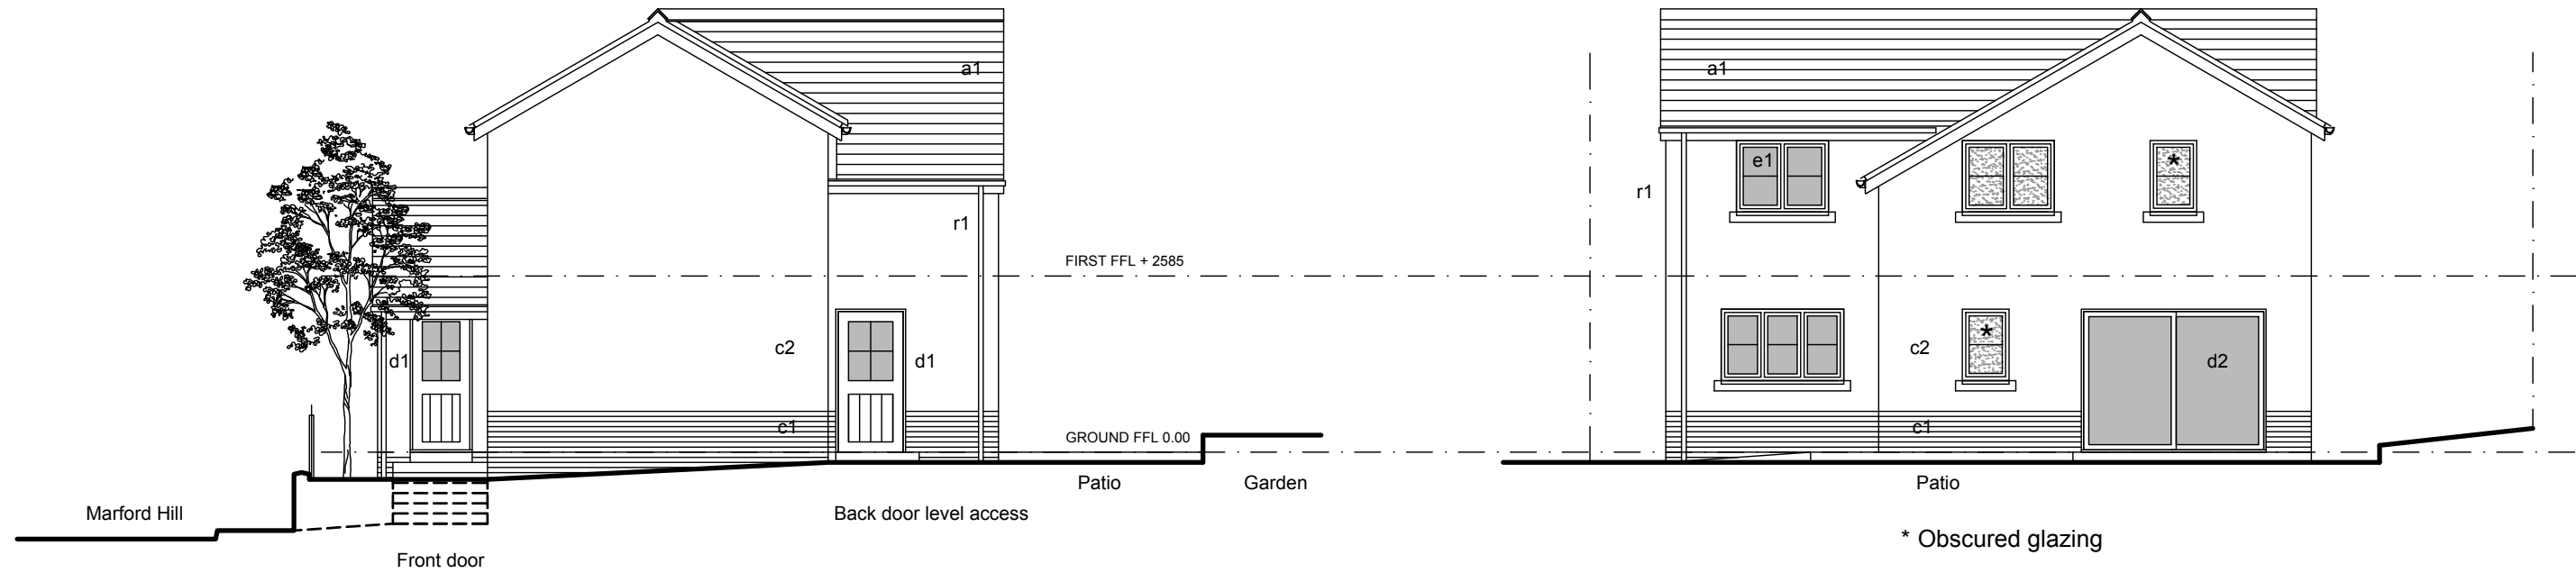

2. Side Elevation

3. Rear Elevation

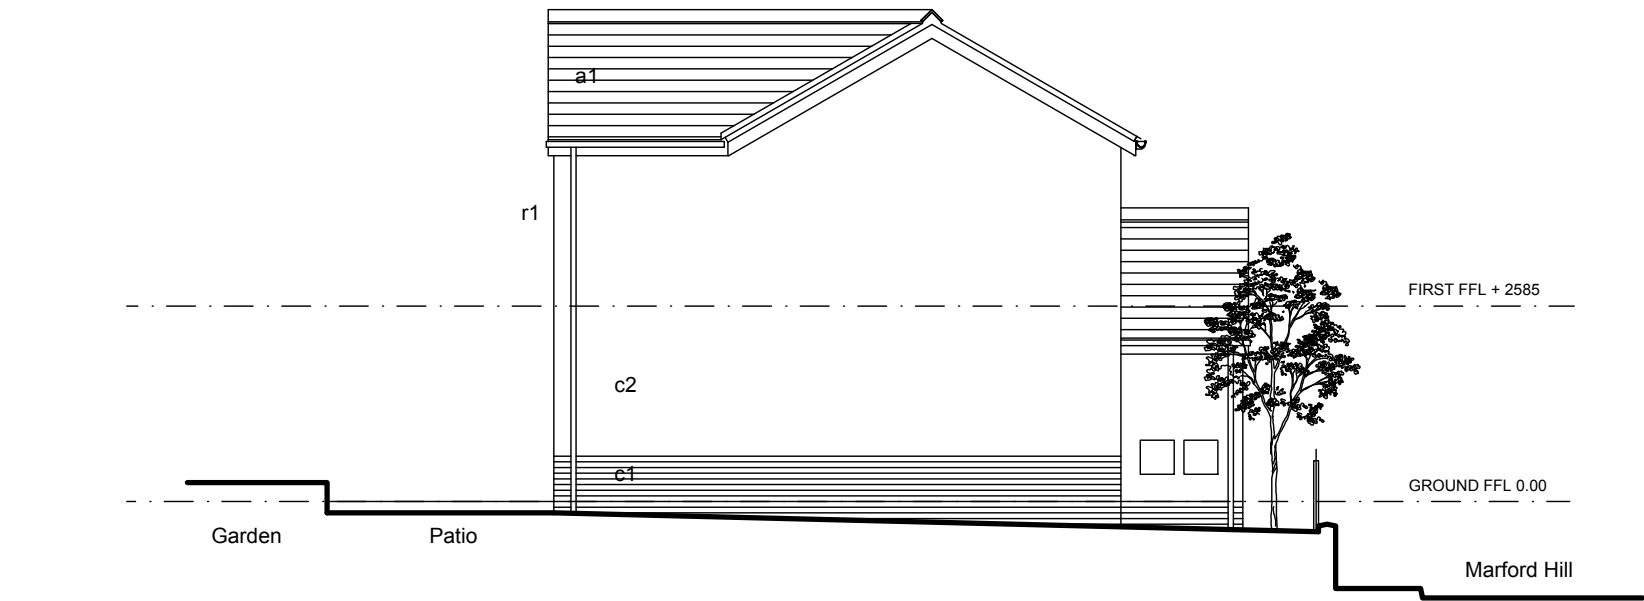

4. Side Elevation

EXTERNAL MATERIALS KEY		
ROOF	a1	SLATE EFFECT ROOFING TILES AS MARLEY BIRKDALE
WALLS	c1	FACING BRICKWORK PLINTH
	c2	RENDER FINISH
DOORS	d1	COMPOSITE DOUBLE GLAZED THERMALLY BROKEN HALF GLAZED FRONT DOOR, PAS 24 - COLOUR TBC
	d2	ALUMINIUM SLIDING DOORS DOUBLE GLAZED THERMALLY BROKEN FRAMES COLOUR TBC
WINDOWS	e1	HIGH QUALITY UPVC FLUSH CASEMENT DOUBLE GLAZED THERMALLY BROKEN WINDOW FRAMES AND SCREENS - COLOUR TBC
RAINWATER GOODS	r1	MARLEY DEEPFLOW UPVC GUTTERS AND RWDP'S. COLOUR BLACK

NOTES	
1.	Do not scale this drawing.
2.	All dimensions to be checked on Site.
3.	Final positions of all equipment to be agreed on Site.
4.	This drawing is subject to Copyright and is not to be reproduced in part or whole without approval.

C	TS	10.04.2024	Elevations revised generally
B	TS	14.02.2024	Elevations revised generally
A	TS	09.10.2023	Entrance amended
0	TS	01.09.2023	First issue.
Rev.	By	Date	Description

Client

Mr.C.Robson

Project

Ingledene
Wynnstey Lane
Marford
LL12 8LF

Drawing Title

Proposed Elevations

Drawn By	TS	Date	September 2023
Job No.	P452	Status	PLANNING
Dwg No.	L04	Rev	C
		Scale@ A2	1:100

ARCHITECTURE WORKS

RESIDENTIAL COMMERCIAL INDUSTRIAL

The Coach House
Warrington Road
Mickle Trafford
Chester
CH2 4EA

Tel: 01244 300199
Mobile: 07974 674674
Email: toby@architecture.works

