


Notes;

Project;

Pen Y Palmant change of use

Title; Proposed Floor plans	Scale (A2); 1:200
Dwg No; Tom-004	Date; 19/10/23

Revision;

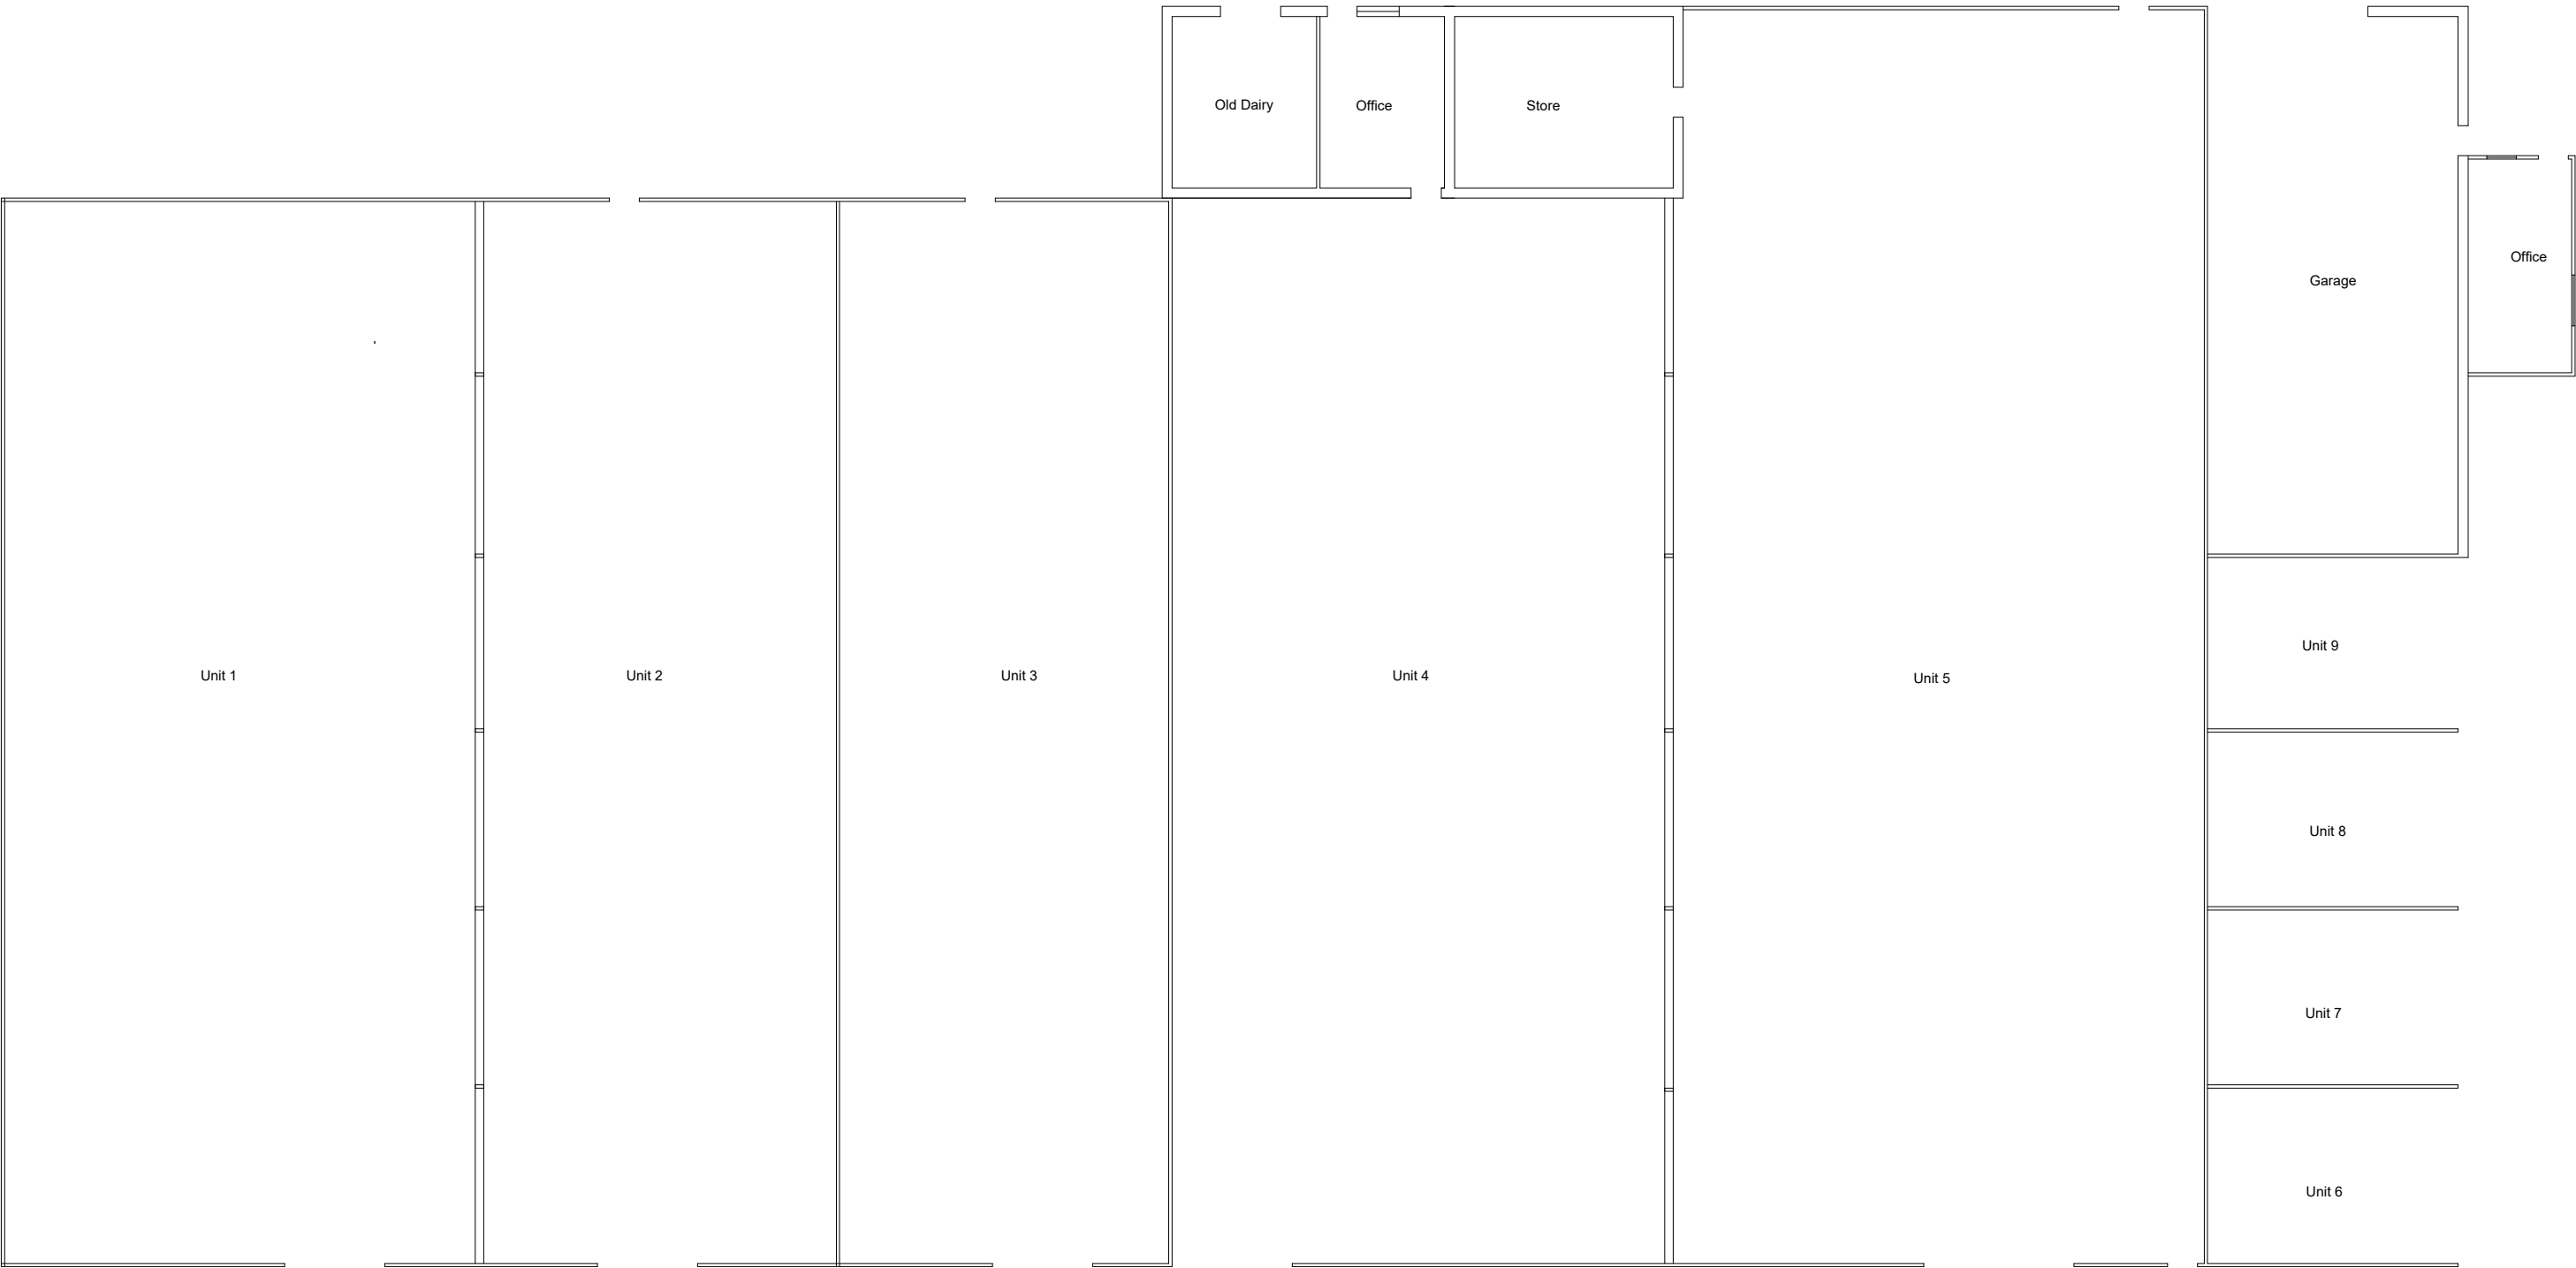

Proposed