


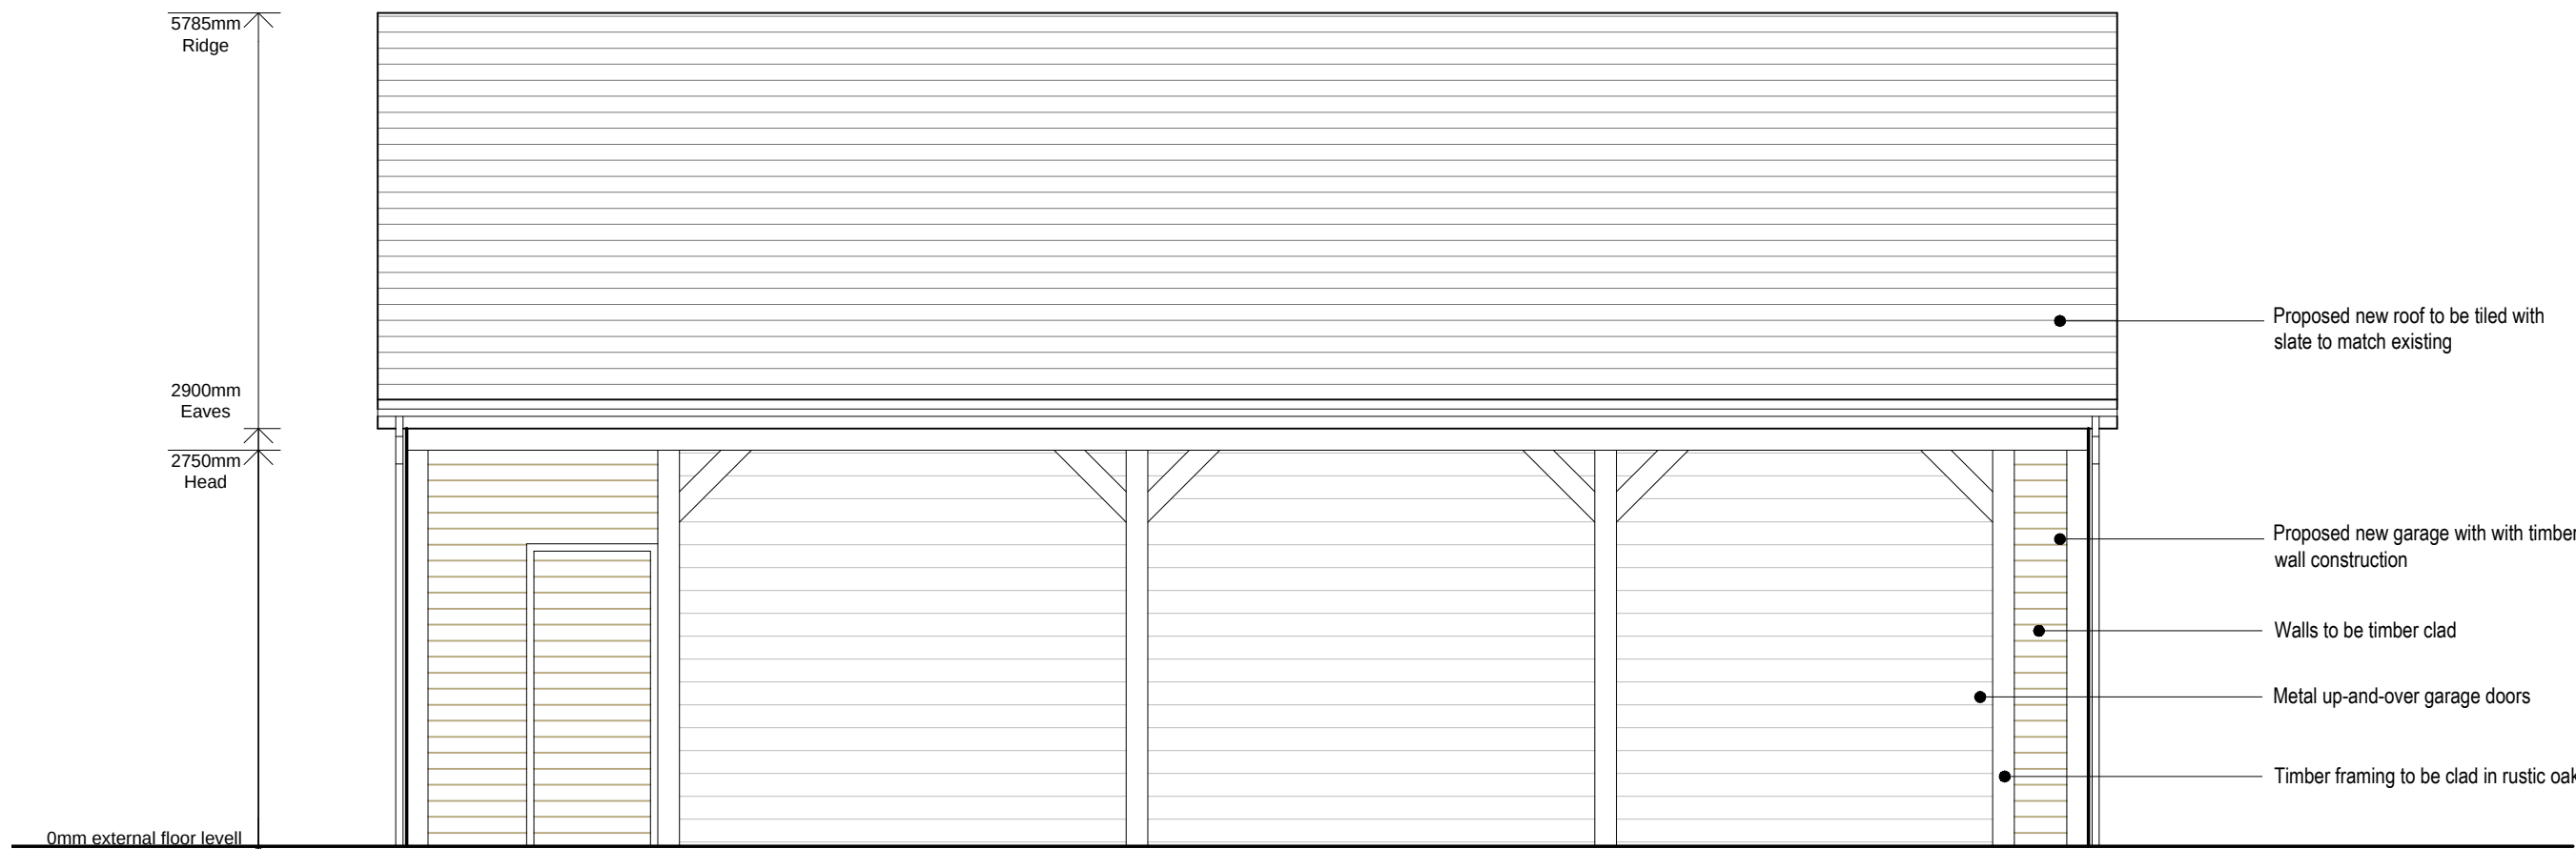


 

Proposed Garage Front Elevation
Scale 1:50

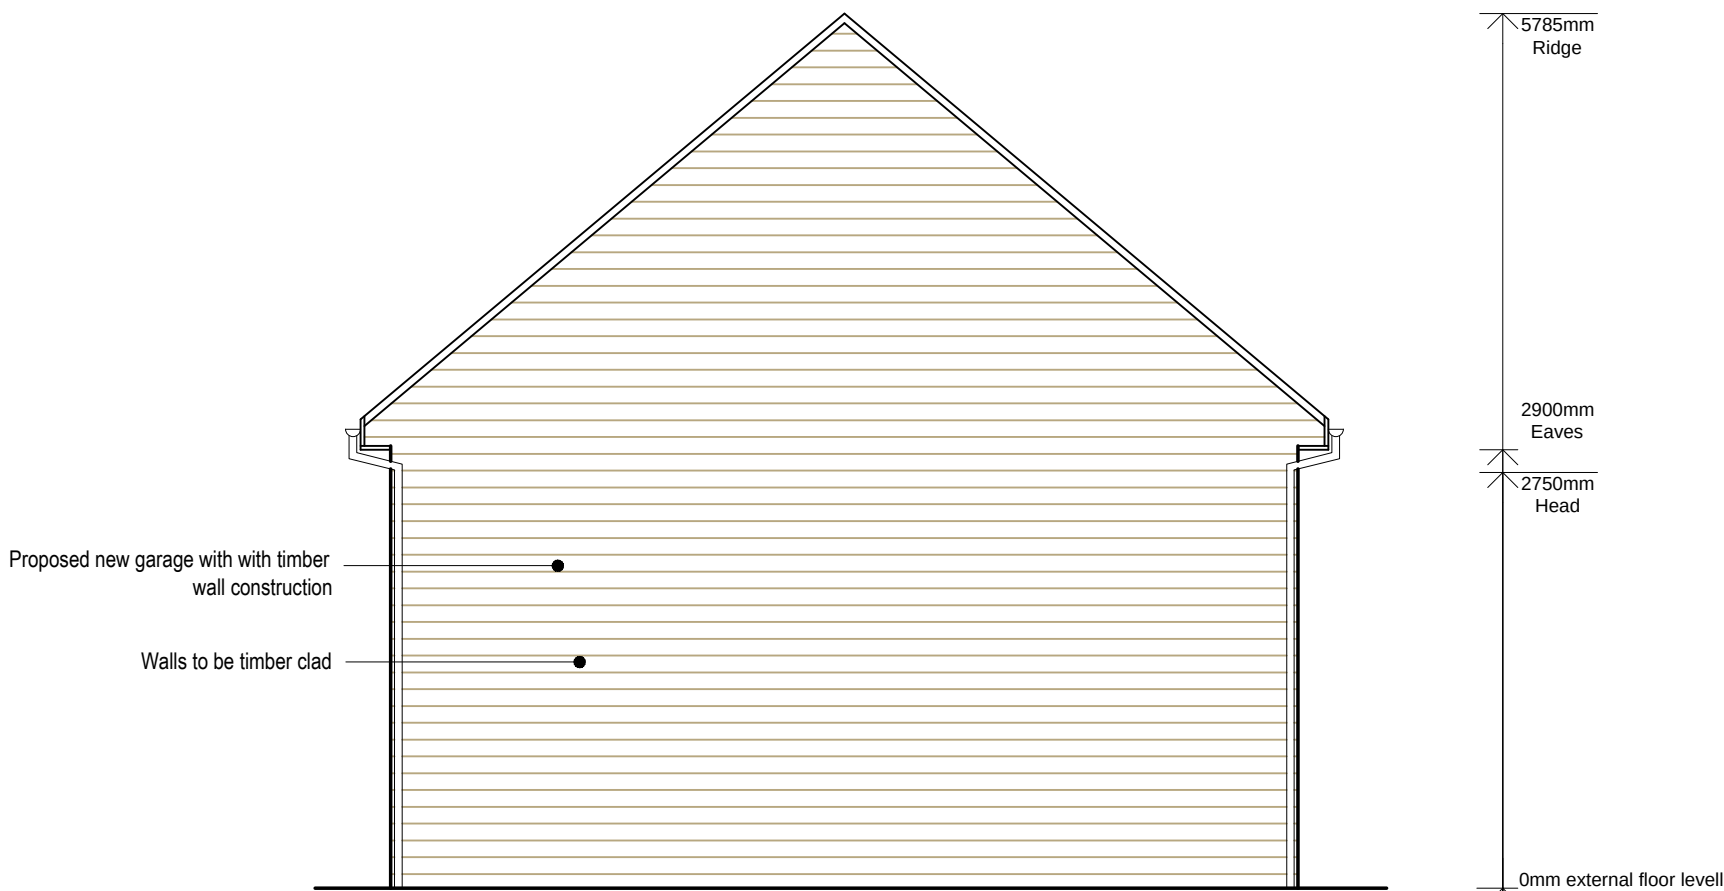

Proposed Garage Side Elevation
Scale 1:50

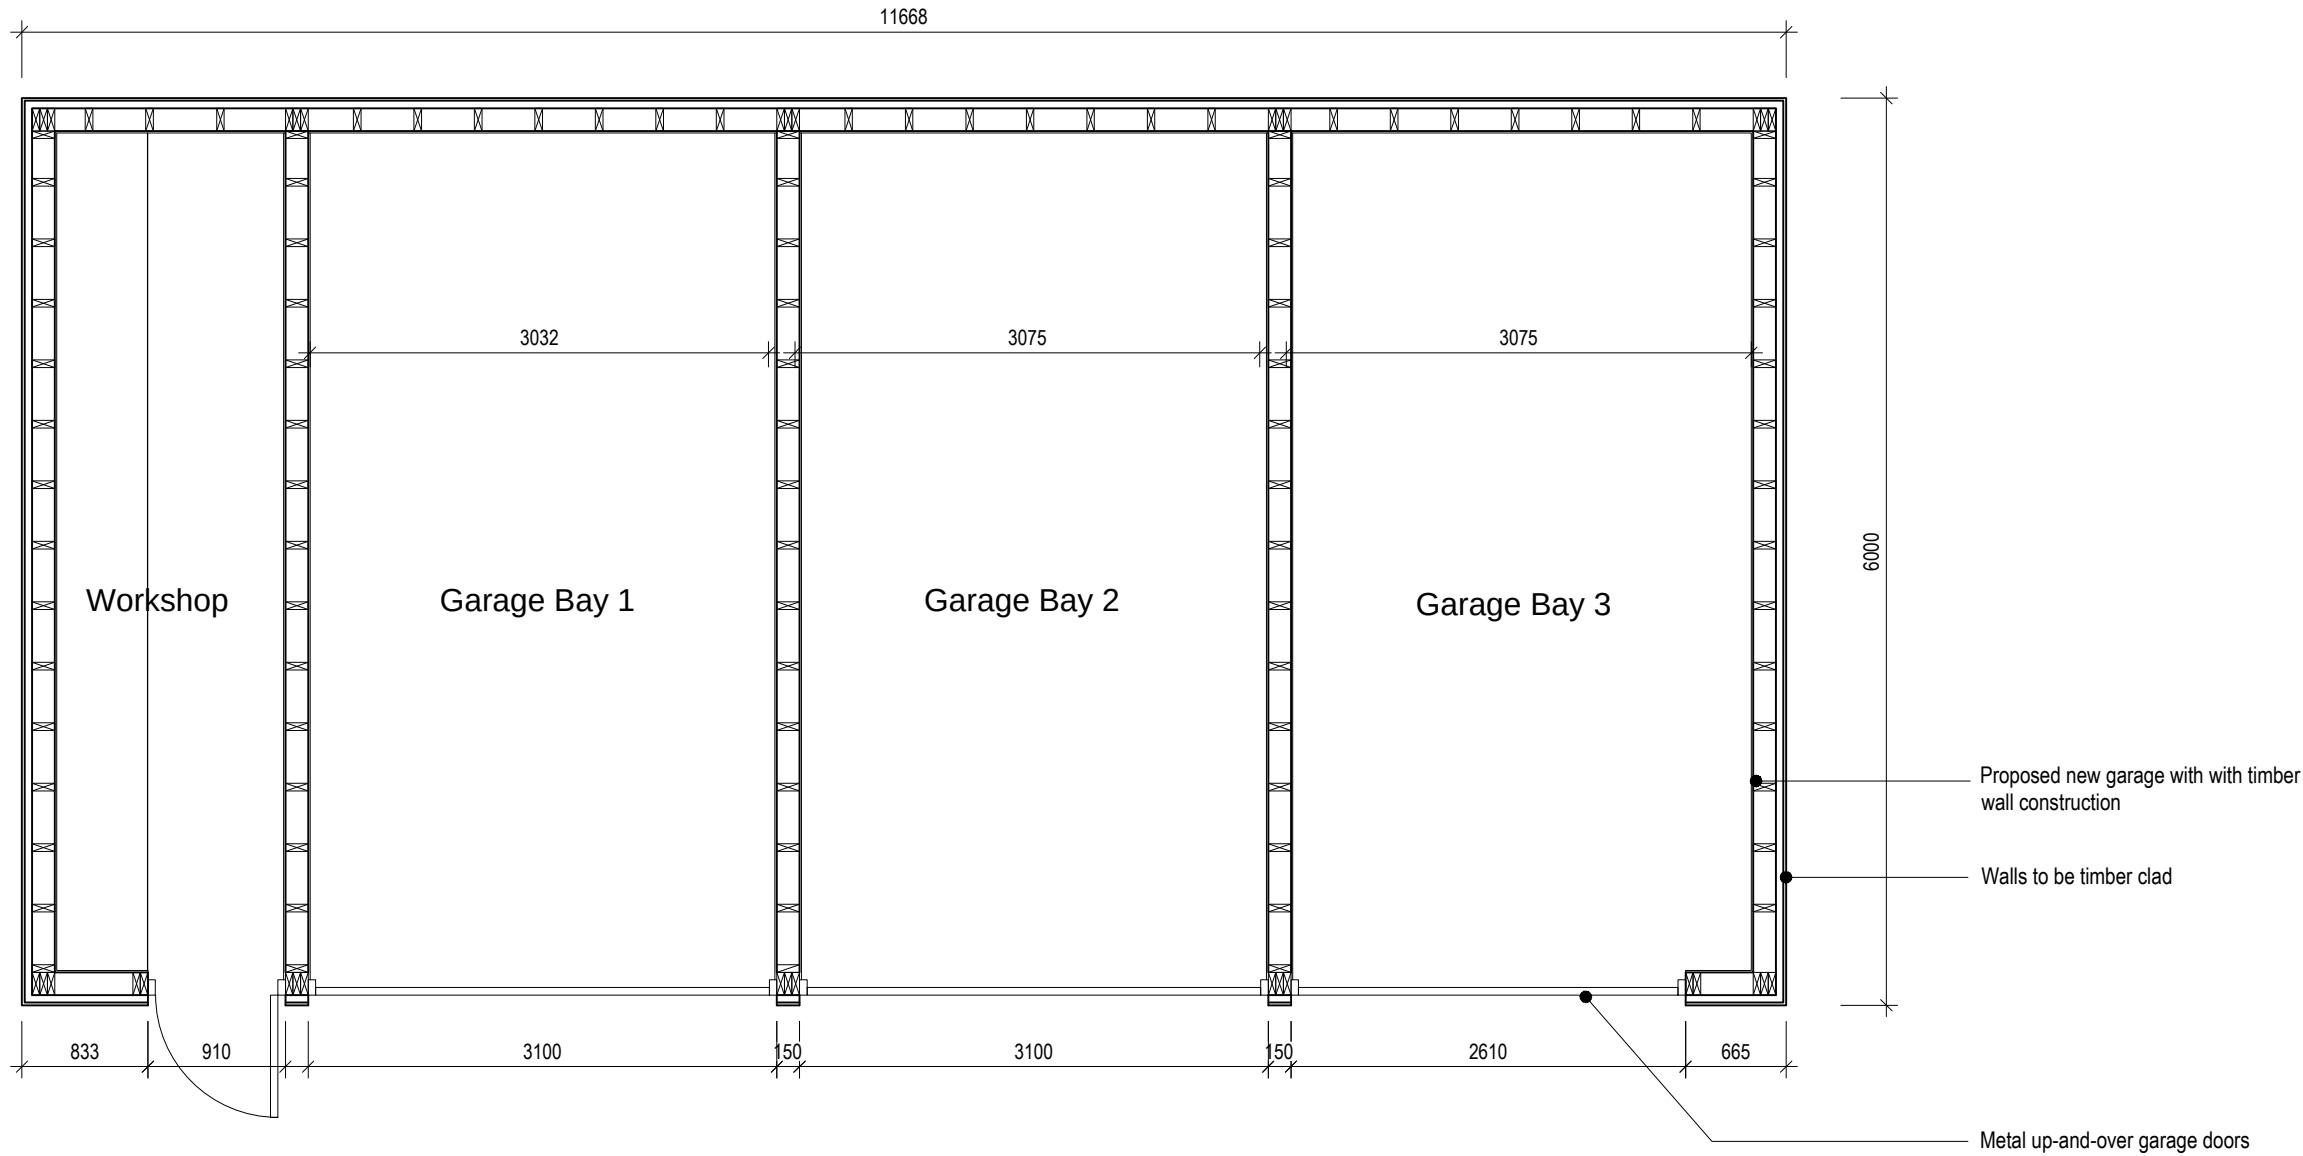

Proposed Garage Floor Plan
Scale 1:50

NOTES

- All dimensions and levels are to be checked on site.
- Title overlay drawings and ownership boundaries are produced using all reasonable endeavors.
- This drawings shall not be used to ascertain dimensions. Work to figured dimensions only.
- Any discrepancies to be reported to SDS prior to commencement of works.
- This drawing is to be used for client appraisal only.

CDM 2015 Notes

- Proposed layout subject to Building Control approval of fire strategy and access arrangements.
- All proposed structural works to be designed by Structural Engineer.
- Client to seek specialist advice regarding relocation of gas/electric and water supply, meters and appliances.
- Suitable mechanical equipment to be commissioned by Contractor / Builder to lift heavy materials to avoid unnecessary injury on site.
- Appropriate scaffolding to be arranged by Contractor / Builder prior to commencement on site.

C	30/10/2024	TBS	TBS
Non-draft issue			
B	04/10/2024	TBS	TBS
Client's comments incorporated.			
A	20/05/2024	TBS	TBS
Non-draft issue. Client's comments incorporated.			
-	19/05/2024	PB	TBS
Draft Issue - issued for client's information			
Rev	Date	Drawn by	Checked by



Speaks Design Services
1 Beaconsfield Terrace
Mordda
Oswestry
SY10 9PE
Tel 01978 592872
Mob 07592 759095
Mail info@speaksds.co.uk
Web www.speaksds.co.uk



Project Ty Mawr Farm, Cae Gwilym Road, Newbridge, Wrexham, LL14 3JG			
Client Emma Forest		Purpose of Issue For Approval	Drawing Stage Planning
Title Proposed Garage Plan and Elevations			
Scale @ A1 1:50	Date Oct. 2024	Ref 308	Drawn PB
Dwg No 308/TMF/PL/002			Rev C