




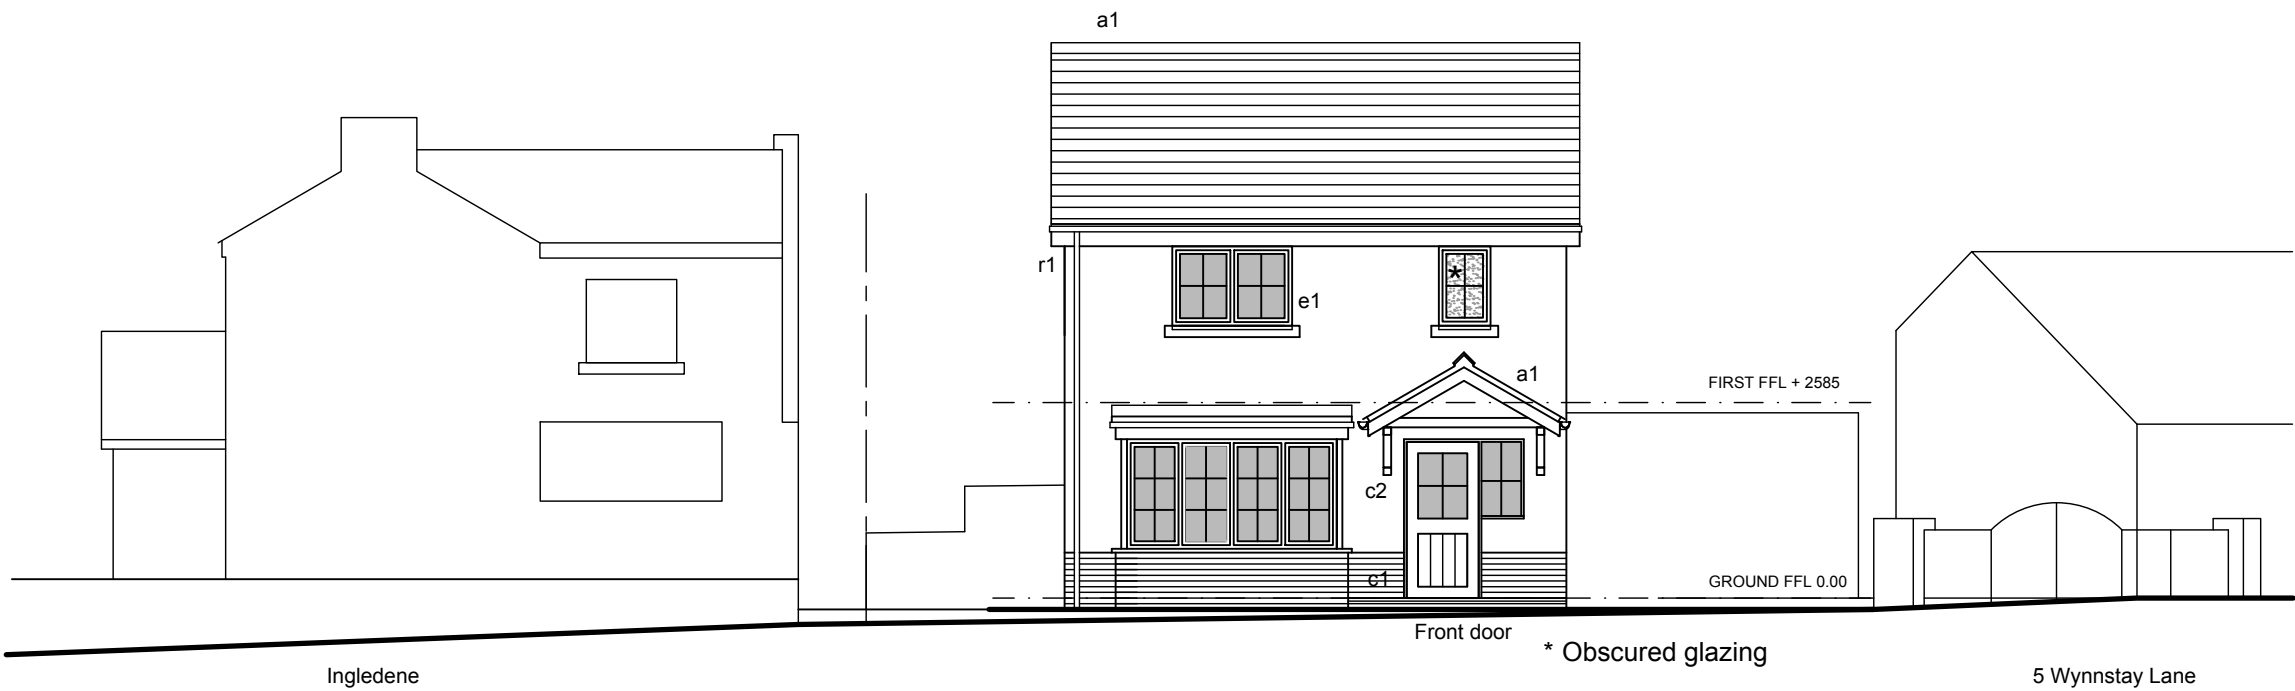

1. Front Elevation - Wynnstay Lane

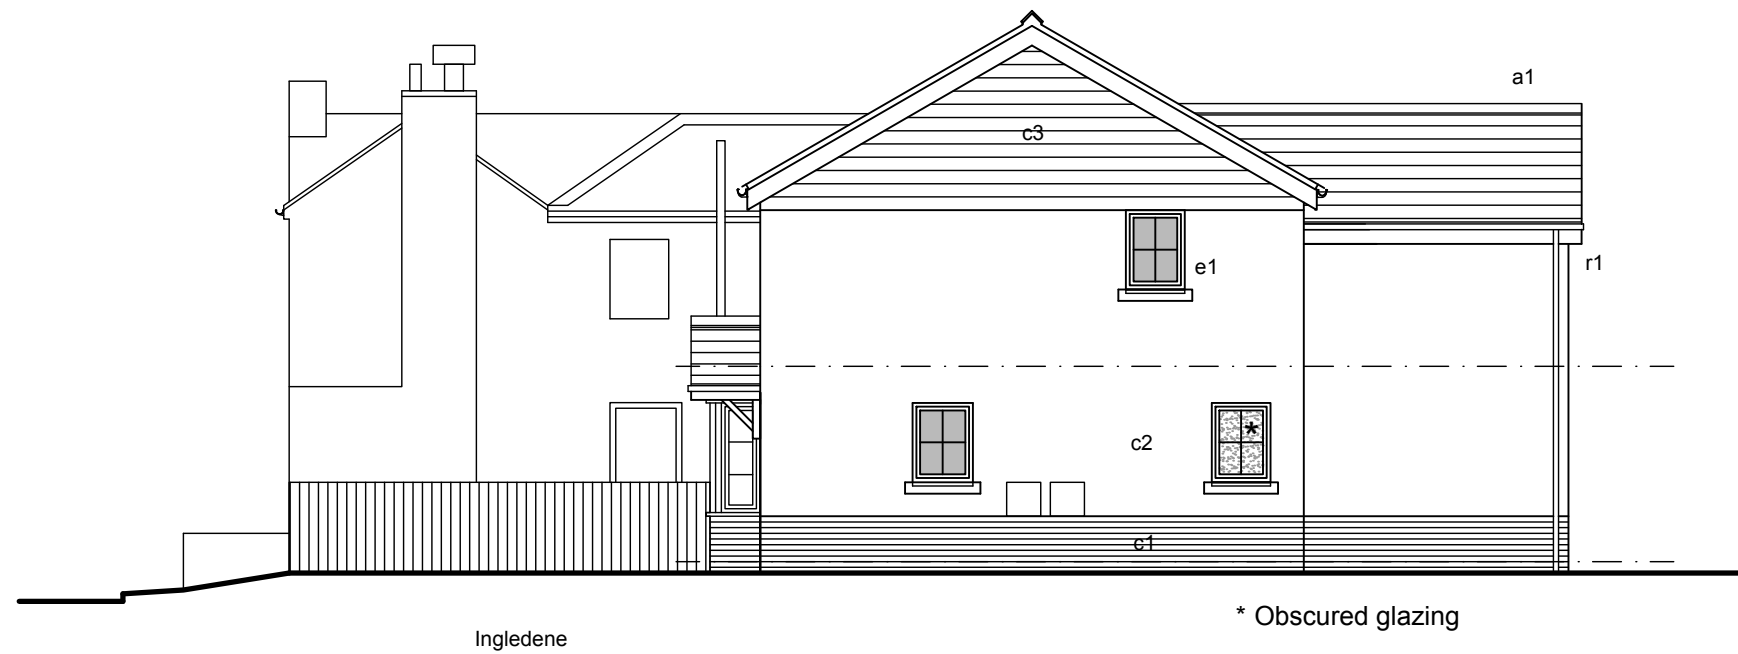


2. Side Elevation - Wynnstay Lane

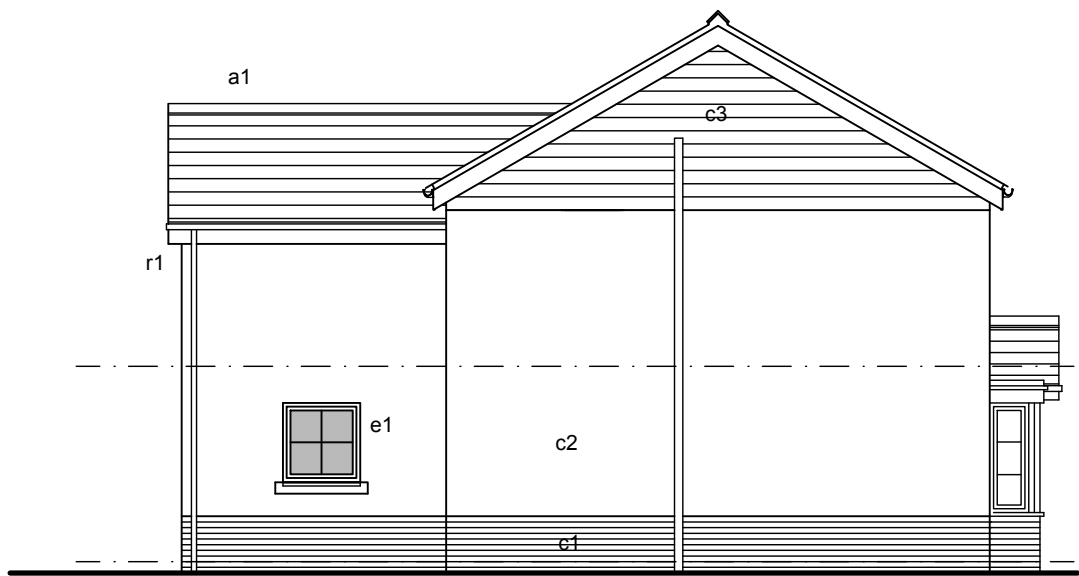

3. Side Elevation



4. Rear Elevation

 

NOTES			
1.	Do not scale this drawing.		
2.	All dimensions to be checked on Site.		
3.	Final positions of all equipment to be agreed on Site.		
4.	This drawing is subject to Copyright and is not to be reproduced in part or whole without approval.		

A	TS	09.10.2023	Entrance amended
0	TS	01.09.2023	First issue.
Rev.	By	Date	Description

Client Mr.C.Robson			
Project Ingledene Wynnstay Lane Marford LL12 8LF			
Drawing Title Proposed Elevations			
Drawn By	TS	Date	September 2023
Job No.	P452	Status	PLANNING
Dwg No. L04	Rev. A	Scale@A2	1:100
 ARCHITECTURE WORKS RESIDENTIAL COMMERCIAL INDUSTRIAL The Coach House Warrington Road Mickle Trafford Chester CH2 4EA Tel: 01244 300199 Mobile: 07974 674674 Email: toby@architecture.works			