



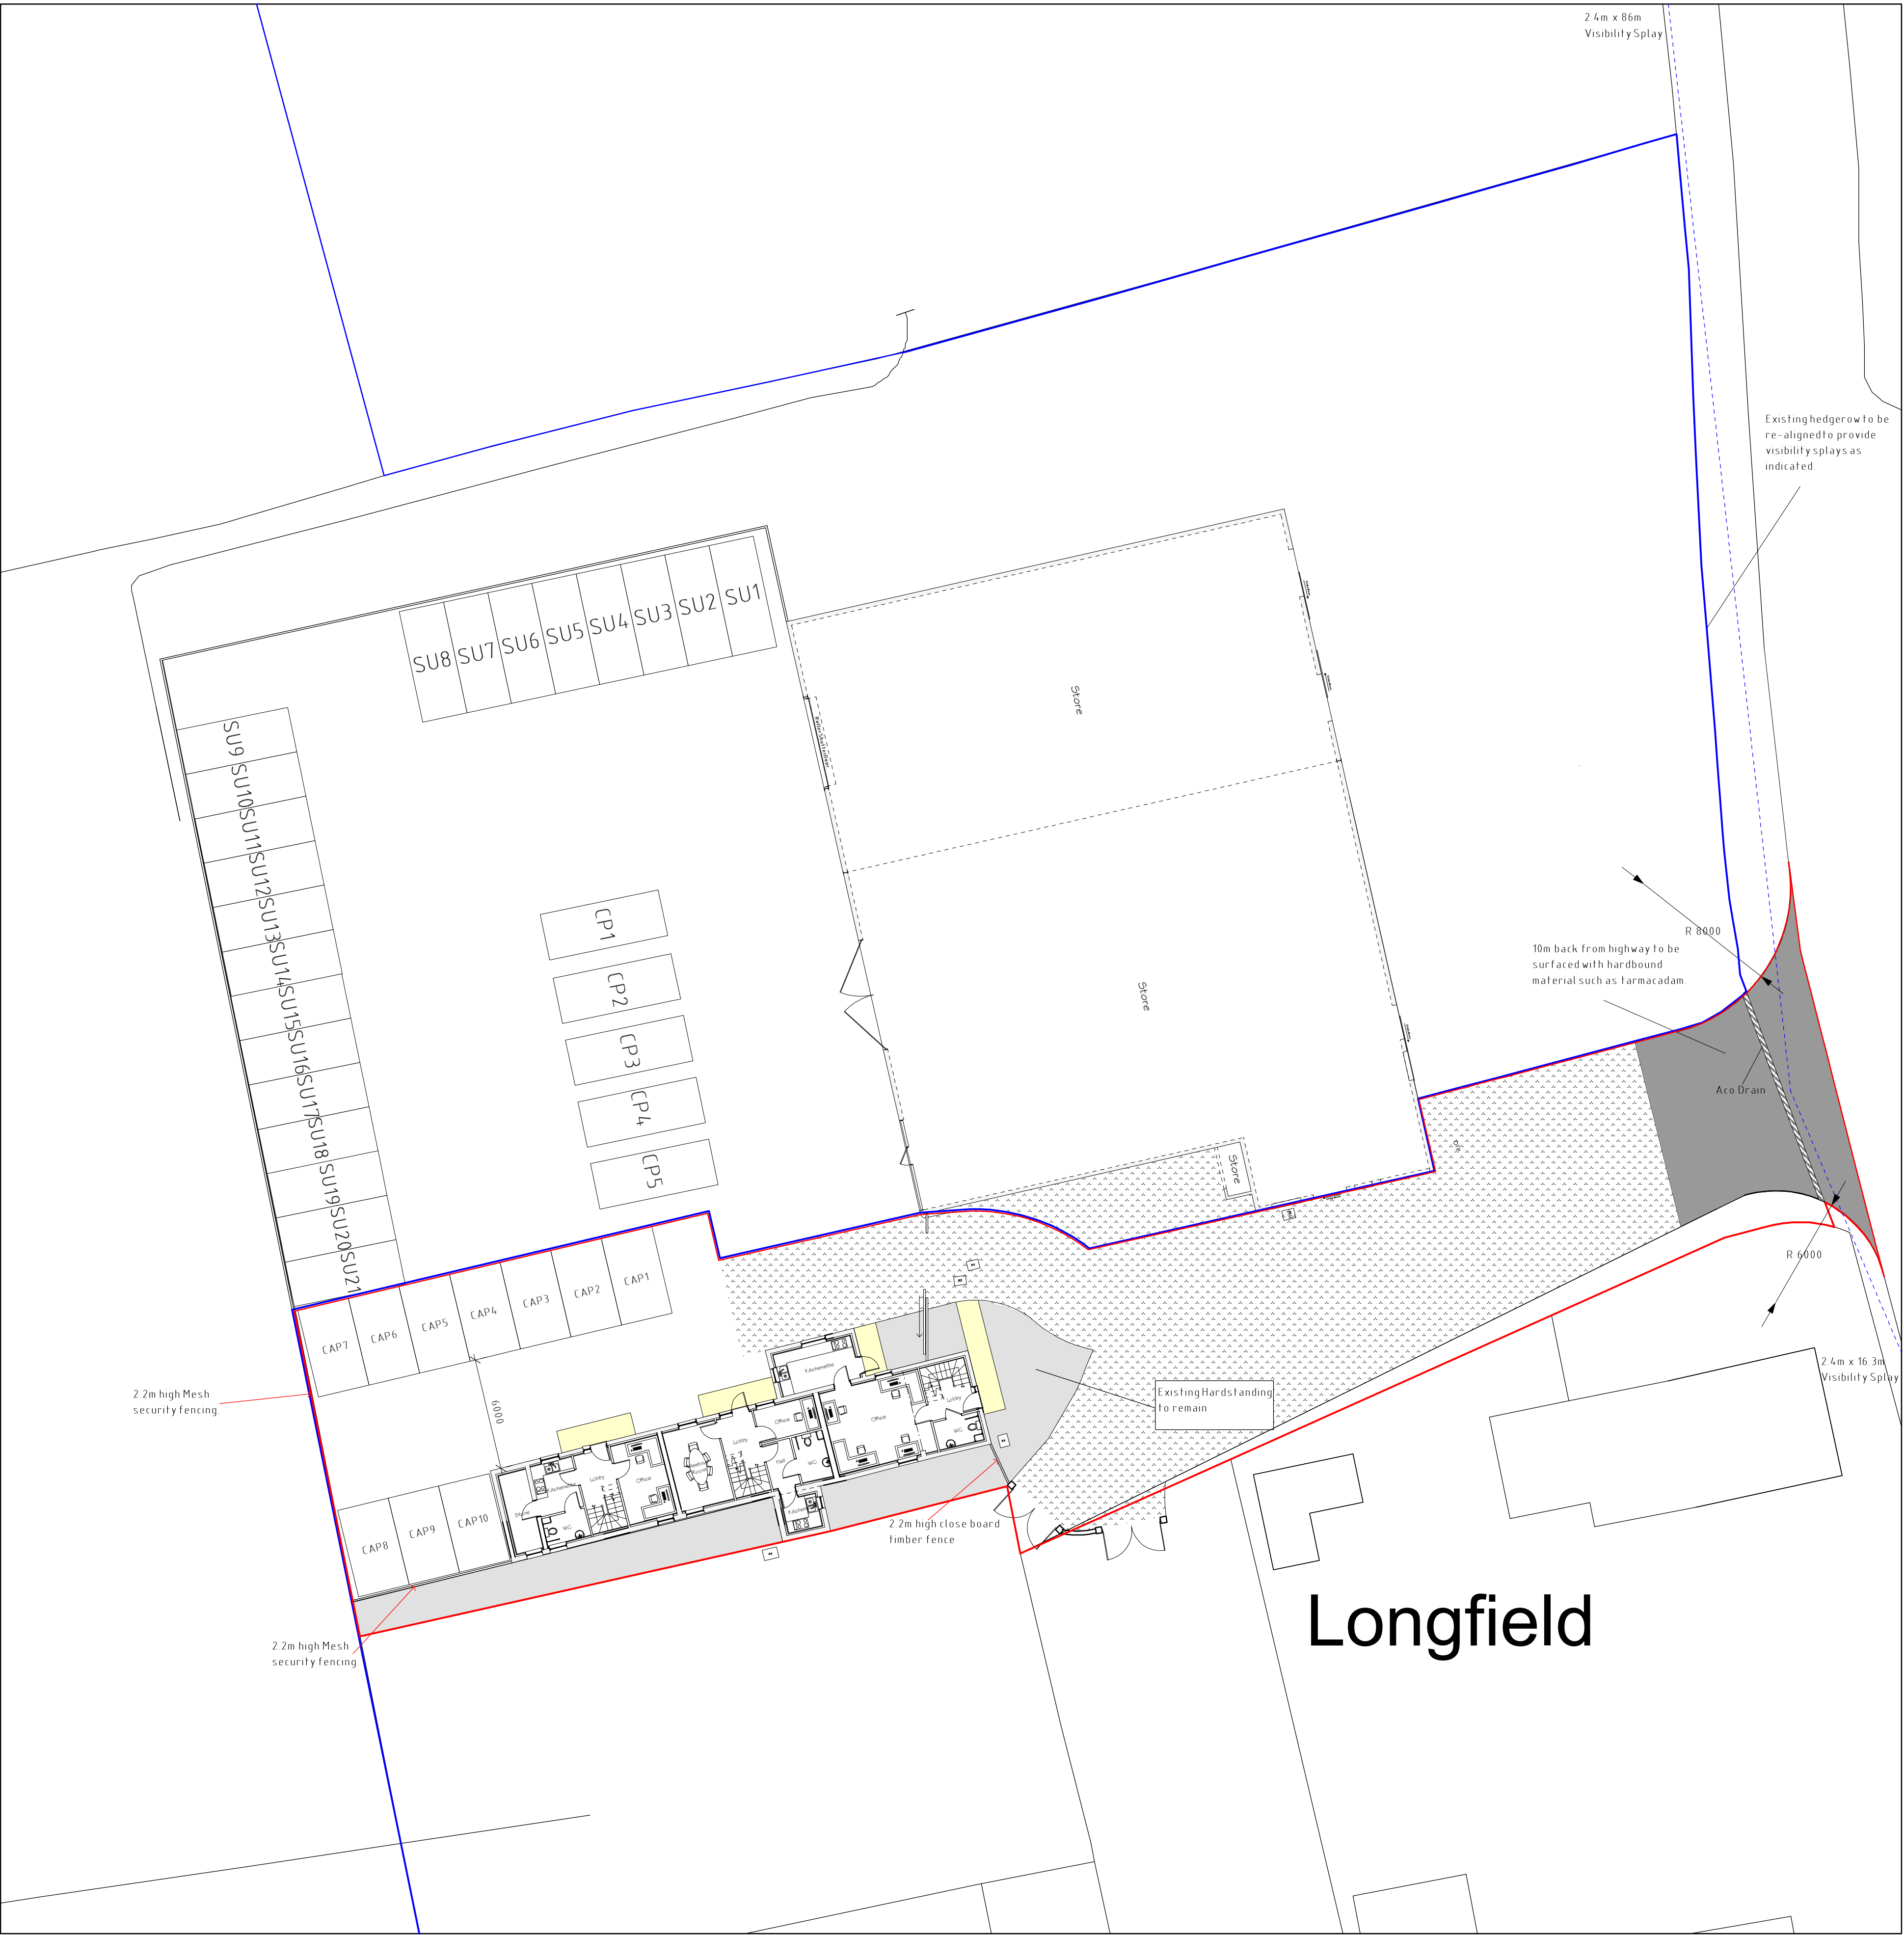


Site Plan 1:200

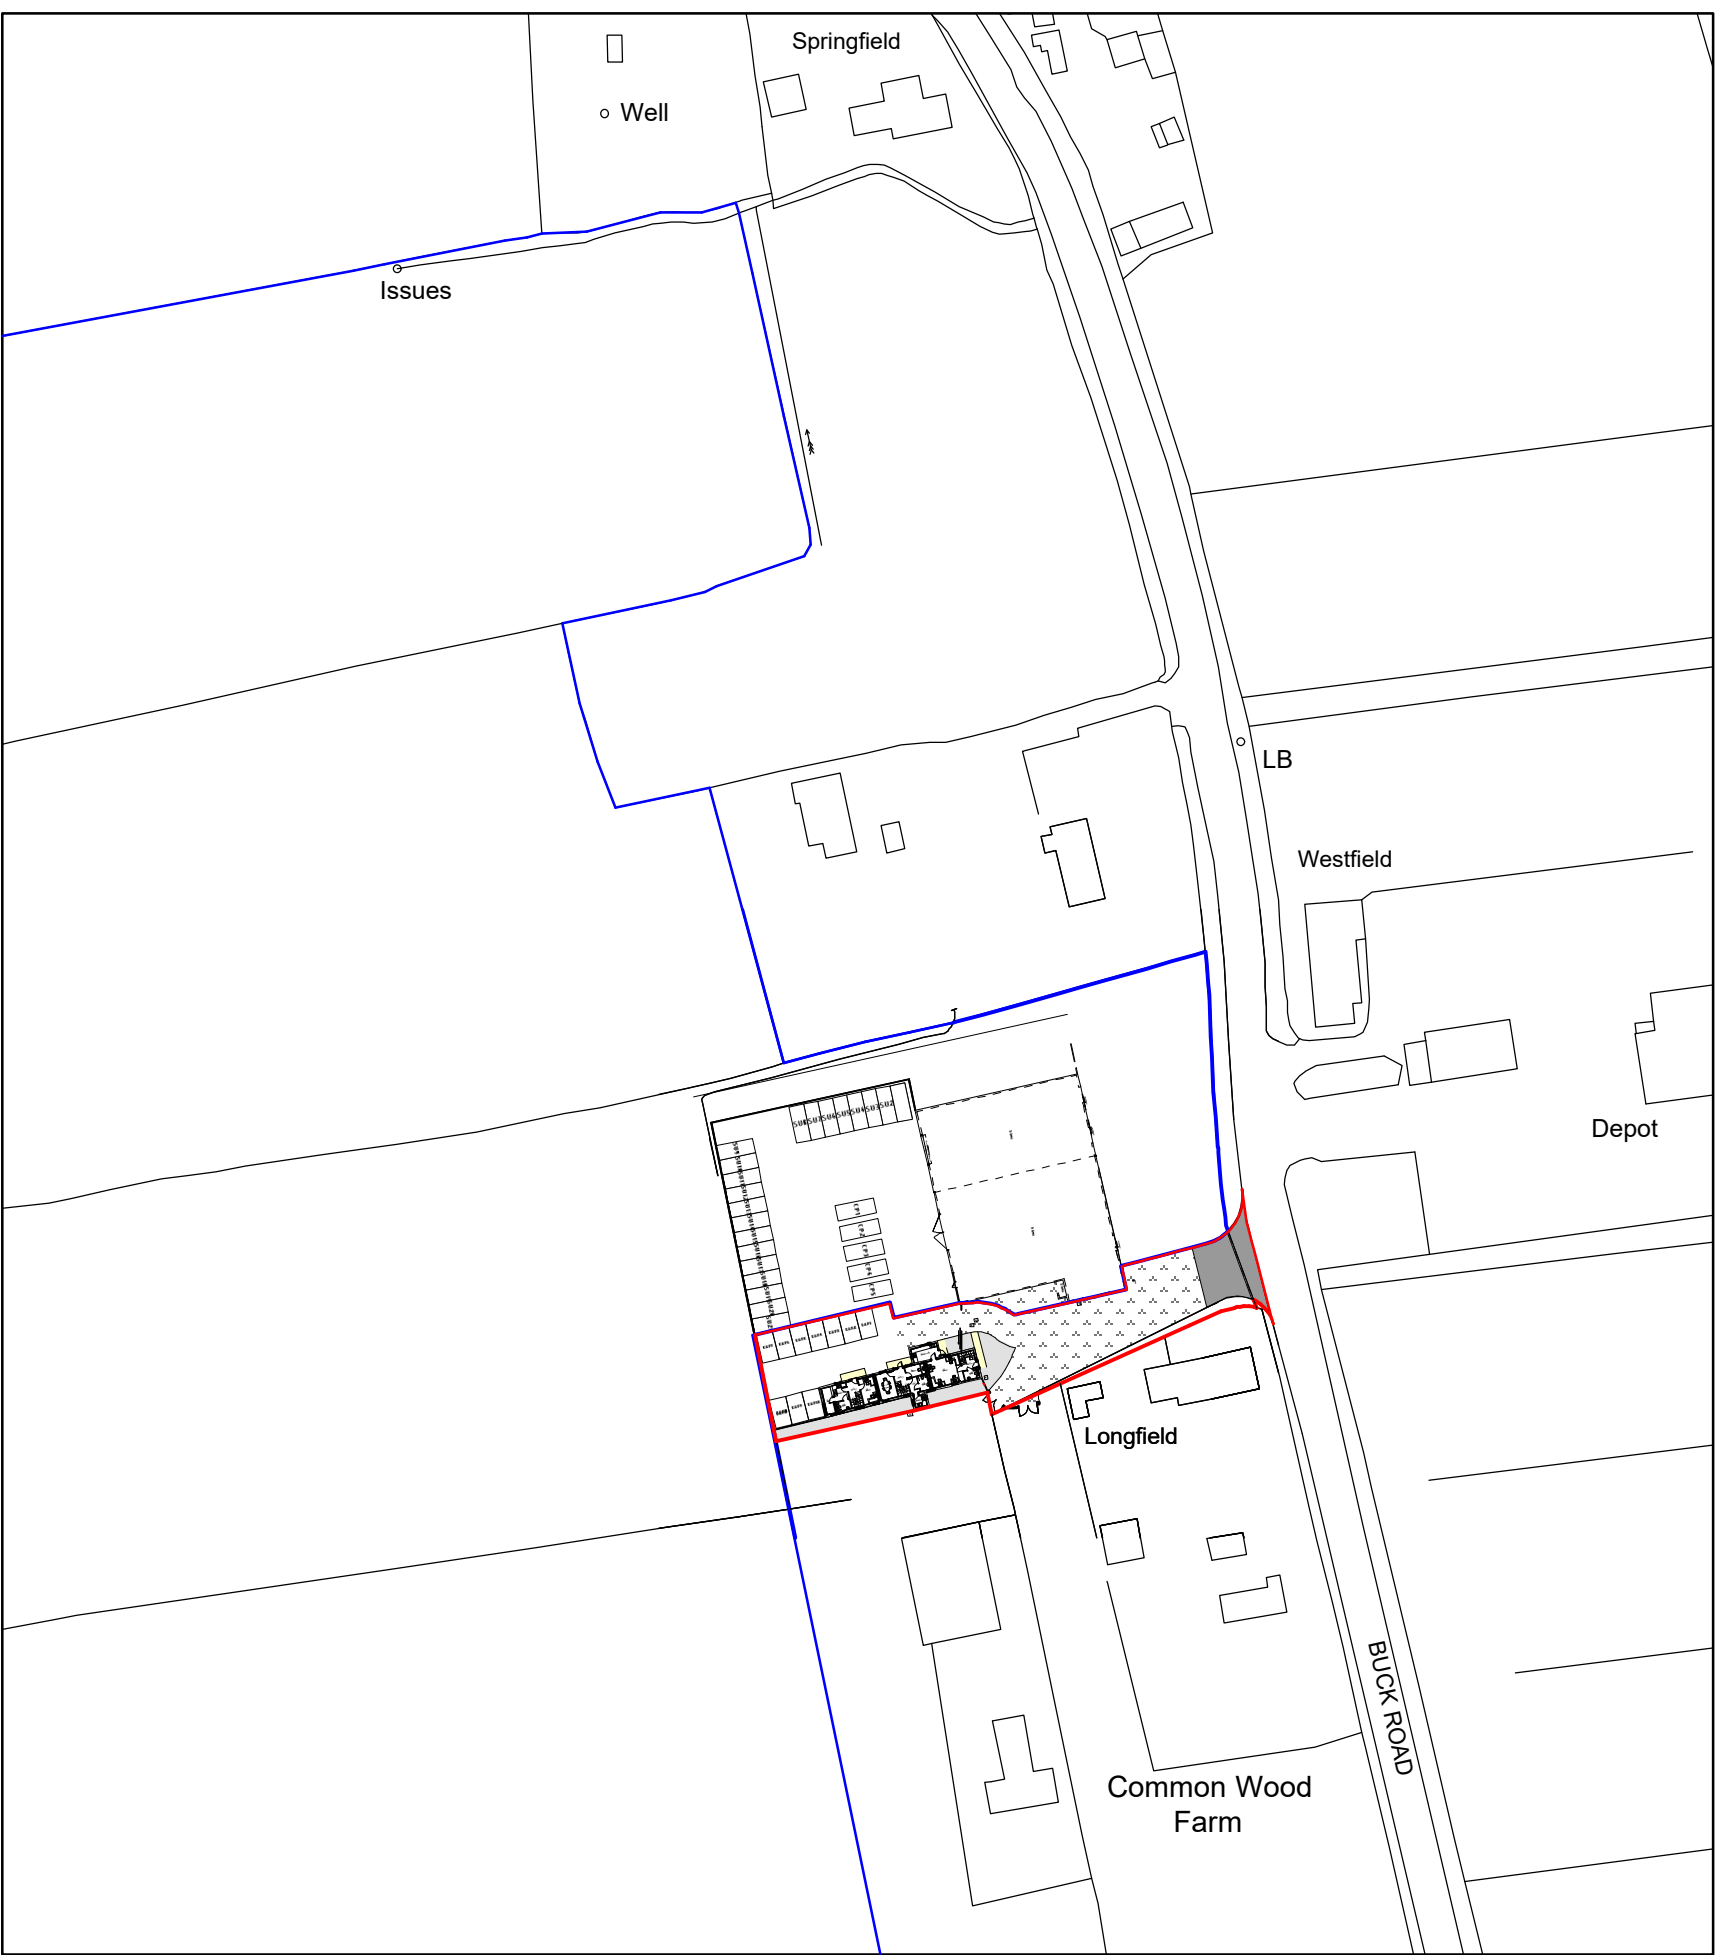

Location Plan 1:1250



Example of Mesh Boundary Fencing

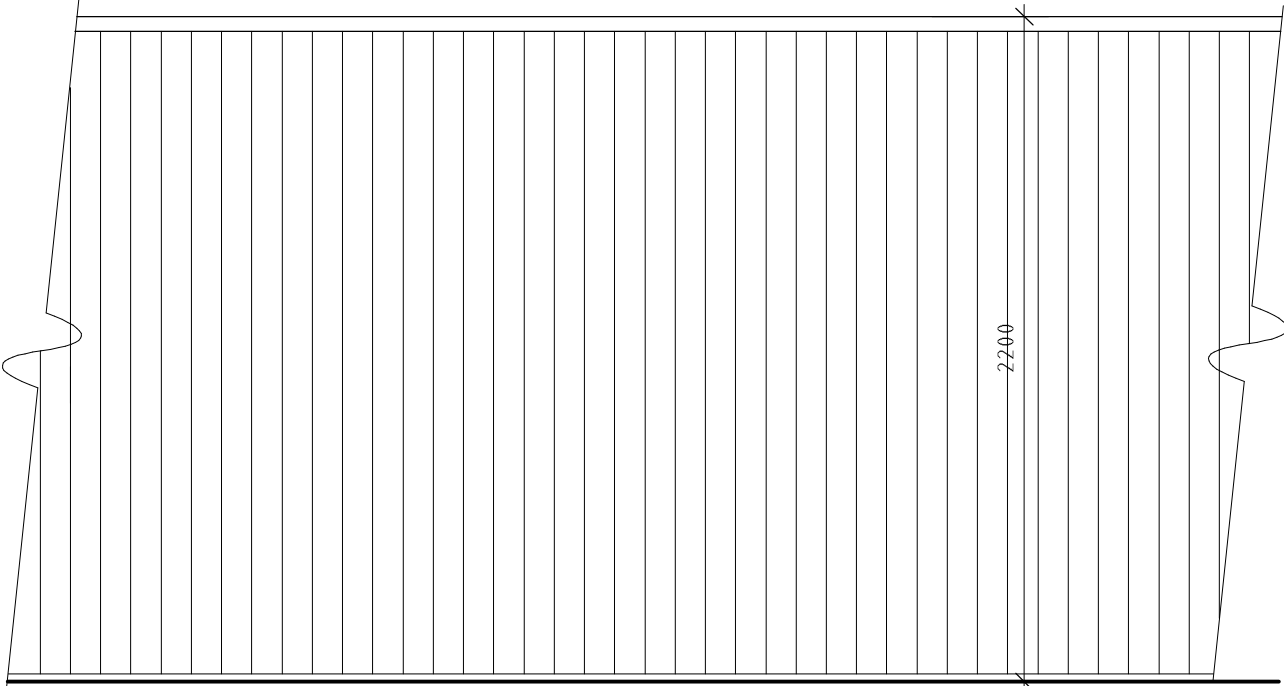


Timber Fence Detail 1:25

Landscaping

Hard Drive way and parking area to be existing concrete hardstanding or new concrete hardstanding to match existing to satisfaction of the Local Authority and client. Pathways to be formed with concrete paving slabs. Paved areas to be laid with slight fall away from dwelling to discharge surface water.

Boundary Treatments. Existing boundaries to remain as existing. New boundaries to be mesh fencing as indicated on photograph above to local authority approval.

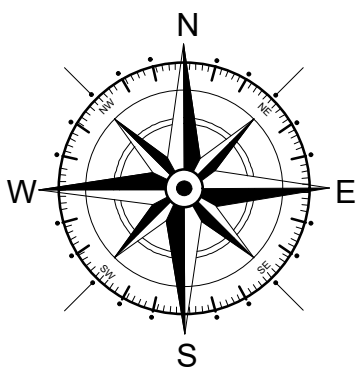

Rev	Date	Detail	Initial
E	03/24	Design Amends	L.F
D	02/24	Highways Amends	D.J.E
C	03/23	Design Amends	D.J.E
B	03/23	Design Amends	D.J.E
A	03/23	Design Amends	D.J.E

Project:
Proposed Alterations to
Yard Space at,
Buck Road, Holt,
Wrexham, LL13 9TF.

Title:	Scale: (A1)
Planning:Site #	1:200 #
Location Plan	1:1250

Drawn By:	Date:
D.J. Edwards	March 2023

Drawing No:	Sheet:
B164/004	1 of 1

Office 3K4,
Redwither Business Tower,
Wrexham. LL13 9XT
Tel: 01978 356500
www.blueprintarchitectural.com

© copyright all rights reserved