


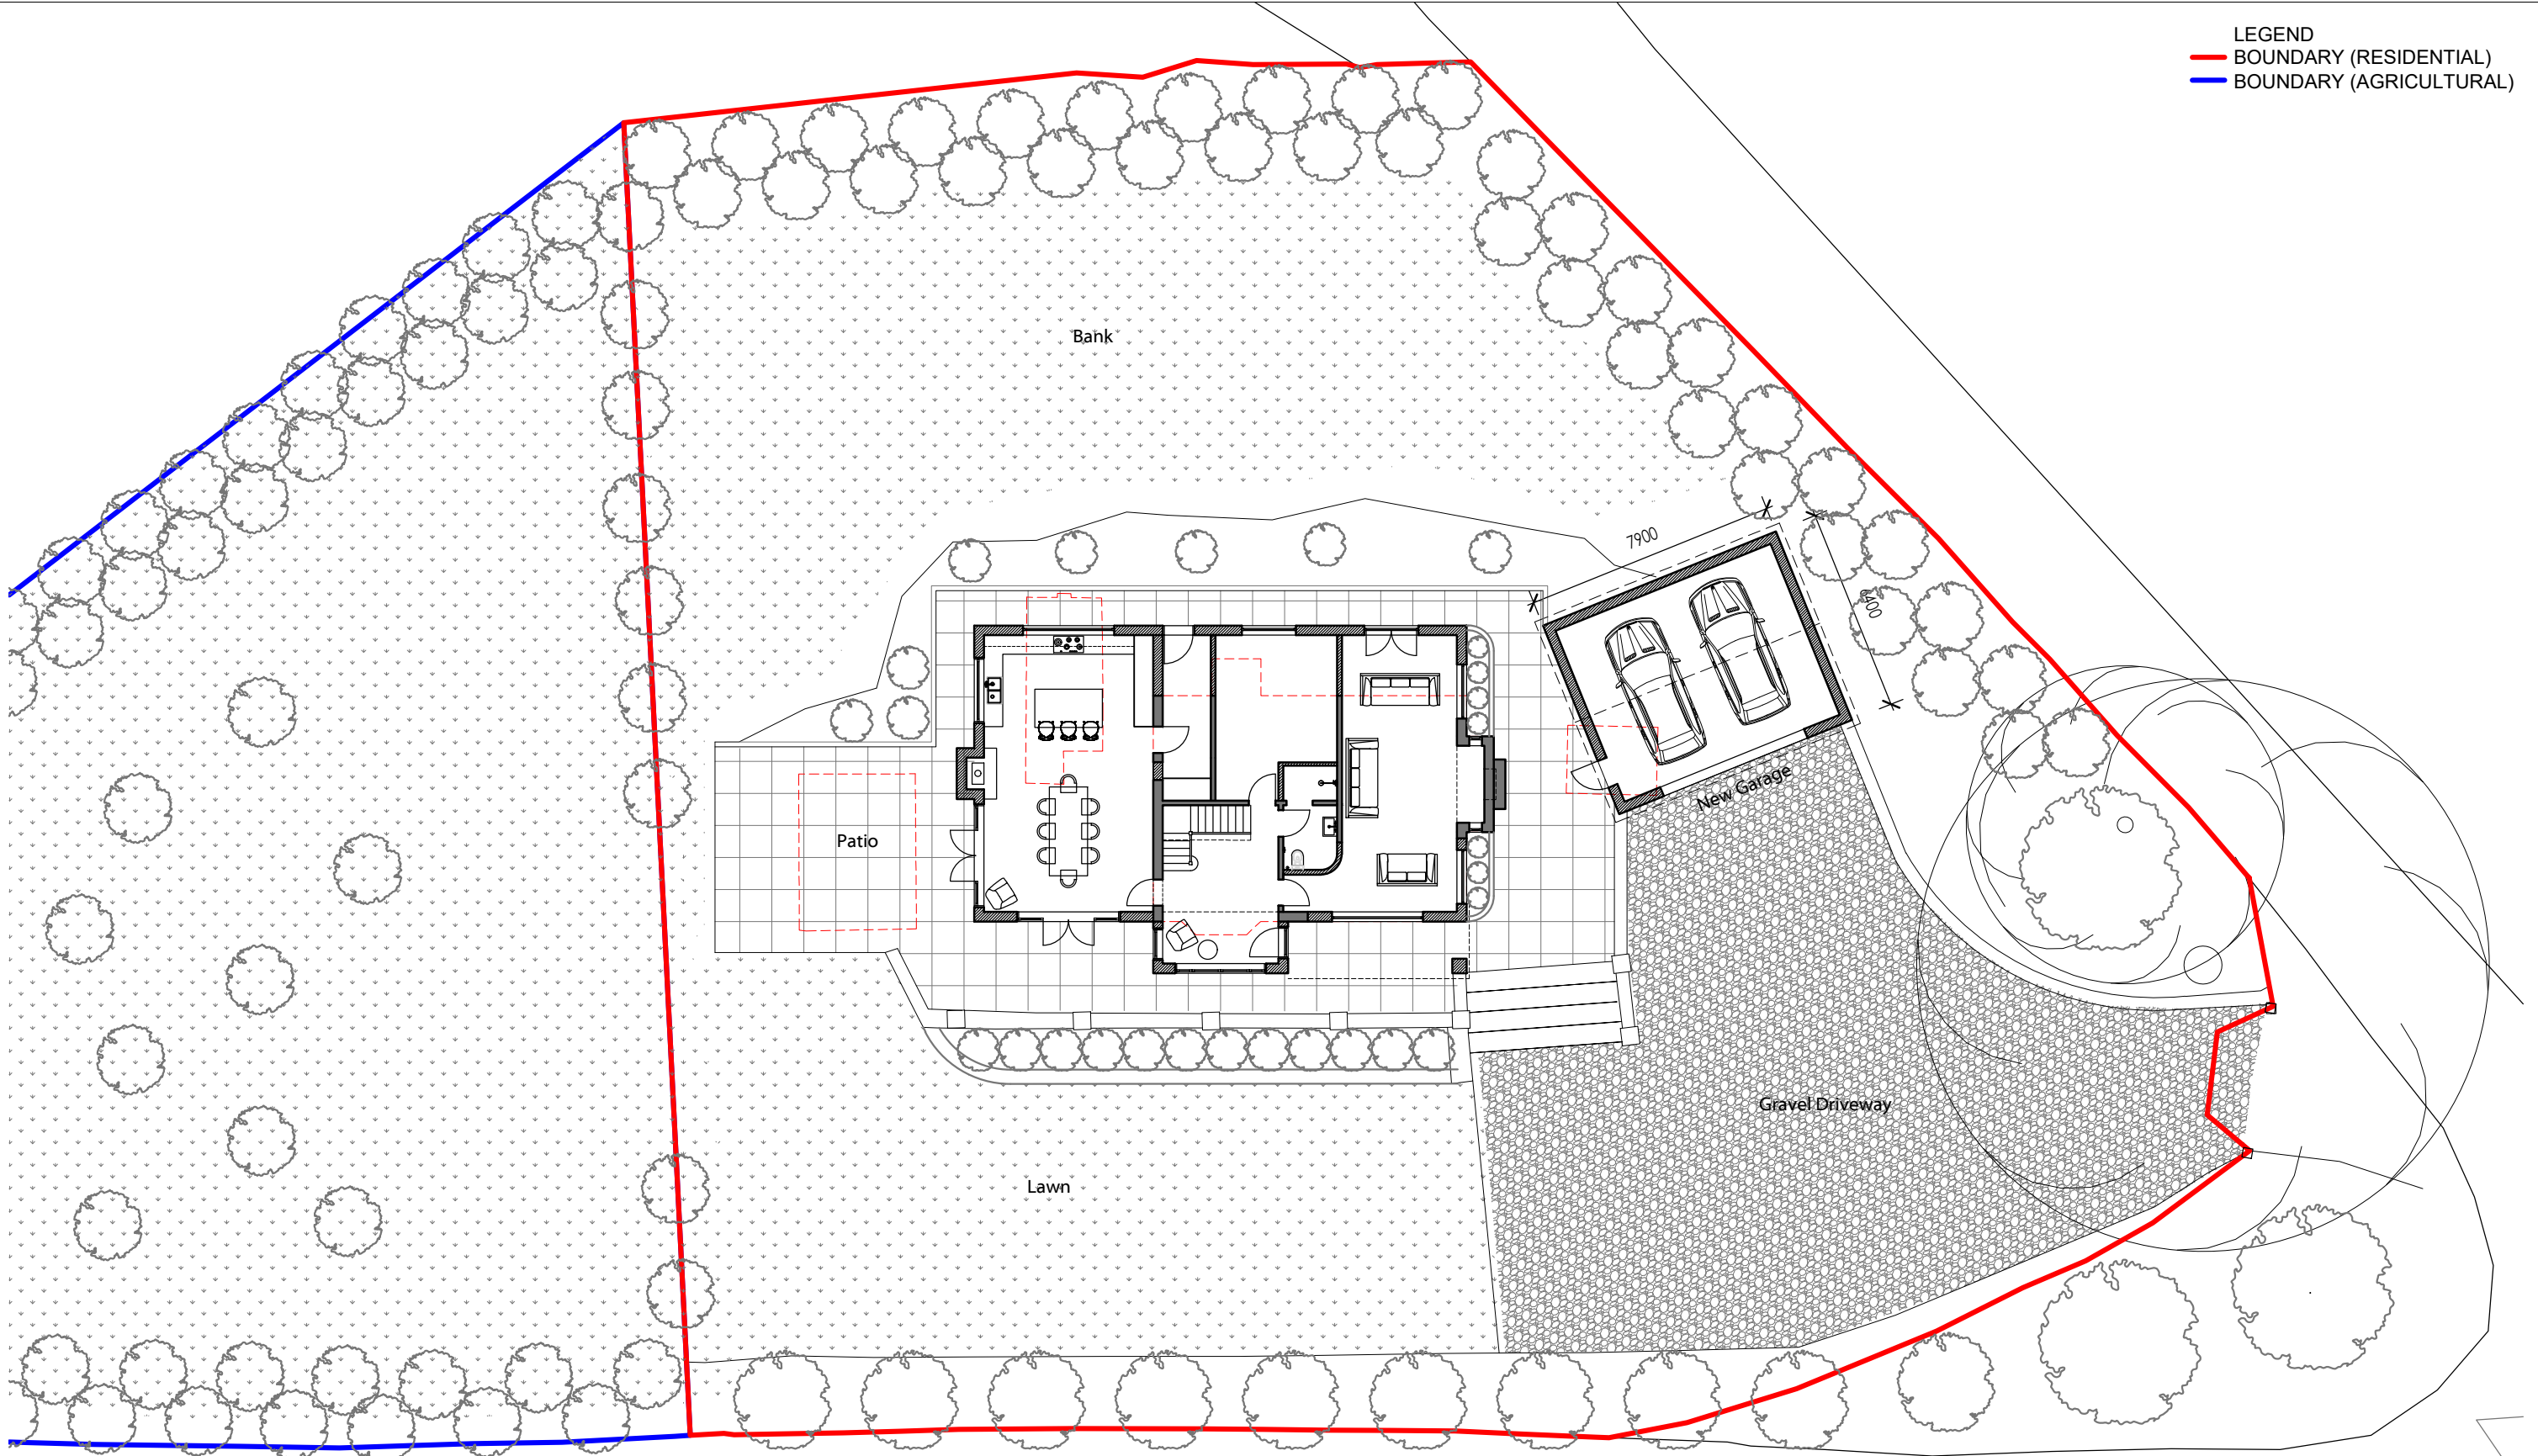

Rev	Description	By	Date
G	RE-ISSUE NET BIO-DIVERSITY DRAWINGS	AP	03.09.24
F	RE-ISSUE SITE PLANS/OS FOR PLANNING	AP	09.04.24
E	ISSUE DRAWINGS FOR PLANNING	AP	26.01.24
D	SKETCH DESIGN PROPOSAL - MEETING 4	AP	02.01.24
C	SKETCH DESIGN PROPOSAL - MEETING 3	AP	18.12.23
B	SKETCH DESIGN PROPOSAL - MEETING 2	AP	11.12.23
A	SKETCH DESIGN PROPOSAL - MEETING 1	AP	24.11.23

Notes

Do not scale from drawings.
Errors to be reported immediately to the architect.
To be read in conjunction with all relevant Architects',
Services and Structural Engineers' drawings.
All existing site, tree and building information has been compiled from different sources.
All dimensions to be checked on site.



POINT PLANNING AND DESIGN

Lower Craignant farm, Selattyn, Oswestry, Shropshire, SY10 7NP
E adam pierpoint@hotmail.co.uk
www.pointplanning.co.uk



Project
Gwern-Y-Pale, Dolywern,
Llangollen, LL20 7AG

Project No.
2303

Revision
G

Date	02.01.2024	Sign off	Designed	AP
CAD File	PP / 2303		Drawn	AP

Scale/Format
1:200 / A3

Drawing Name
PROPOSED LANDSCAPE PLAN

Drawing No.
WD.92