


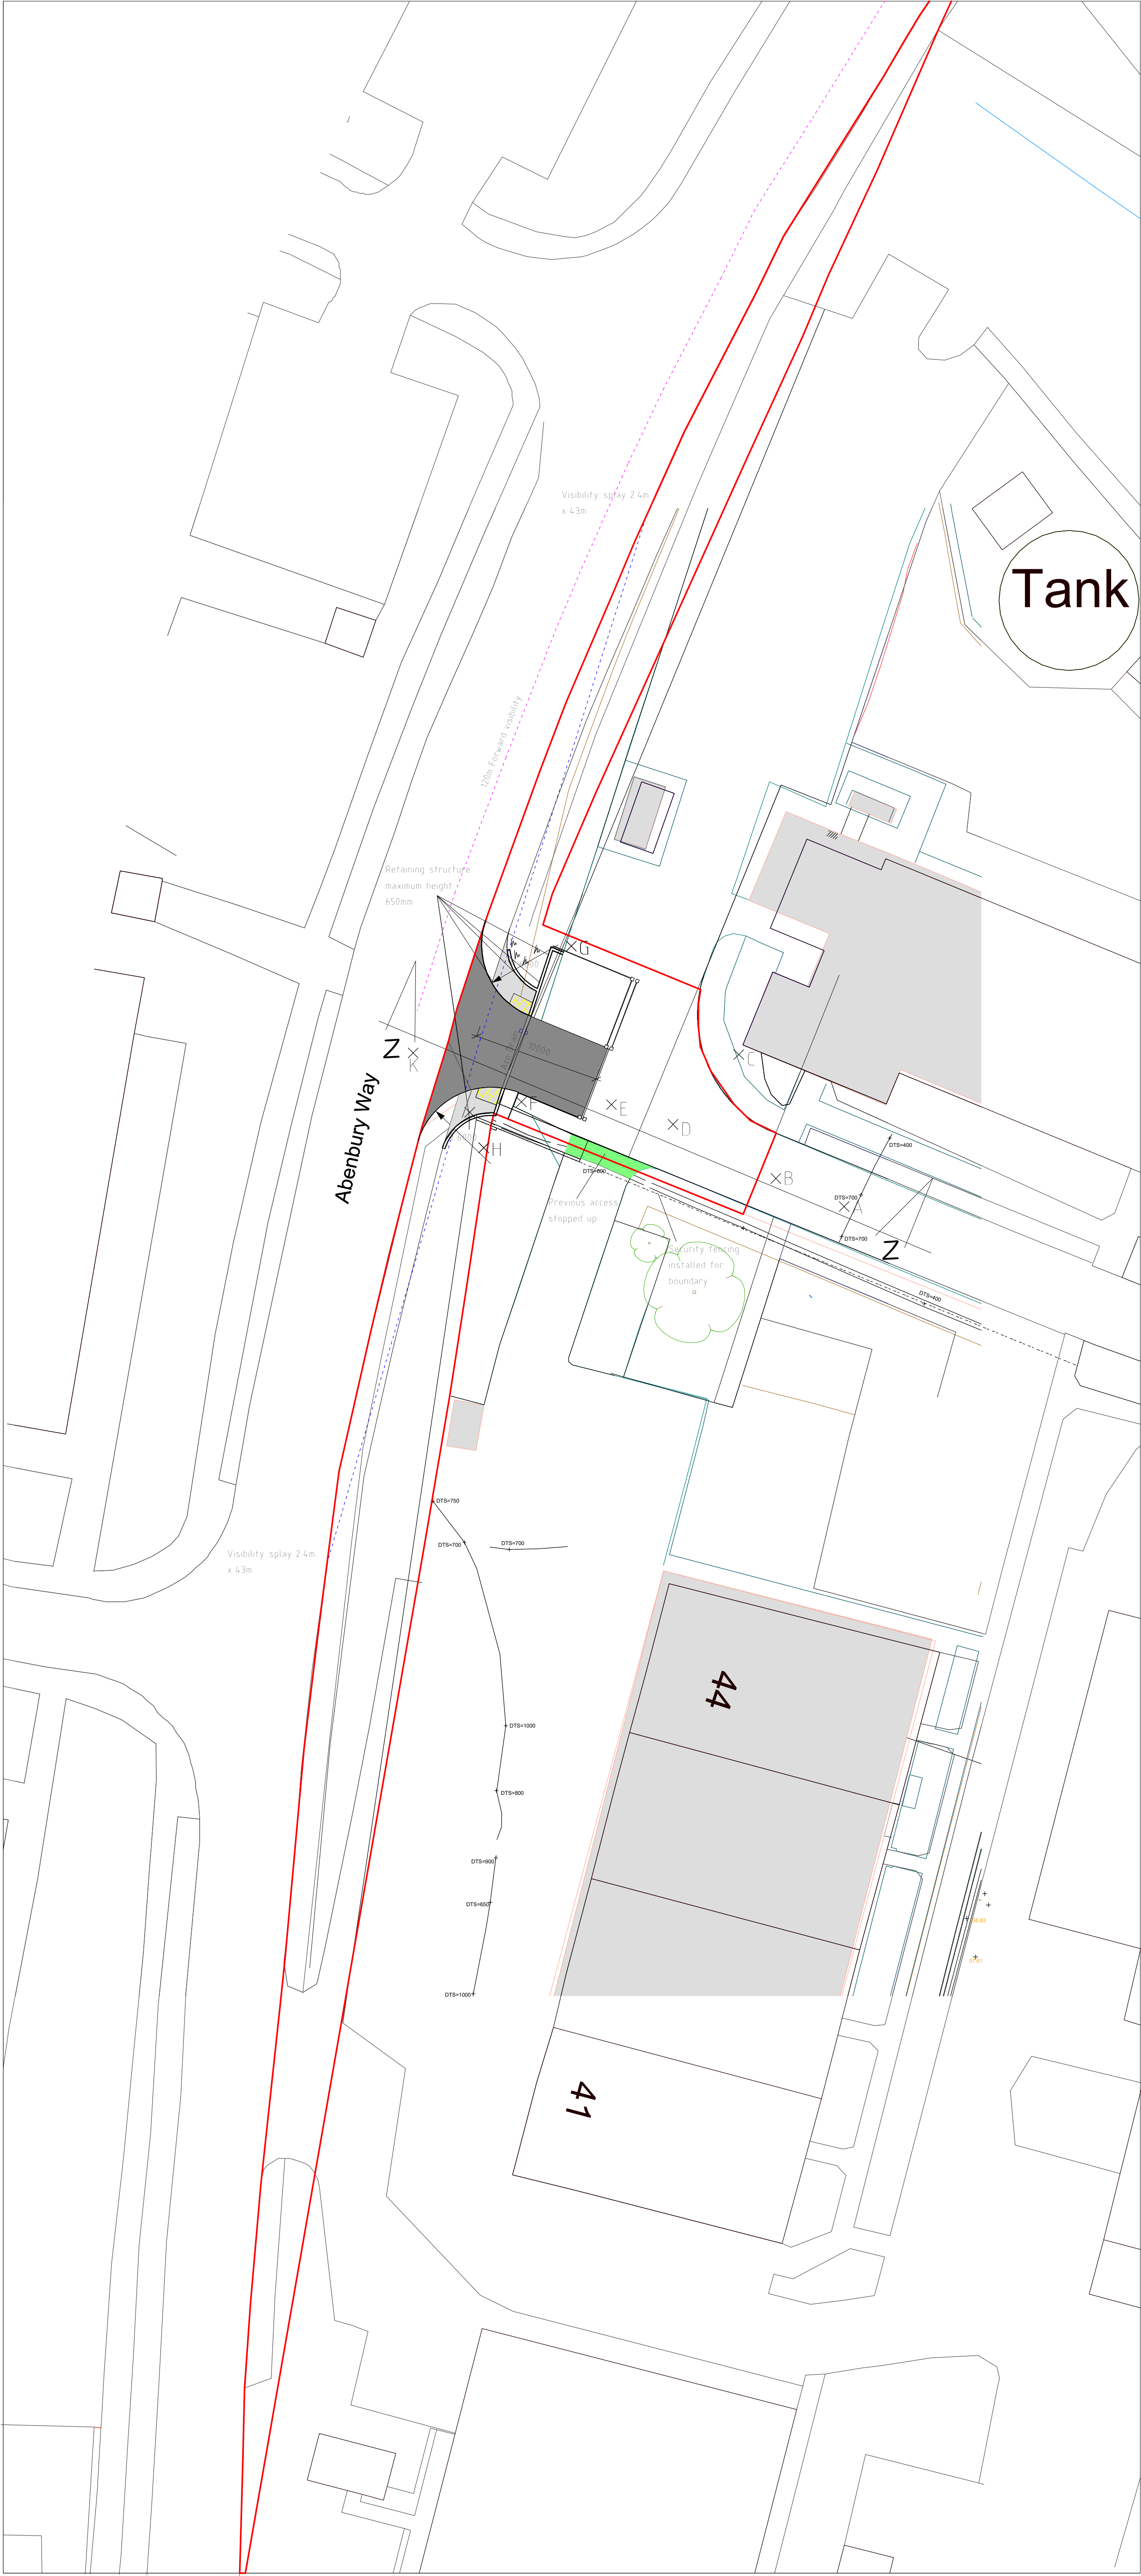
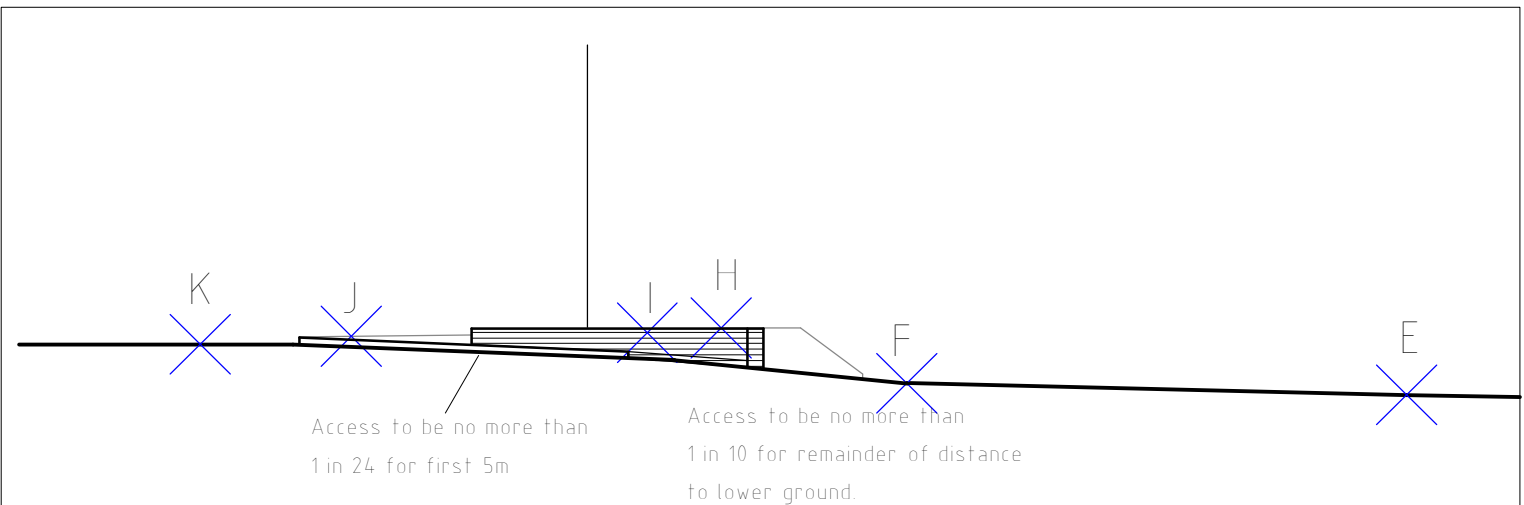


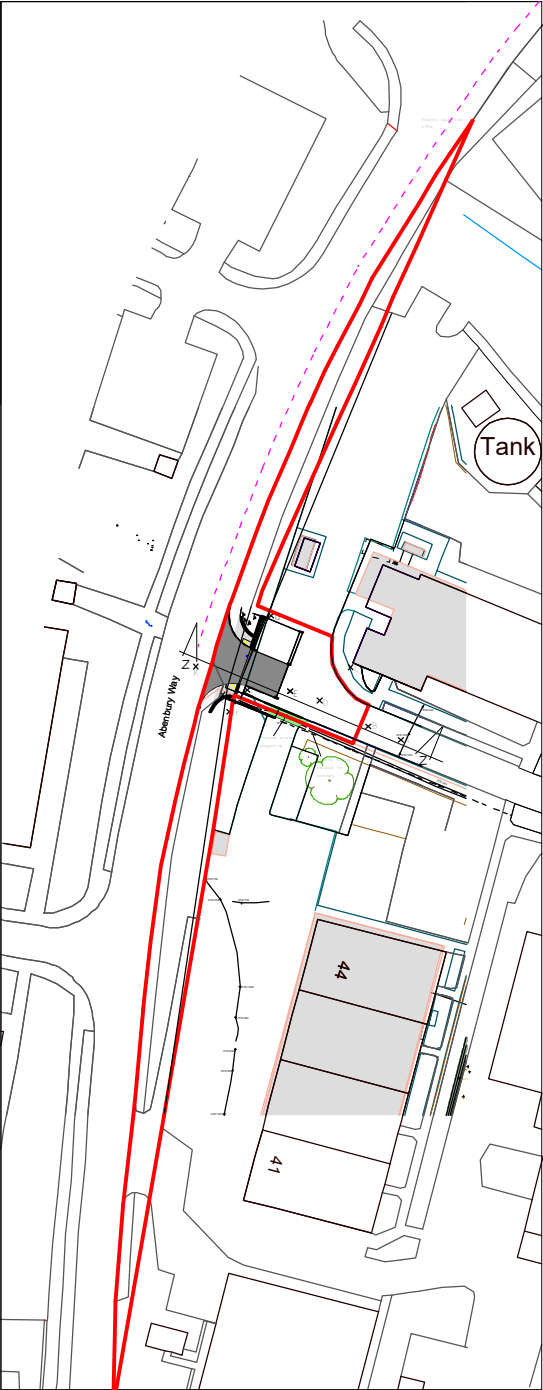

Site Plan 1:250

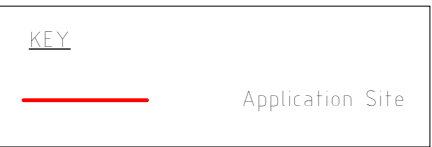

Section Z-Z 1:100

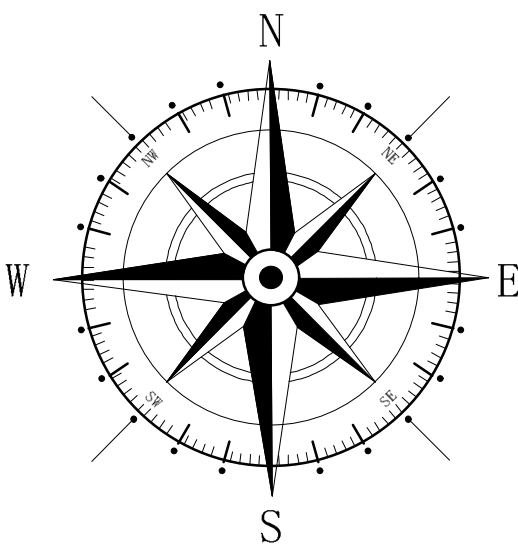

Location Plan 1:1250

H	02/25	Highways Amends	D.J.E
F	02/25	Highways Amends	D.J.E
E	11/24	Highways Amends	D.J.E
D	07/24	Highways Amends	D.J.E
C	06/24	Highways changes	D.J.E
B	04/24	Highways changes	D.J.E
A	09/23	Boundary and Design Changes	D.J.E
Rev	Date	Detail	Initial

Project:
 Proposed Alterations to,
 Ipsen Biopharm Ltd
 Unit 9, Ash Road North,
 Wrexham, LL13 9UF

Title: Planning :Section, Site & Location Plan	Scale: (A1) 1:100, 1:200 & 1:1250
--	---

Drawn By: D.J.Edwards	Date: Aug 2023
--------------------------	-------------------

Drawing No: 1008/003	Sheet: 1 of 1
-------------------------	------------------

blueprint
 architectural services

LABC partner
 Office 3K4,
 Redwither Business Tower,
 Wrexham. LL13 9XT
 Tel: 01978 356500
 www.blueprintarchitectural.com
 © copyright all rights reserved