




Door 07 Cill & Head Section 1:5

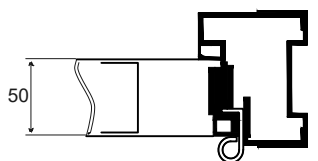


Door 07 Hinge Section 1:5

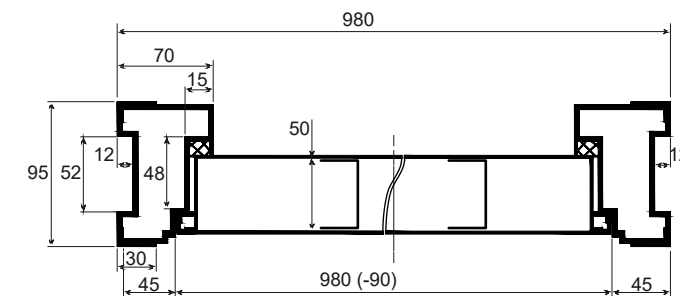


Door 07 Jamb Section 1:5

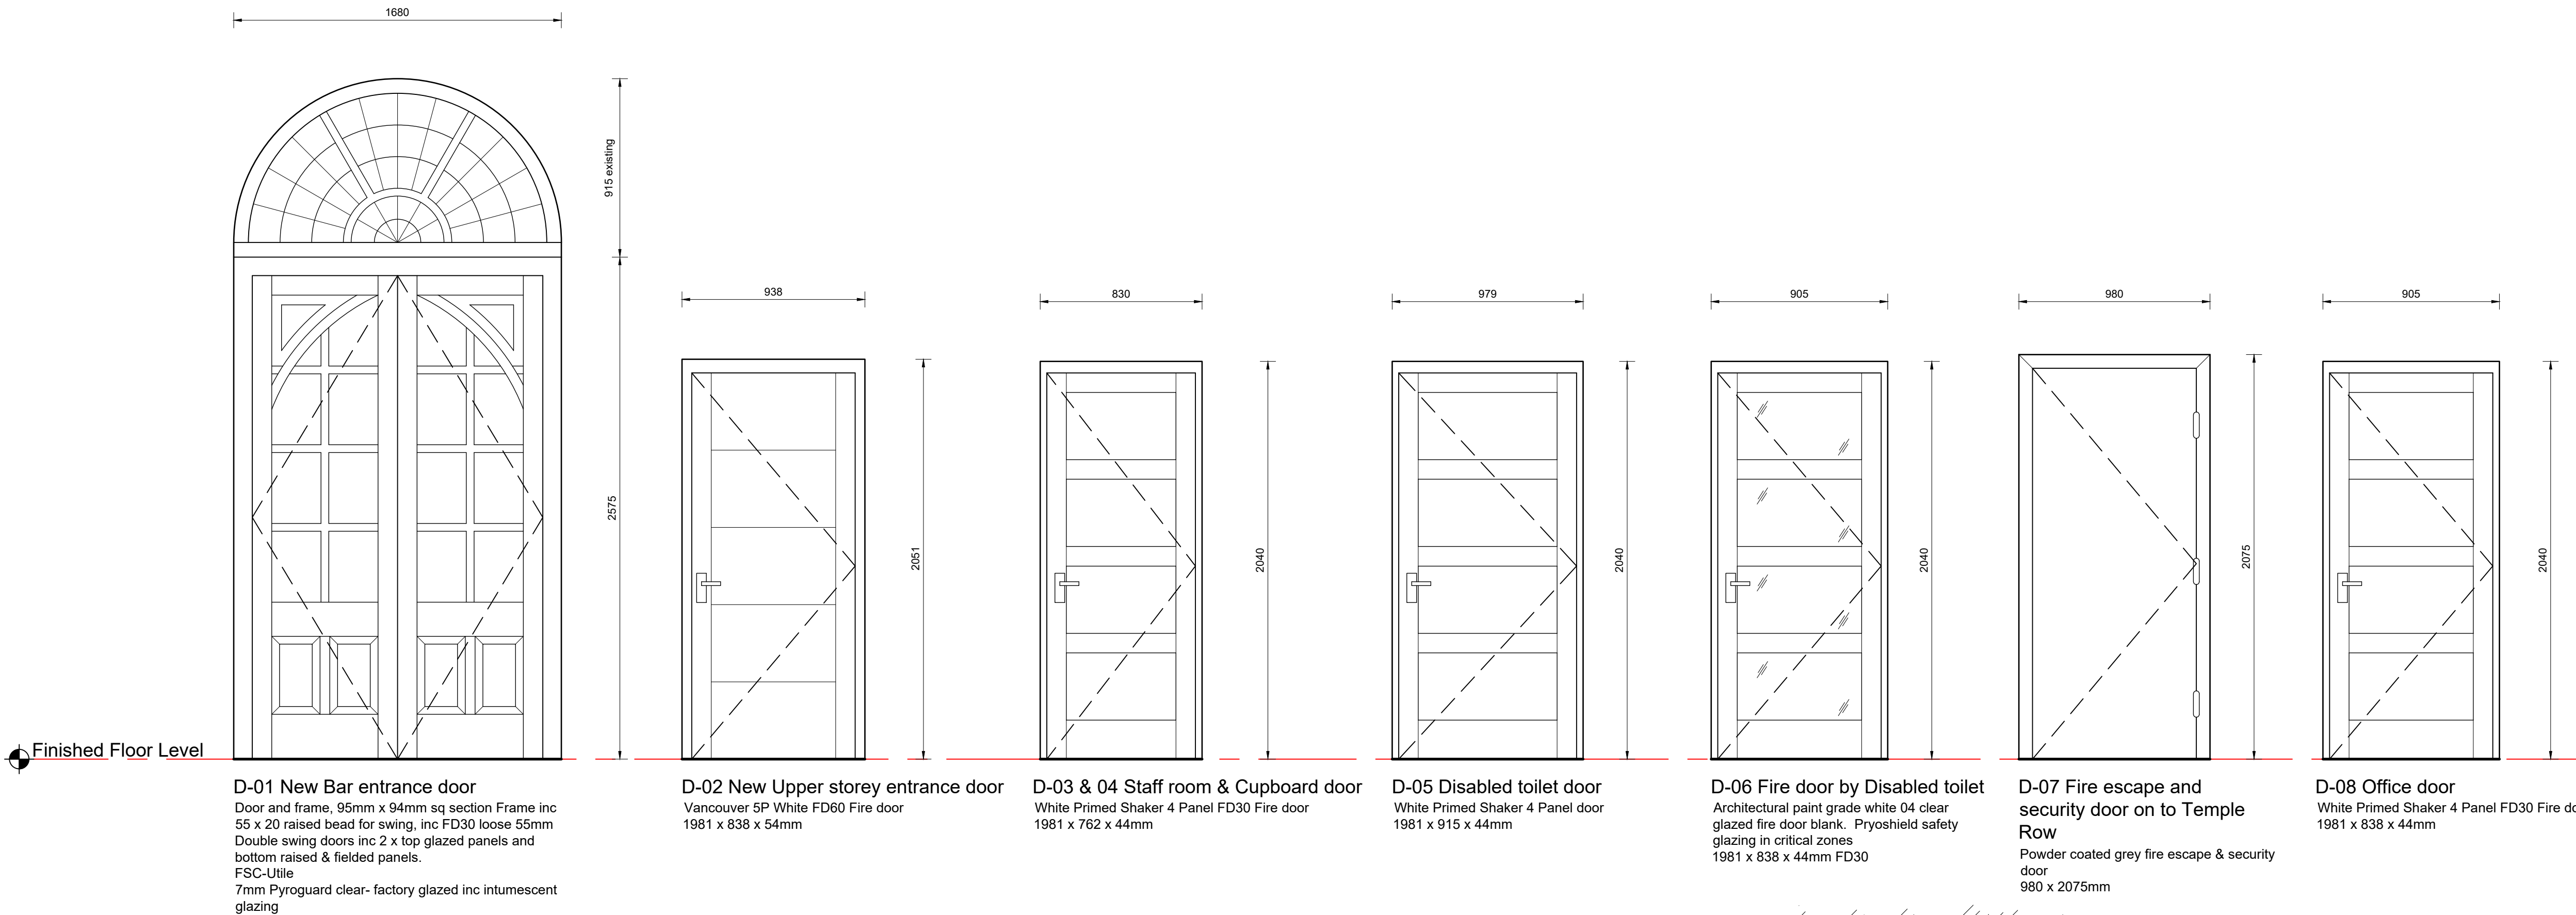


Door Schedule 1:20

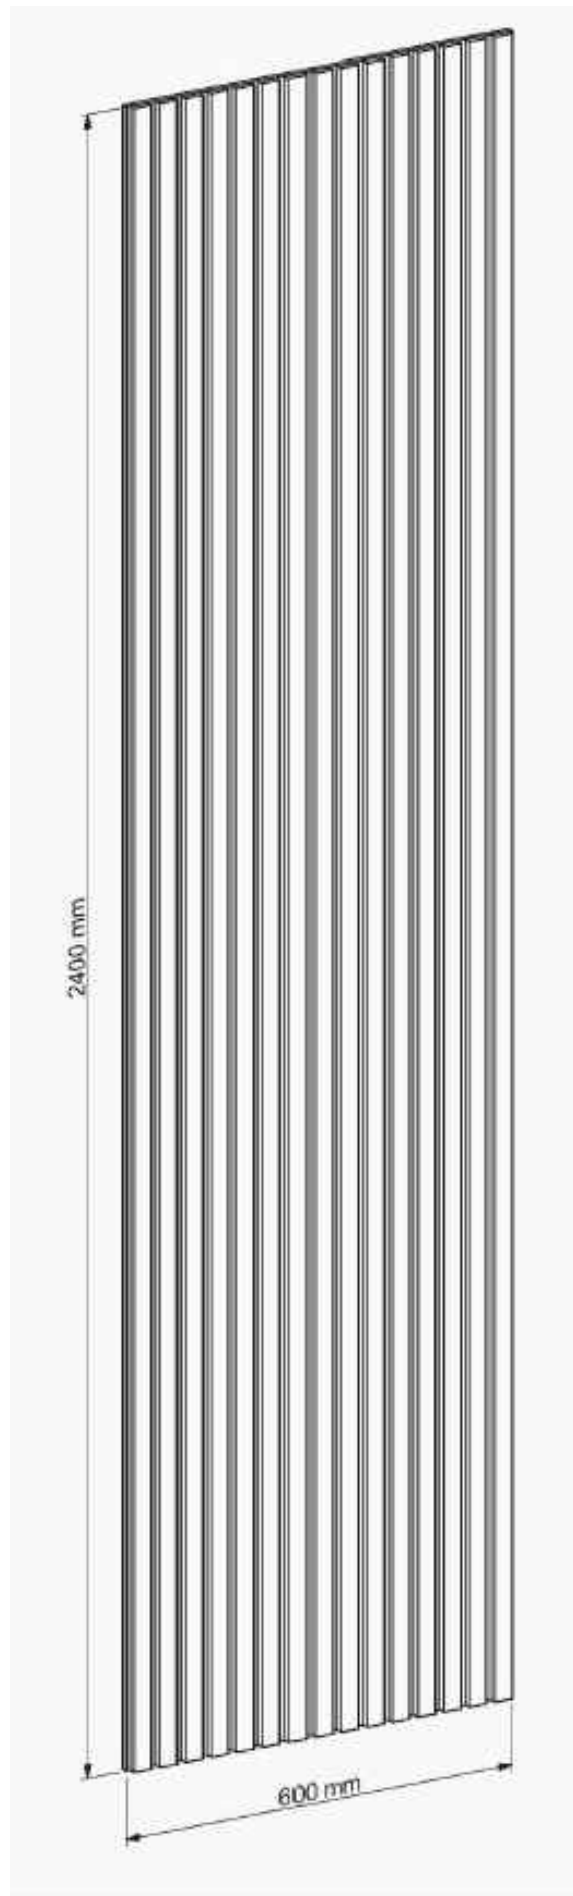


Acupanel 3D projection NTS

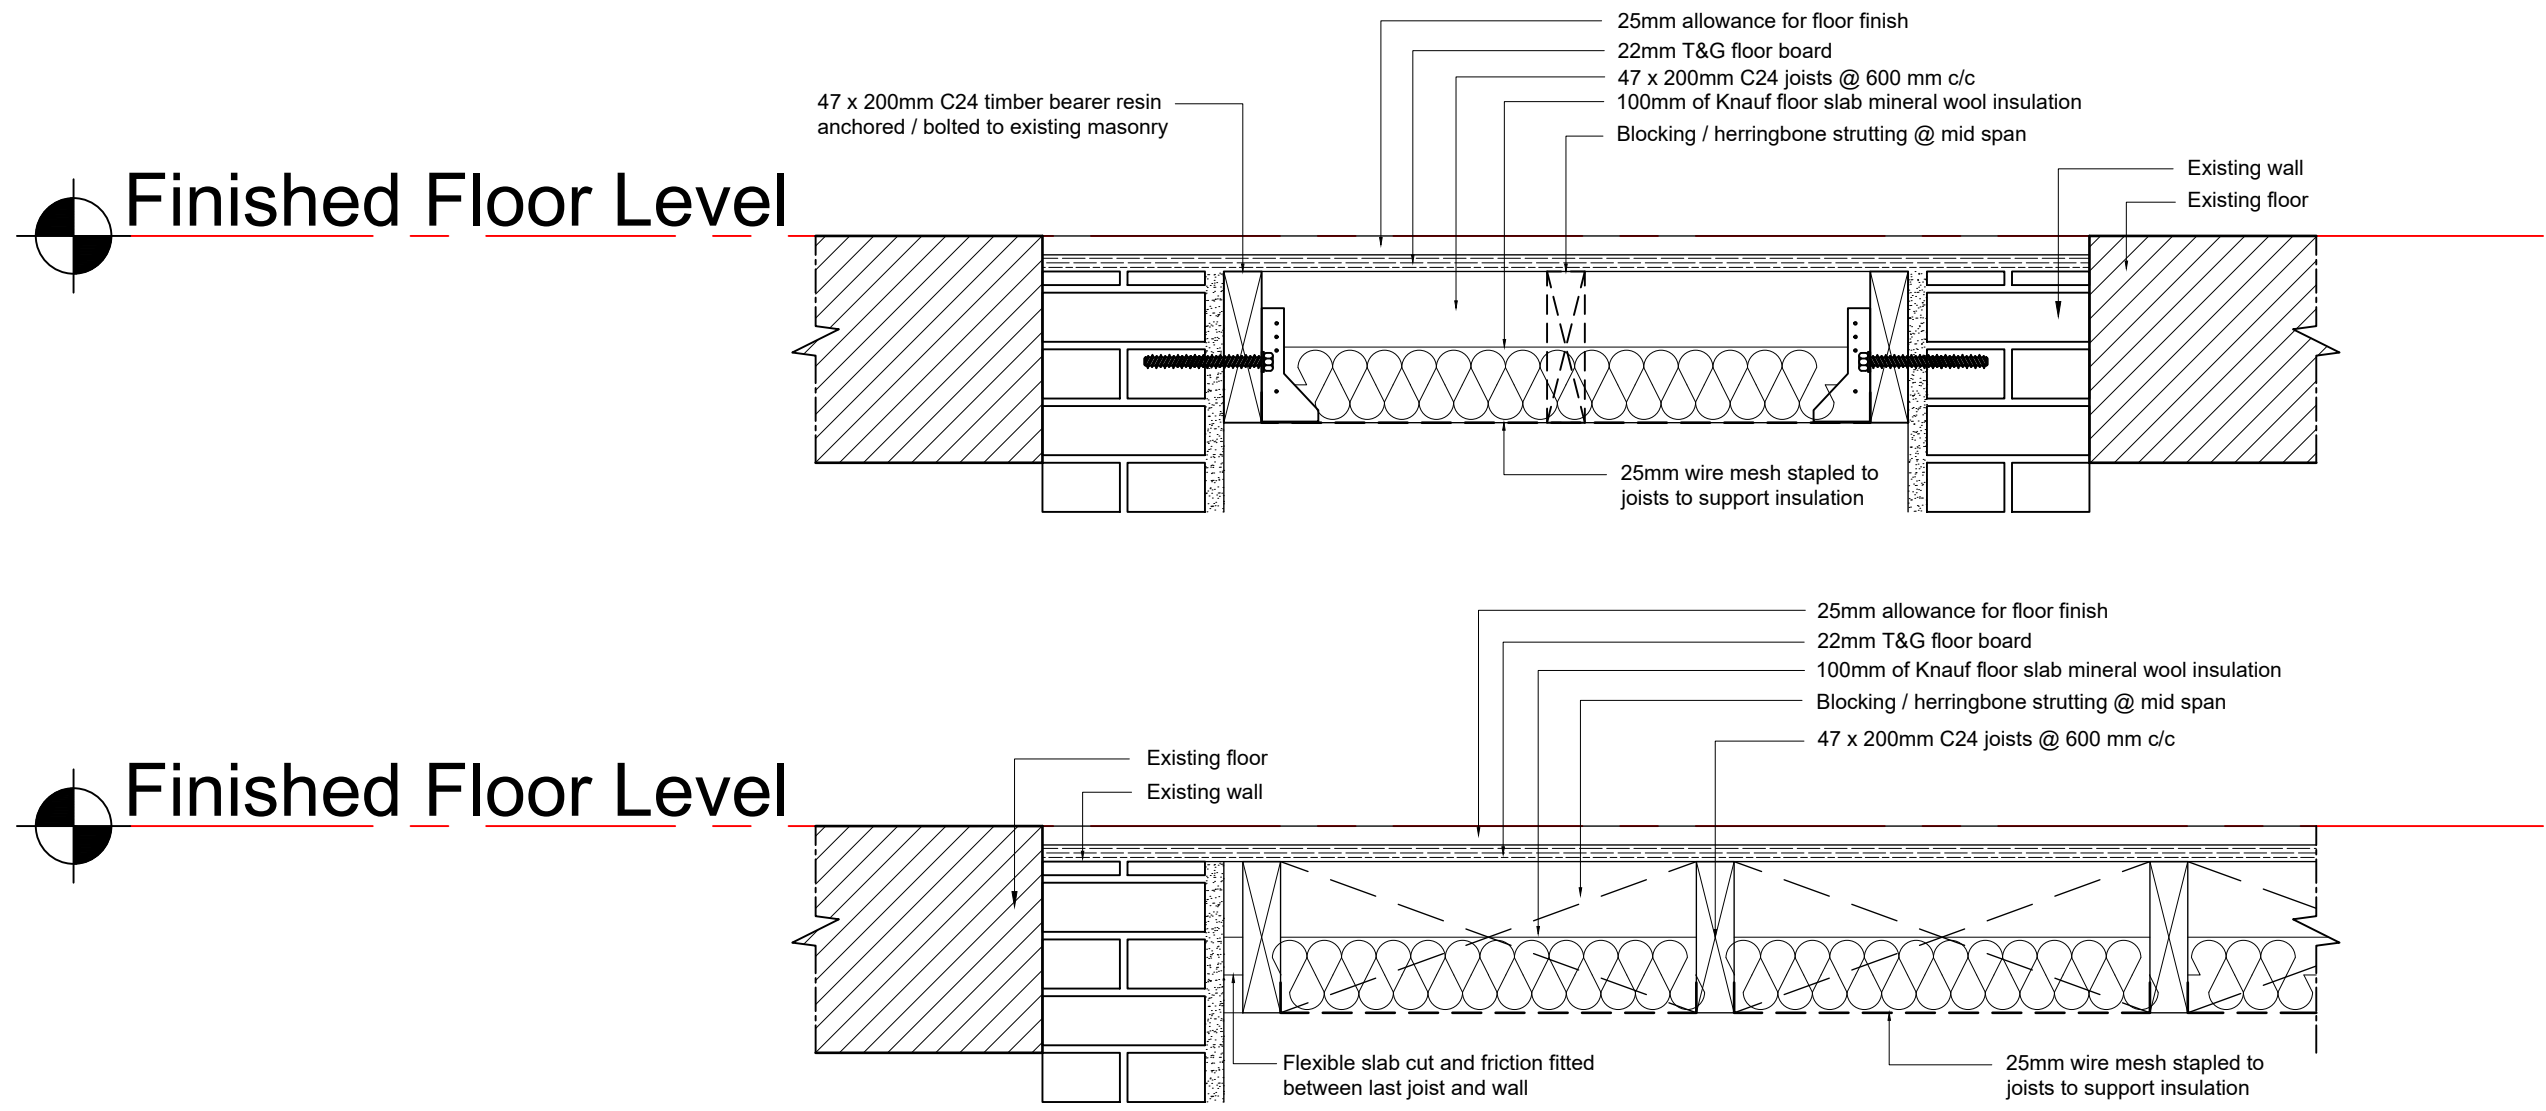


floor detail 1:10
Cellar blocking off details

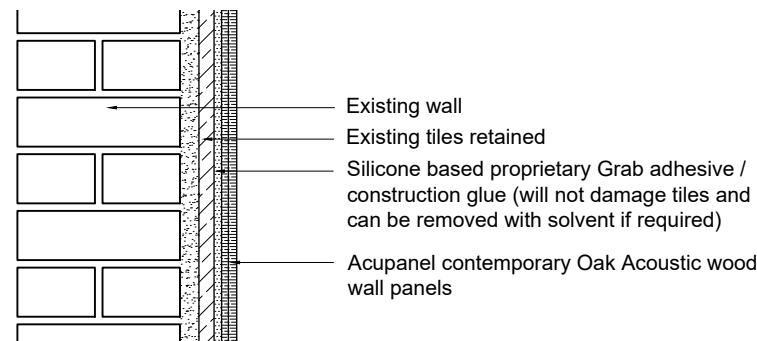

timber cladding detail 1:10

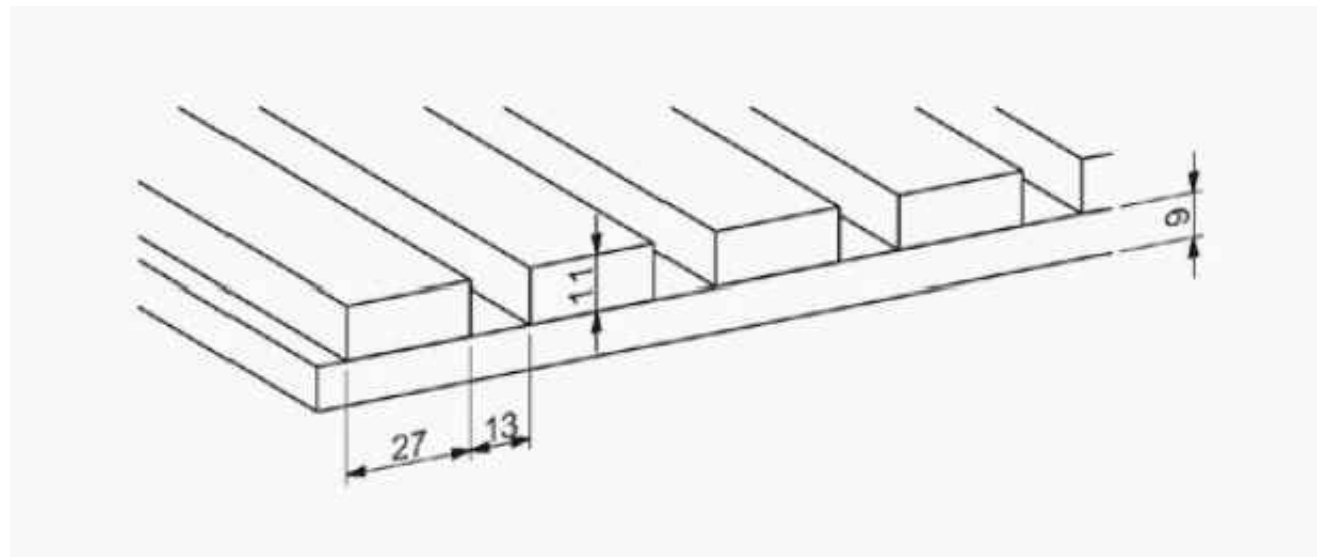

Acupanel profile NTS

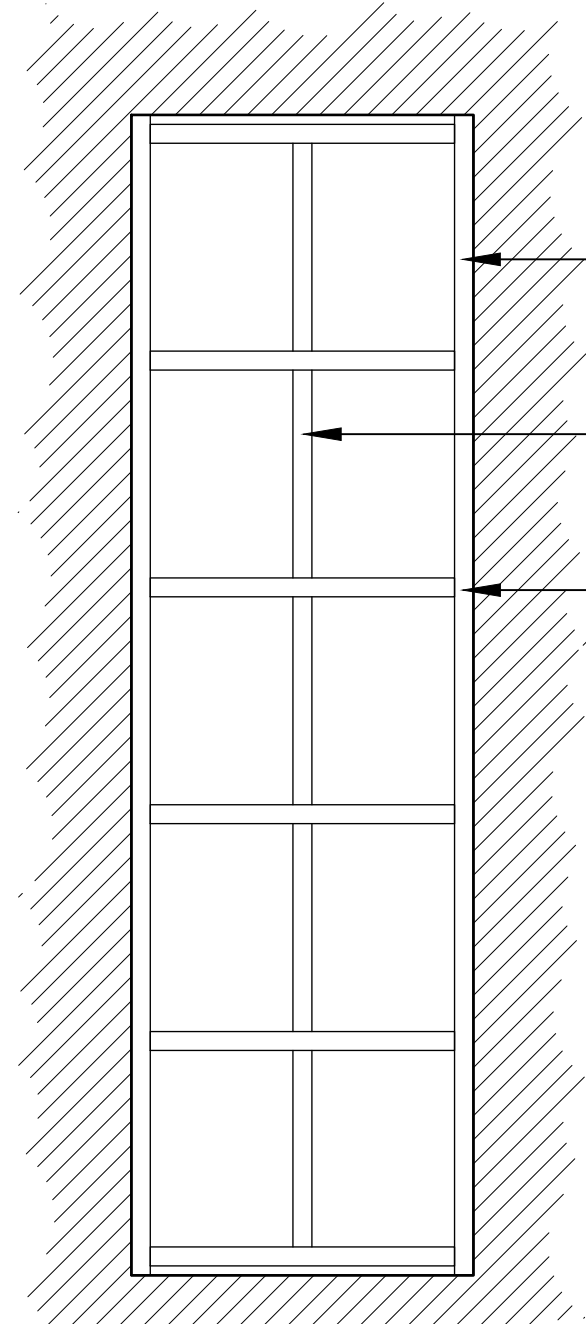

Joist plan 1:50

- 47 x 200mm C24 timber bearer resin anchored / bolted to existing masonry
- Herring bone strutting @ mid-span
- 47 x 200mm C24 joists @ 600 mm c/c
- Suspended timber floor comprises;
- 22mm of T&G floorboard
 - 47 x 200 C24 @ 600 mm c/c
 - 25mm chicken wire mesh stapled to sides of joists at least 40mm up from the underside of the joists
 - 100mm of Knauf Flexible slab mineral wool insulation or similar between the joists



Acupanel image

Planning



Project; 33 High Street, Wrexham, LL13 8HY	
Title; 07-Door Schedule, timber panelling & floor information	Scale (A1); 1:5/20
Dwg No; HS/PD/07	Date; 25.01.24
Revision; Rev-A Office door added 29.02.24	