




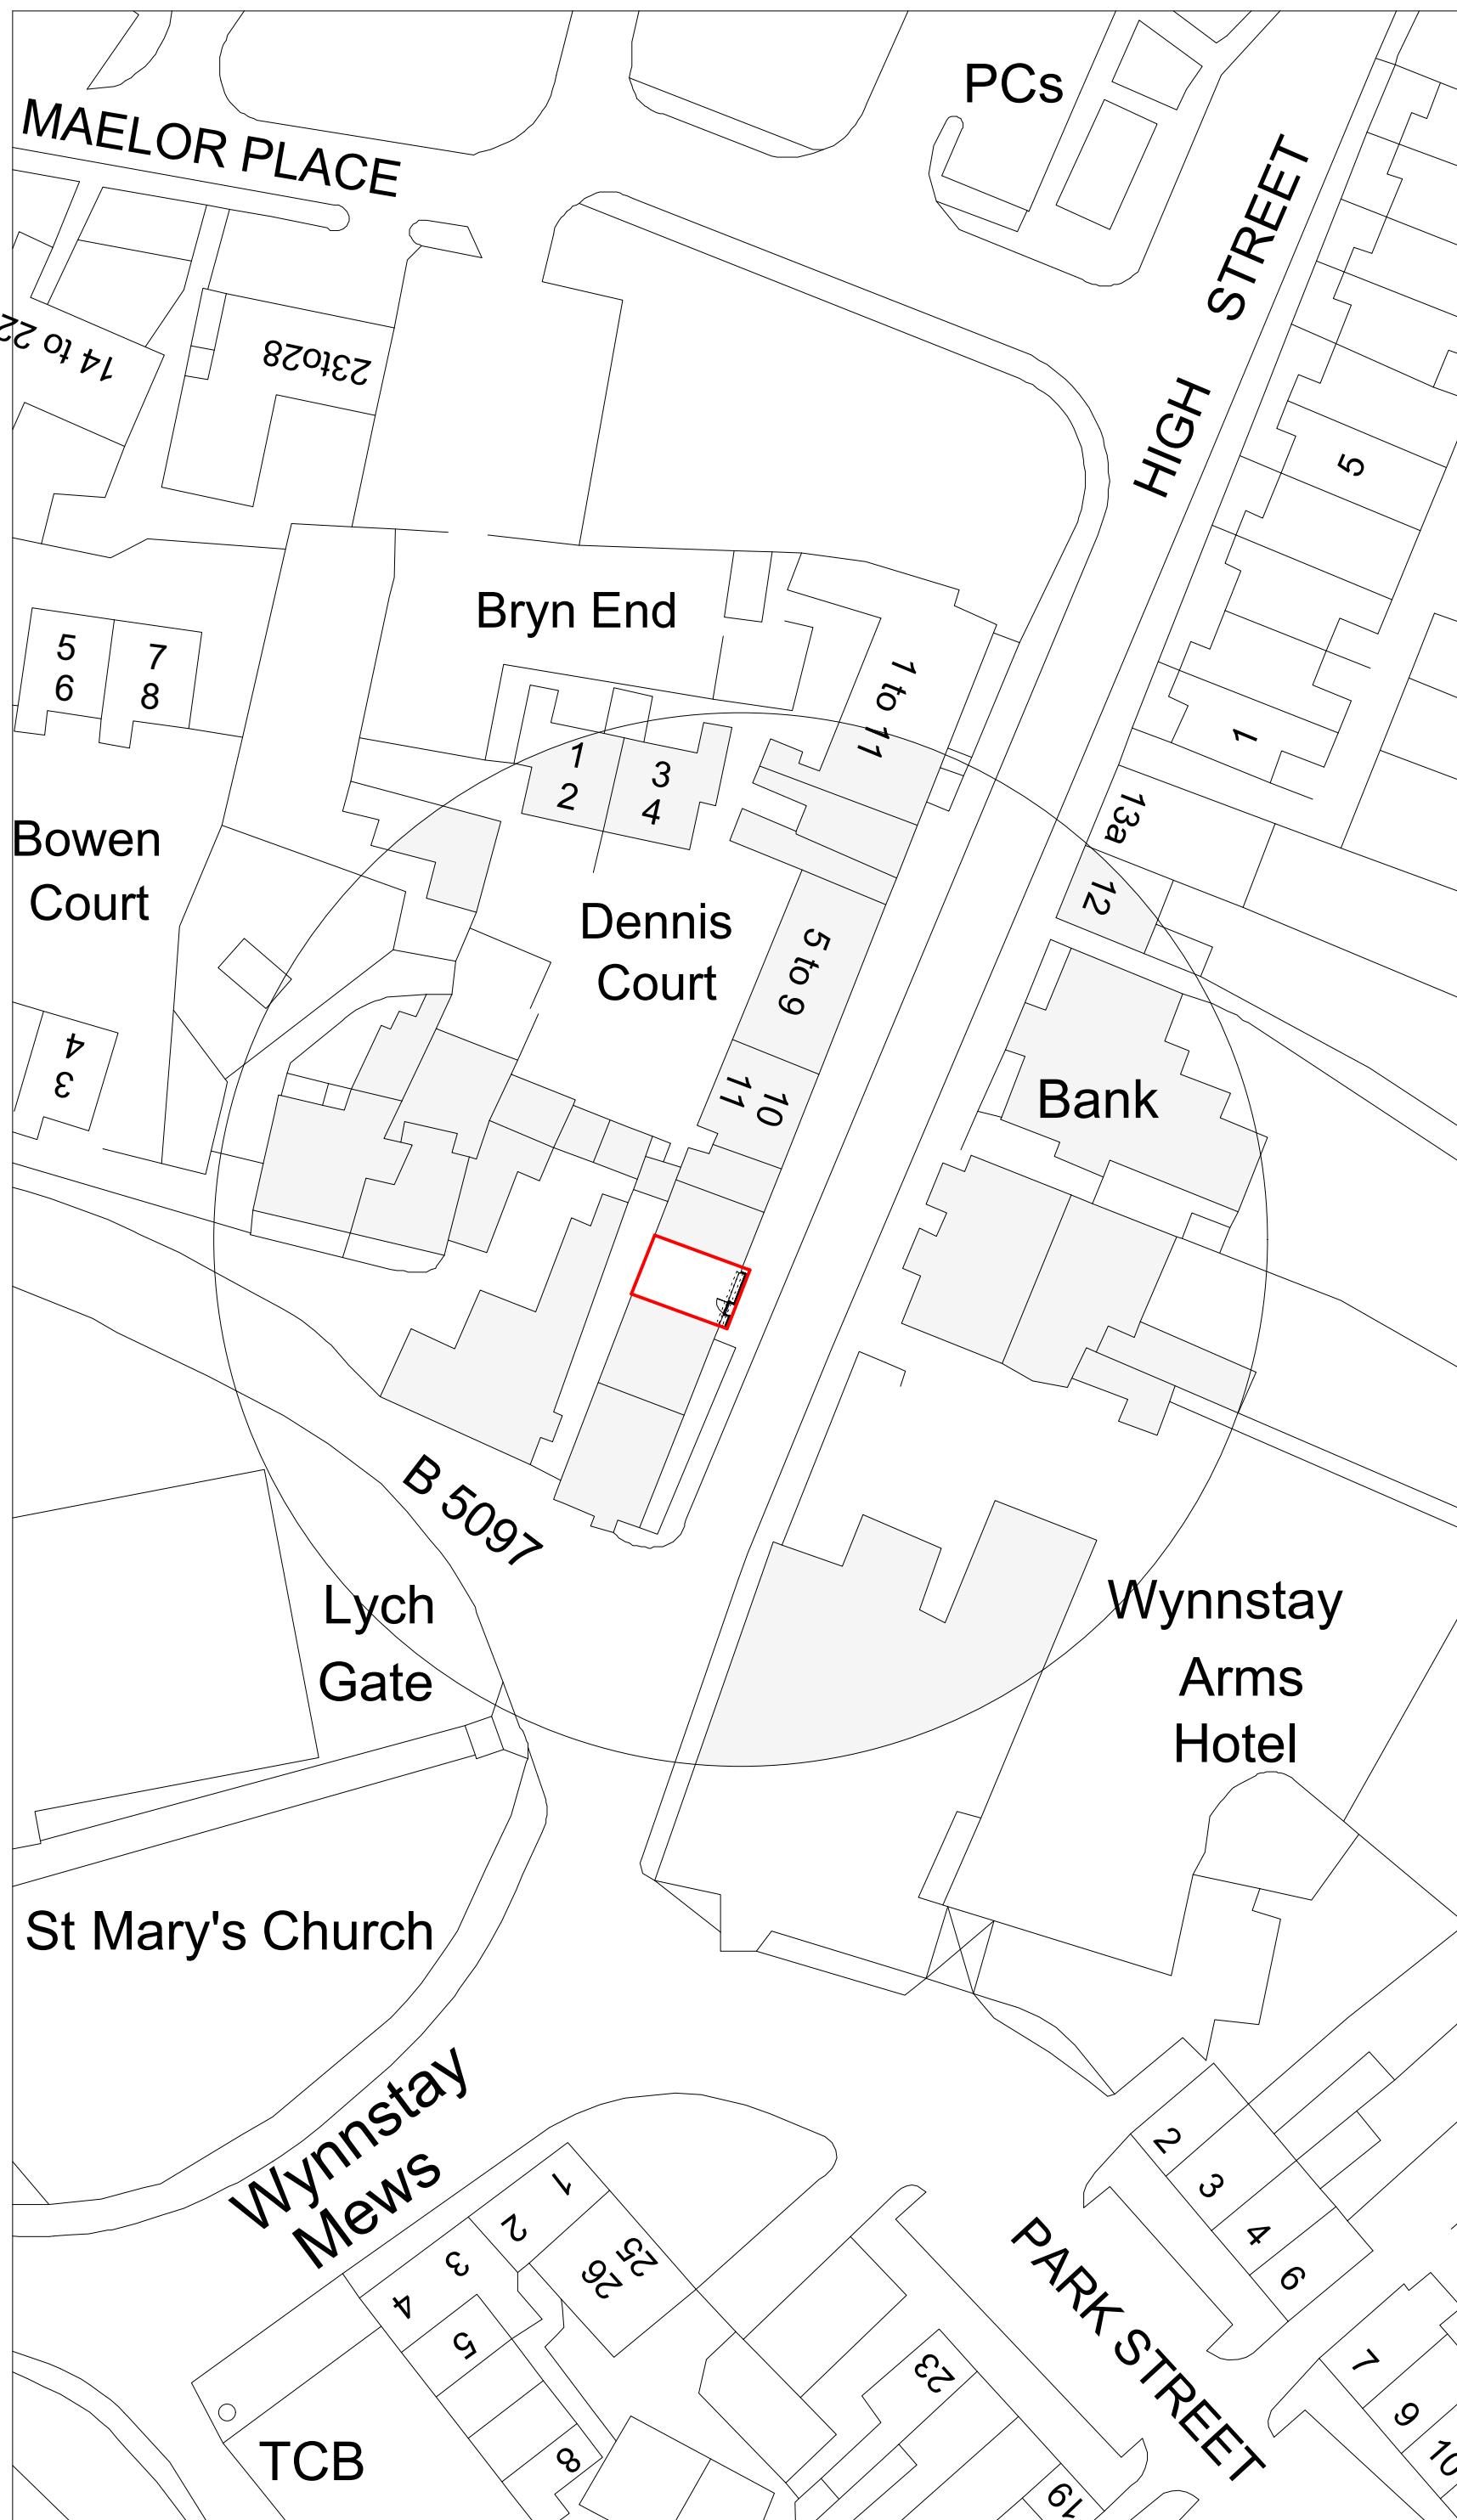

Site Plan 1:500

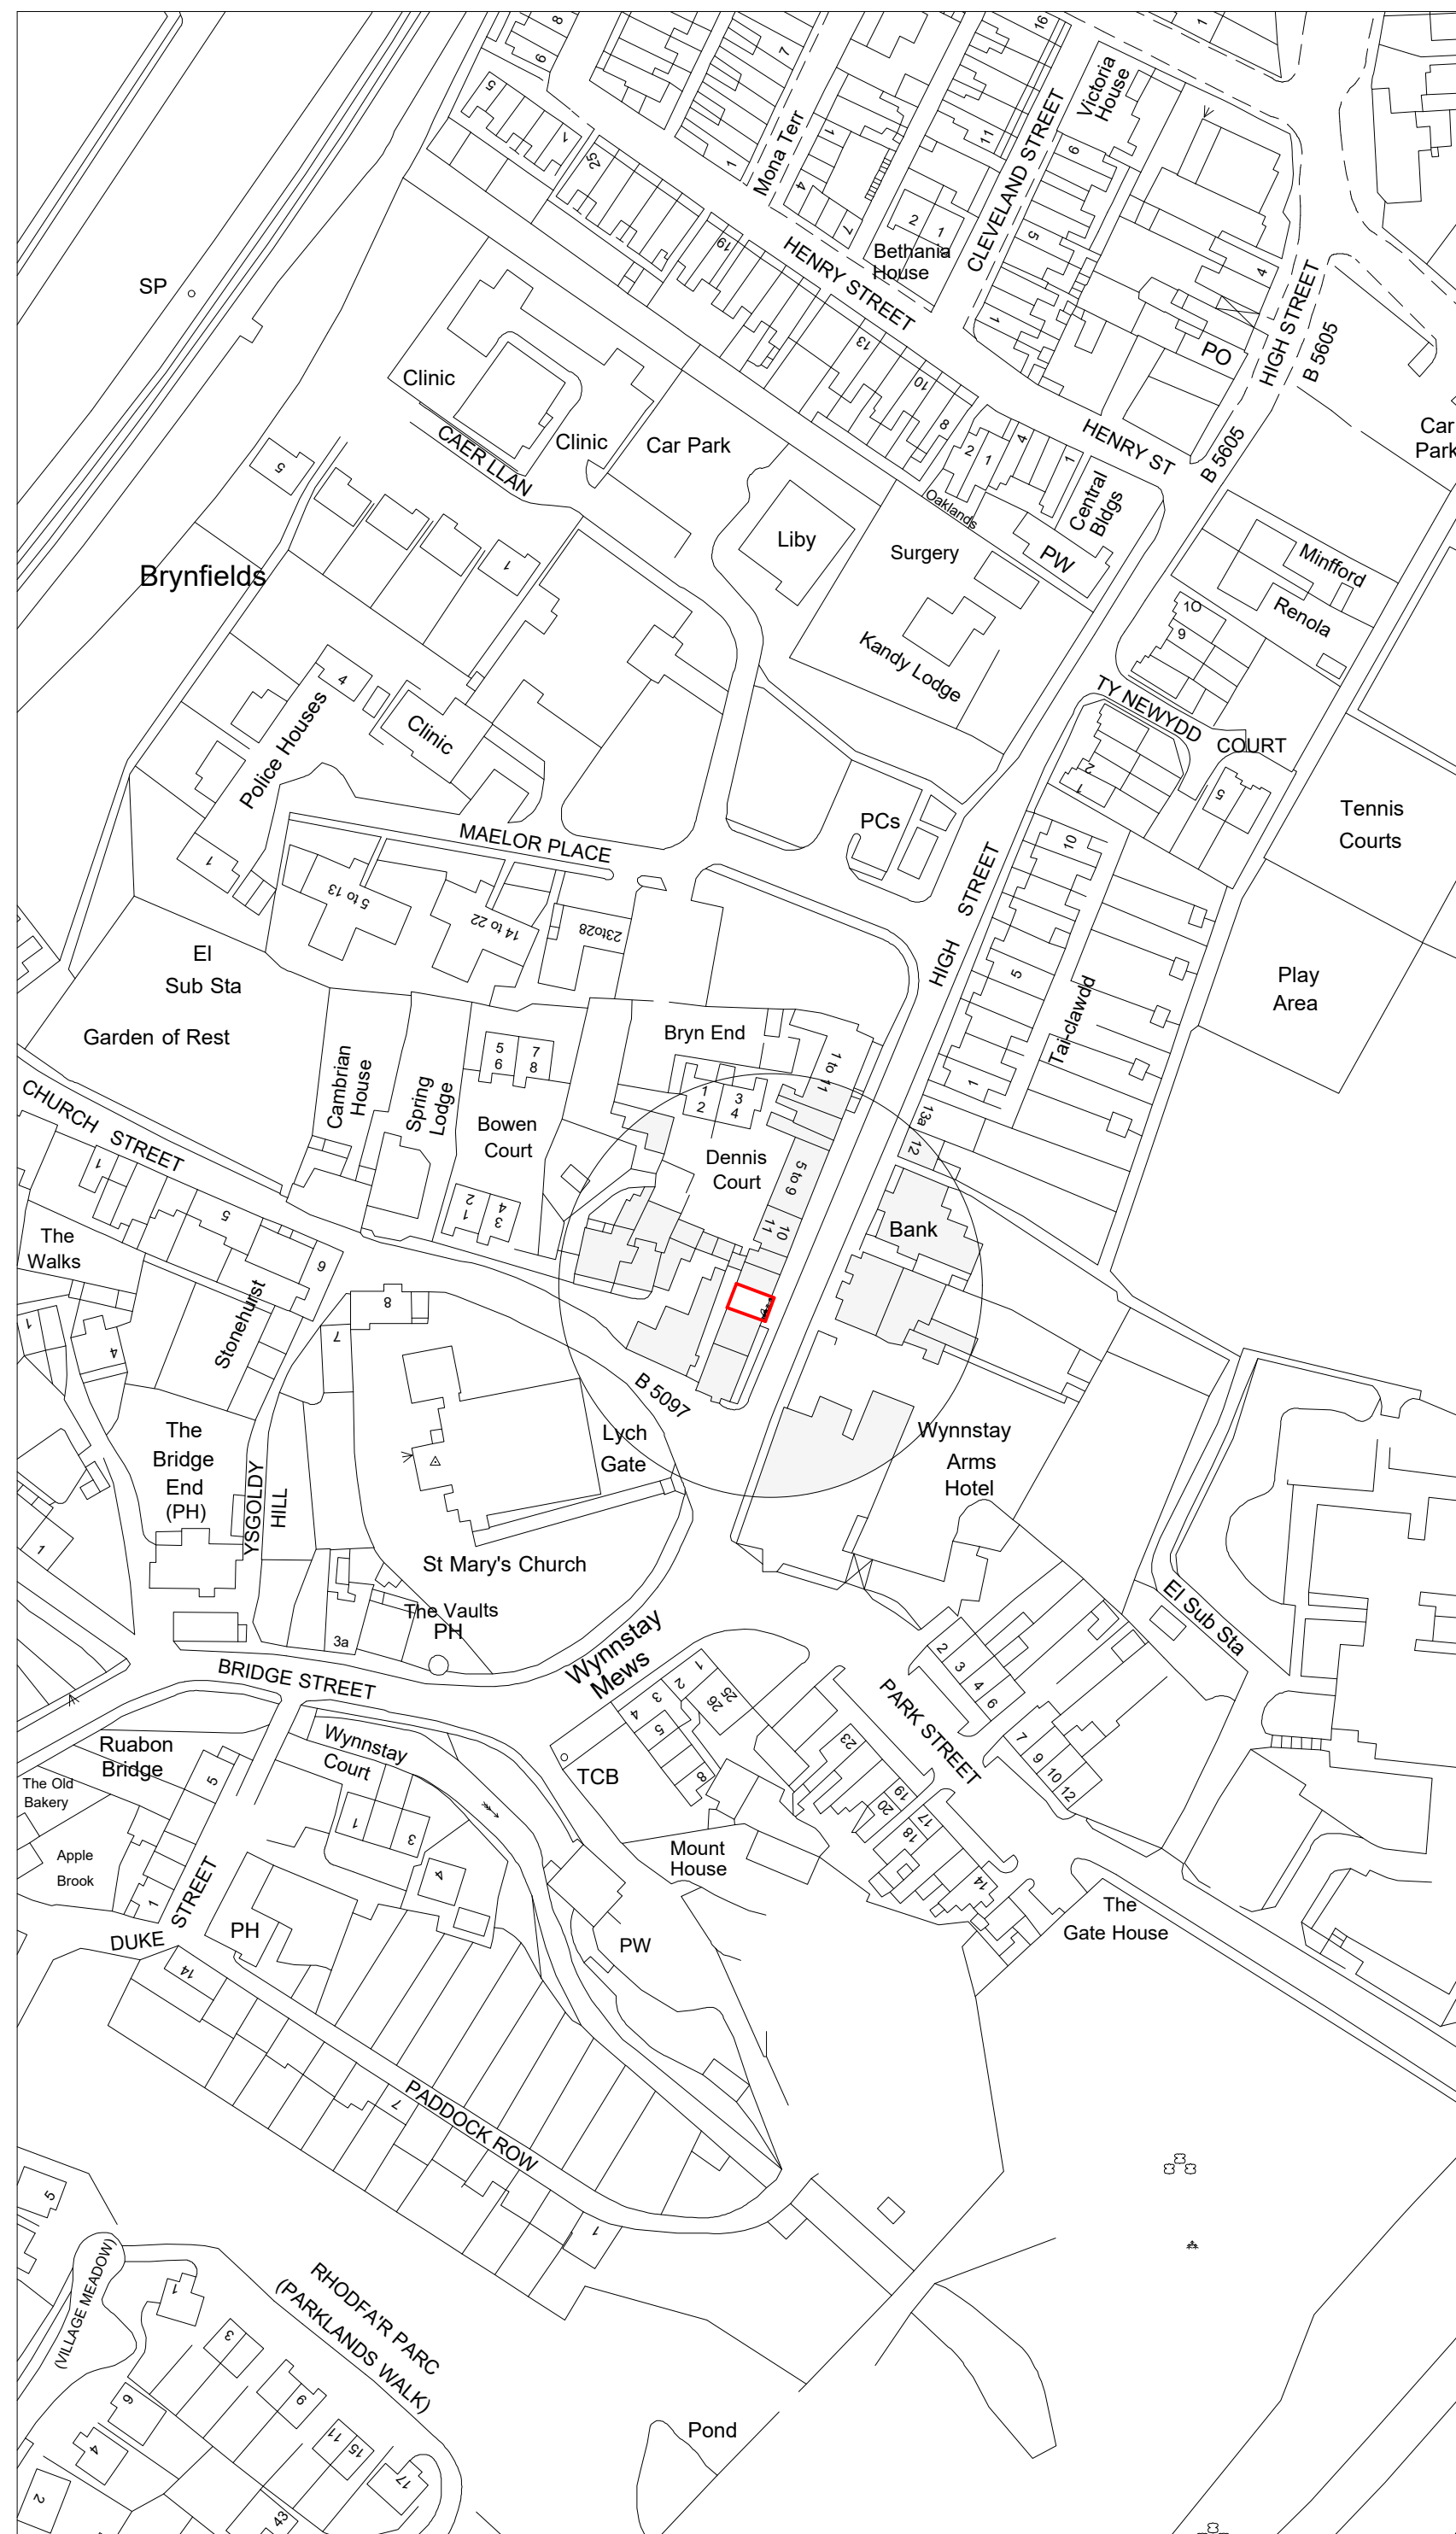

Location Plan 1:1250

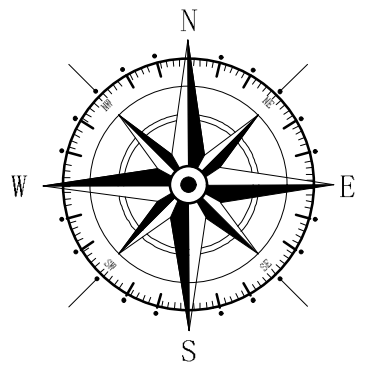

Key

 Surrounding Buildings

 Application Site

Rev	Date	Detail	Initial

Project: Proposed Replacement
Shop Front at
9 High Street
Ruabon , Wrexham
LL14 7TN

Title:	Scale: (A2)
Planning: Site	1:500
\$ Location	1:1250

Drawn By: L. Fowles	Date: Feb 2024
------------------------	-------------------

Drawing No: E092/004	Sheet: 1 of 1
-------------------------	------------------

blueprint
architectural services

 Office 3K4,
Redwither Business Tower,
Wrexham. LL13 9XT
Tel: 01978 356500
www.blueprintarchitectural.com
© copyright all rights reserved