
 


By Department Legend

- Apartment 3 - 58m²
- Apartment 6 - 71m²
- Apartment 7 - 47m²
- Apartment 8 - 38m²
- Apartment 9 - 46m²
- Apartment 10 - 47m²

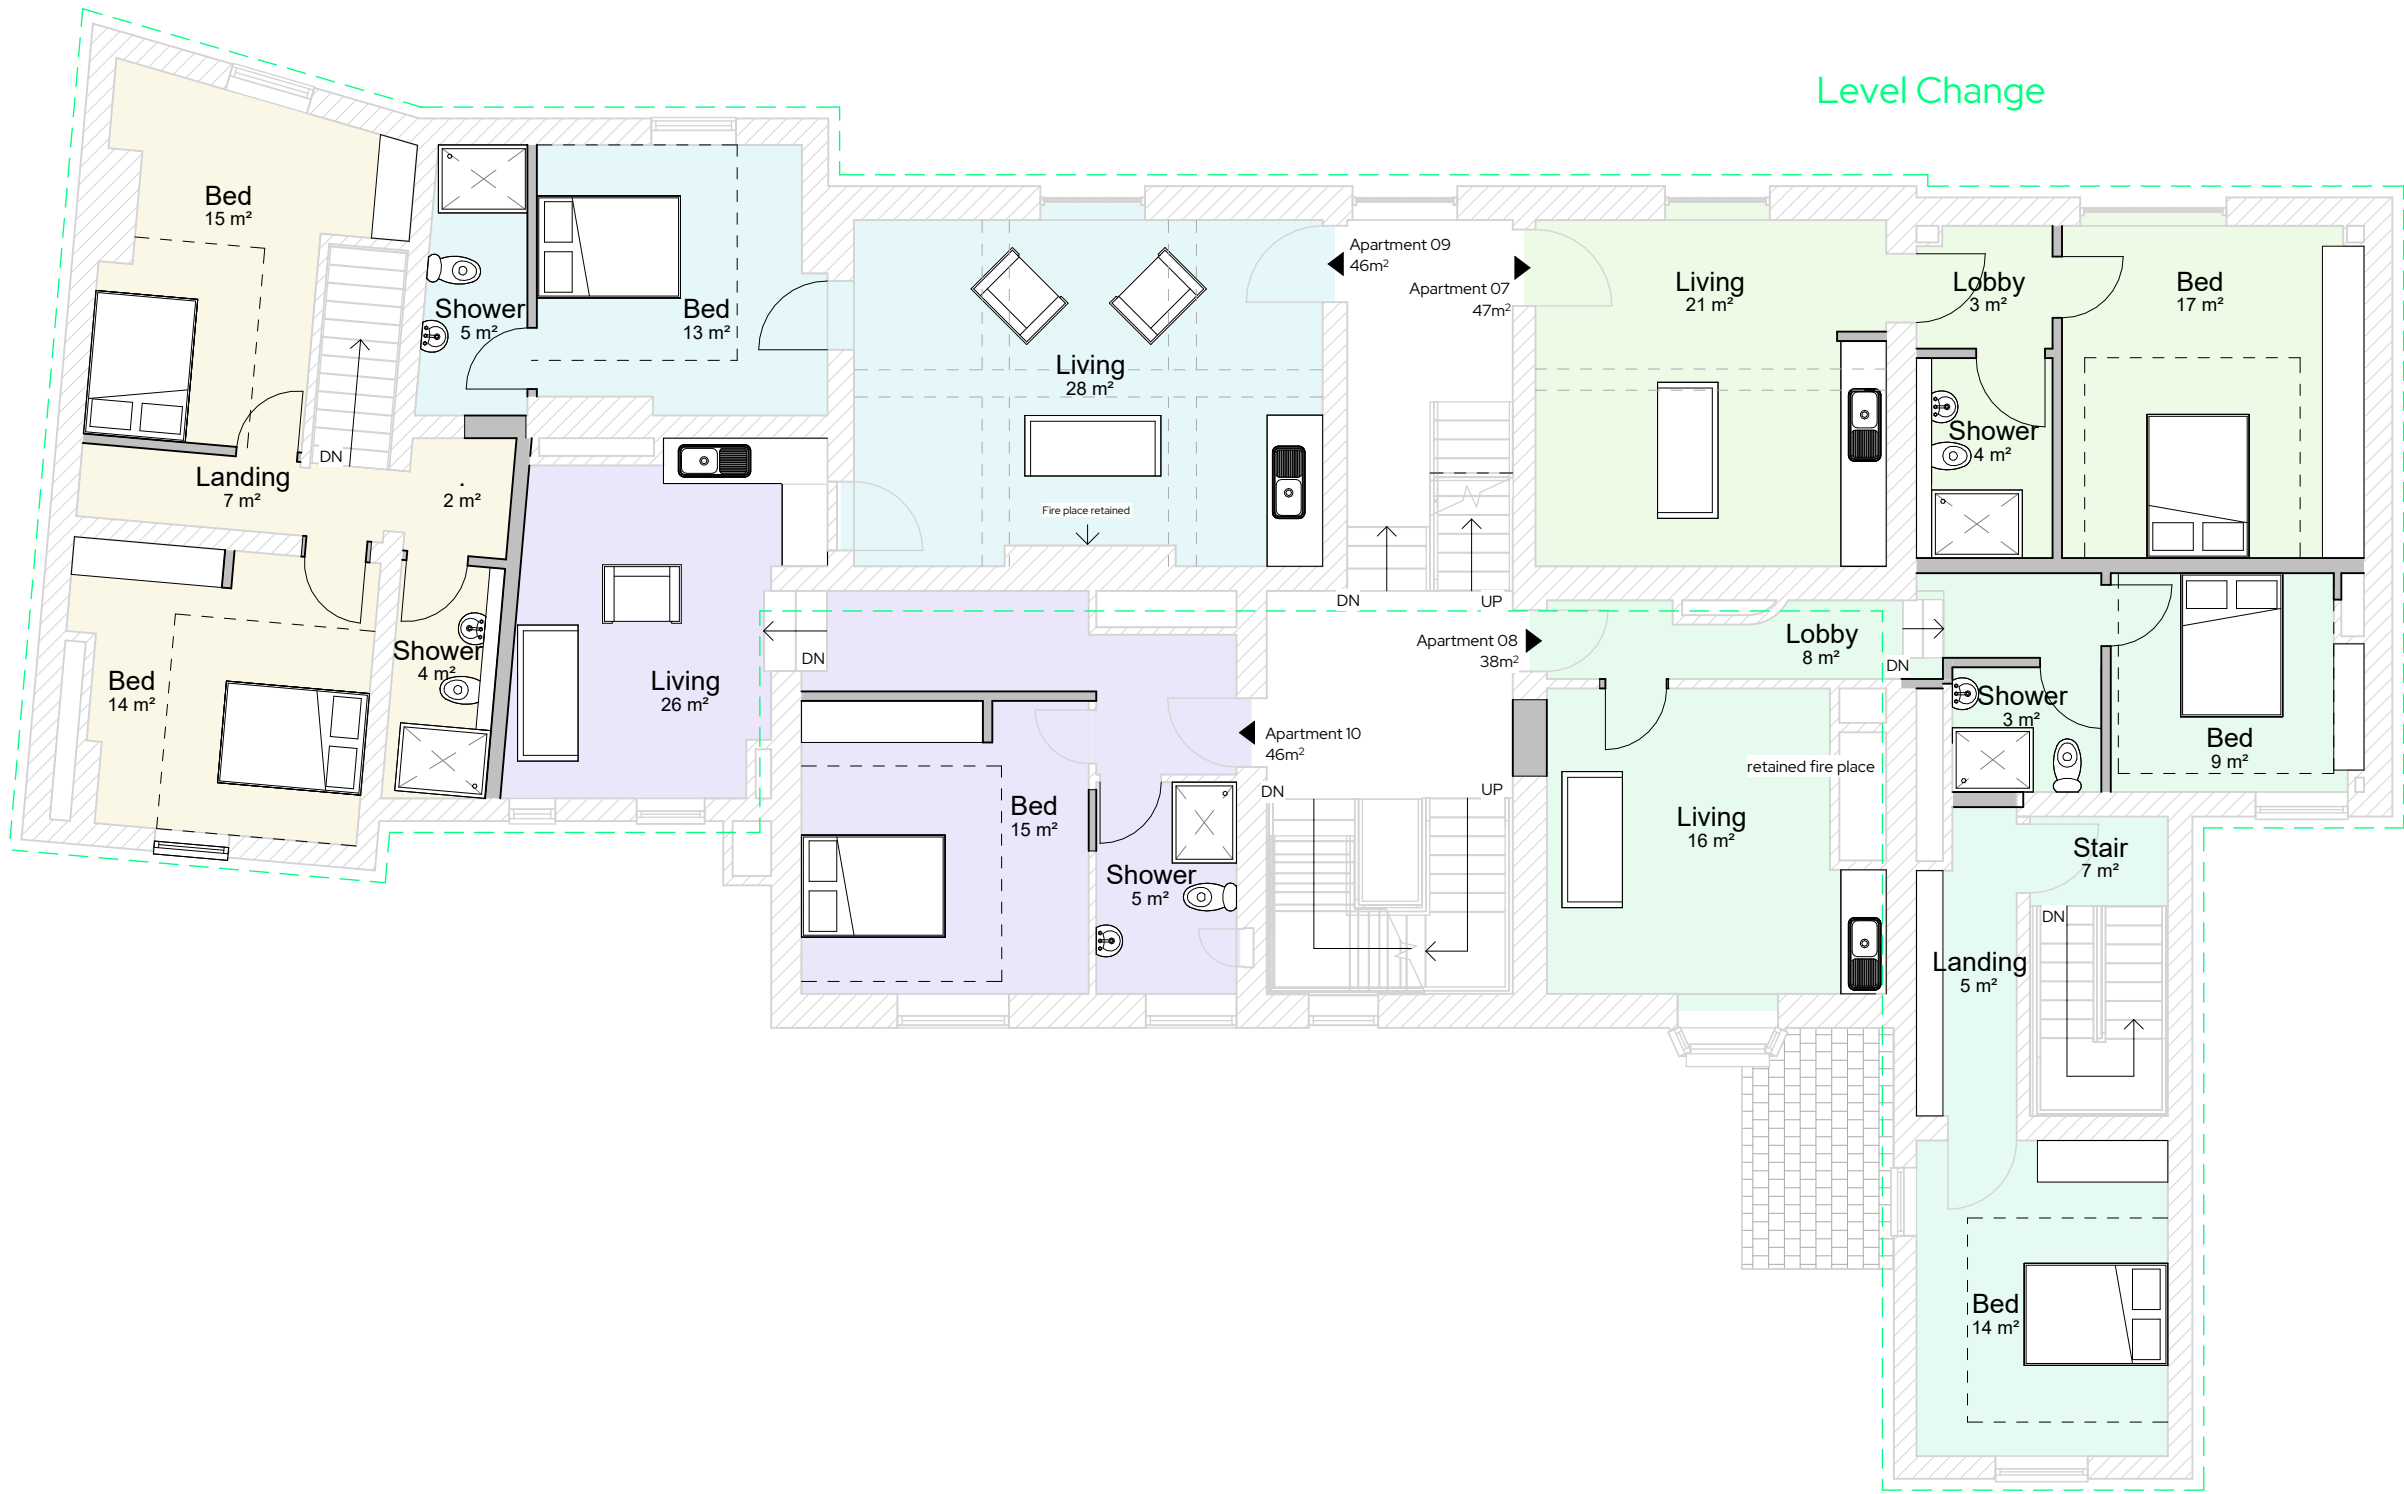

VISUAL SCALE 1:100 @ A2

REV	Date	Description	Issued	Additional Notes

Project Title	23 Chester Street, Wrexham
Client Name	Happy Days Group
Project Address	23 Chester Street, Wrexham, LL13 8BG

Title

First Floor Plan - Proposed

Drawing No.

1268 -02 -03-005

Date	13/10/23	Scale	1: 100	Sheet Size	A2	Drawn by	Author	Checked by	DB
------	----------	-------	--------	------------	----	----------	--------	------------	----

STUDIO256
Architecture • Design • Build

Unit 256, Slater Studios, 9 Slater Street, Liverpool, L1 4BW
admin@studio256design.co.uk / +44 (0)151 345 7600