



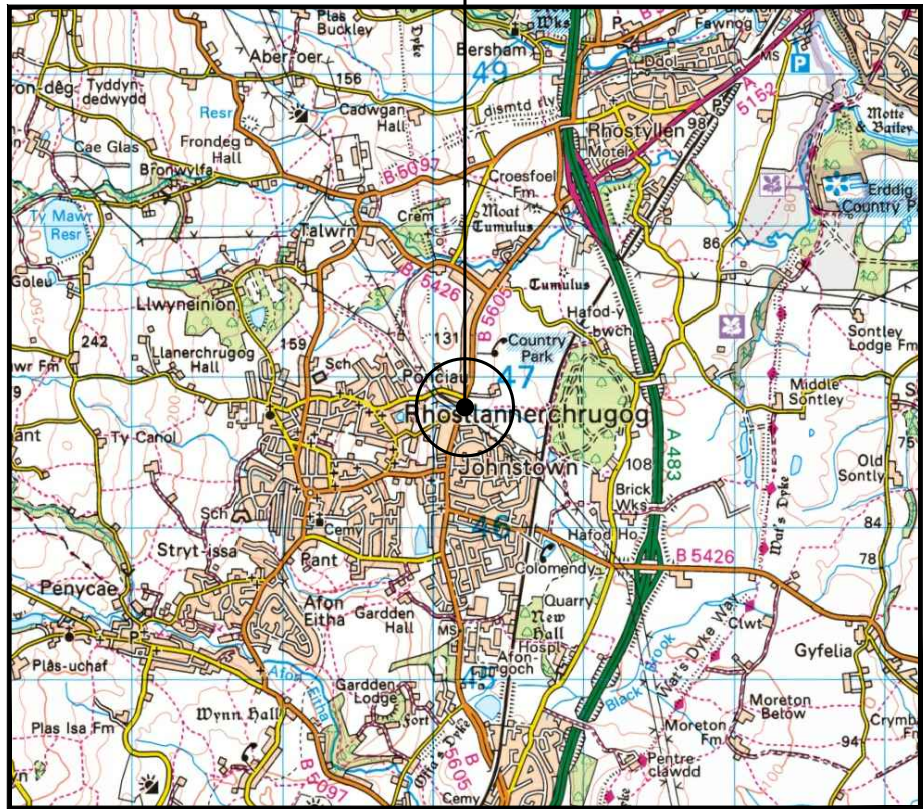


SITE LOCATION
(Scale 1:50000)
Ordnance Survey map extract
based upon Landranger map series
with the permission of the controller of
Her Majesty's Stationery Office
Licence no. 100052104
Crown copyright.

0 500 1000 1500 2000 2500m
1:50000



SITE PHOTOGRAPH

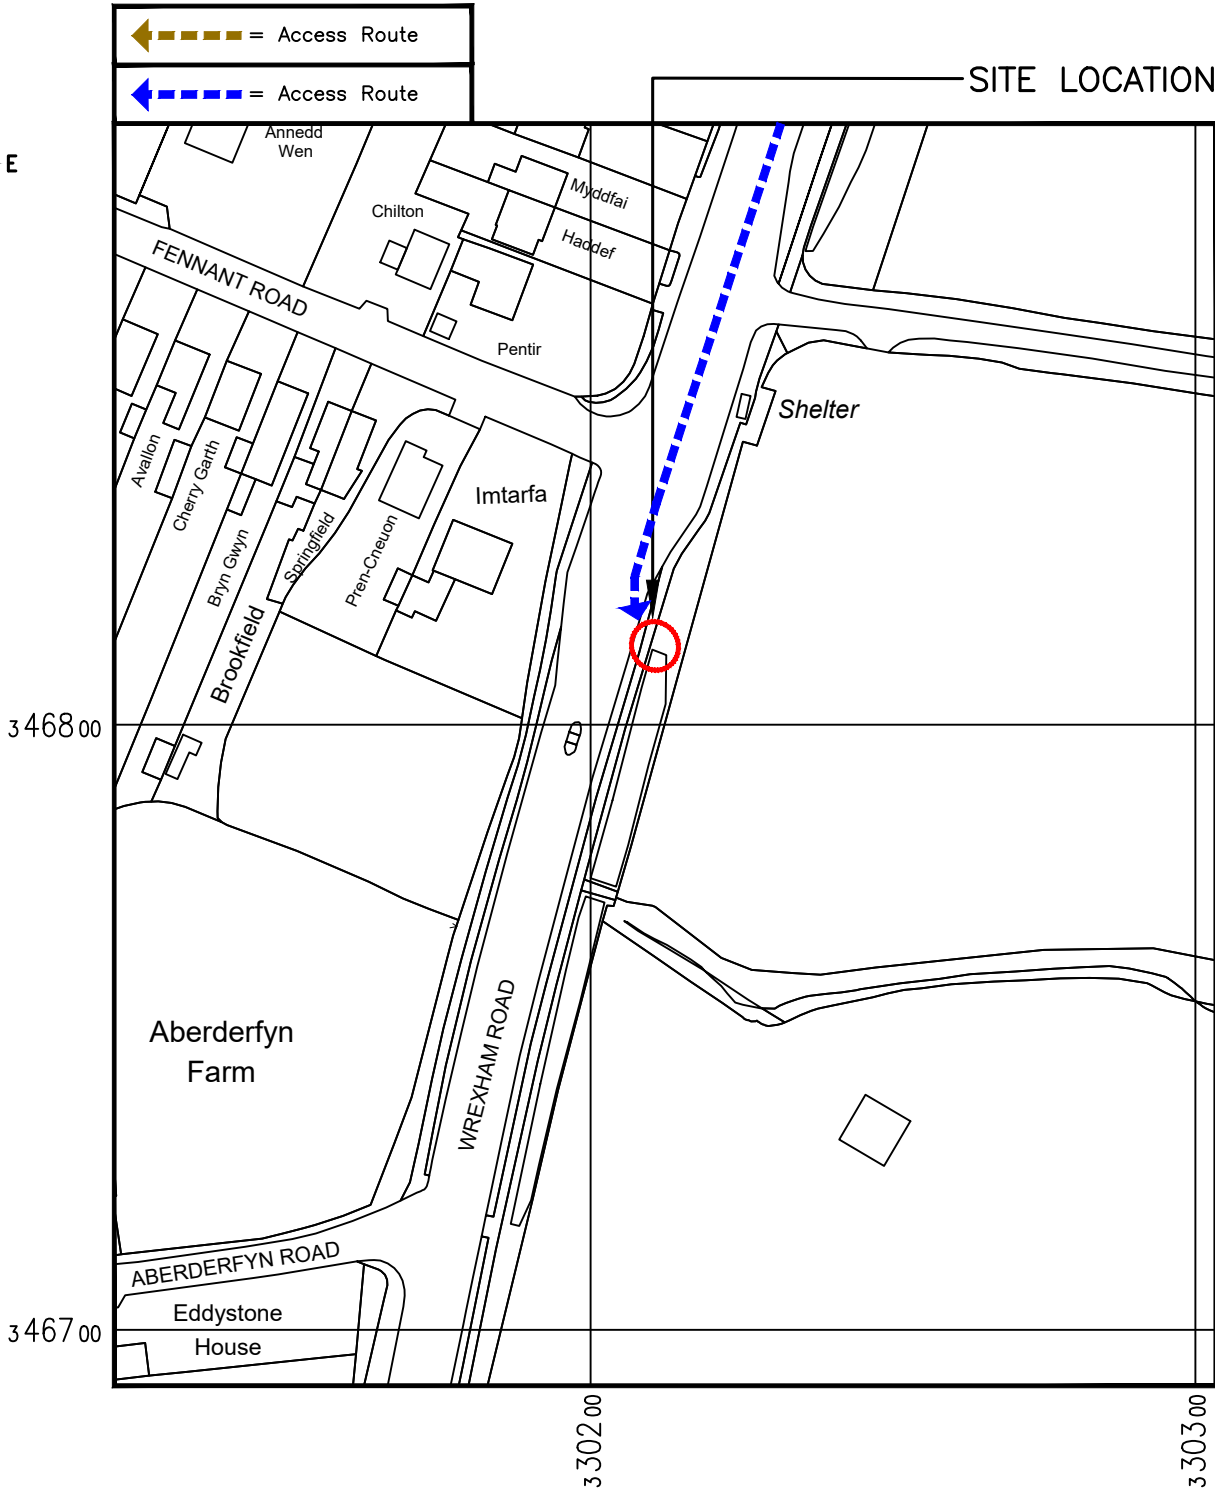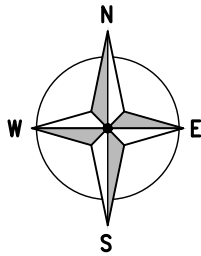

DETAILED SITE LOCATION
(Scale 1:1250)

Based upon Ordnance Survey map extract
with the permission of the Controller of
Her Majesty's Stationery Office.
Crown copyright.
Licence No. 100052104

0 12.5 25 37.5 50 62.5m
1:1250

ALL DIMENSIONS ARE IN mm UNLESS NOTED OTHERWISE

N.G.R E: 330211 N: 346813

DIRECTIONS TO SITE:
HEAD NORTHEAST TOWARD WREXHAM
RD/A5152. TURN RIGHT ONTO WREXHAM
RD/A5152. AT THE ROUNDABOUT, TAKE THE
2ND EXIT ONTO WREXHAM RD/B5605.
DESTINATION WILL BE ON THE LEFT.

A	Issued for Approval	CDN	DVH	28.11.23
REV	MODIFICATION	BY	CH	DATE



WHP Telecoms Ltd
Faraday Court
401 Faraday Street
Birchwood Park
Warrington WA3 6GA
Tel: 01925 424100 Fax: 01925 424101
e-mail: info@whptelecoms.com



Cell Name	Opt.
WREXHAM ROAD SW	A

Cell ID No		
CORNERSTONE	VMO2	VF
30800100	N/A	23547_0

Site Address / Contact Details		
WREXHAM ROAD JOHNSTOWN WREXHAM DENBIGHSHIRE LL14 1PG		


Drawing Title: SITE LOCATION MAPS

Purpose of issue:	PLANNING	Dwg Rev:
Drawing Number:	100	A


Surveyed By:	Original Sheet Size:	Pack Issue:
CB	A3	

Drawn:	Date:	Checked:	Date:
CDN	28.11.23	DVH	28.11.23

The drawings comply with VF Standard ICNIRP guidelines, under configuration VM7F
Designed in accordance with Cornerstone documents: SDN0009v6.0

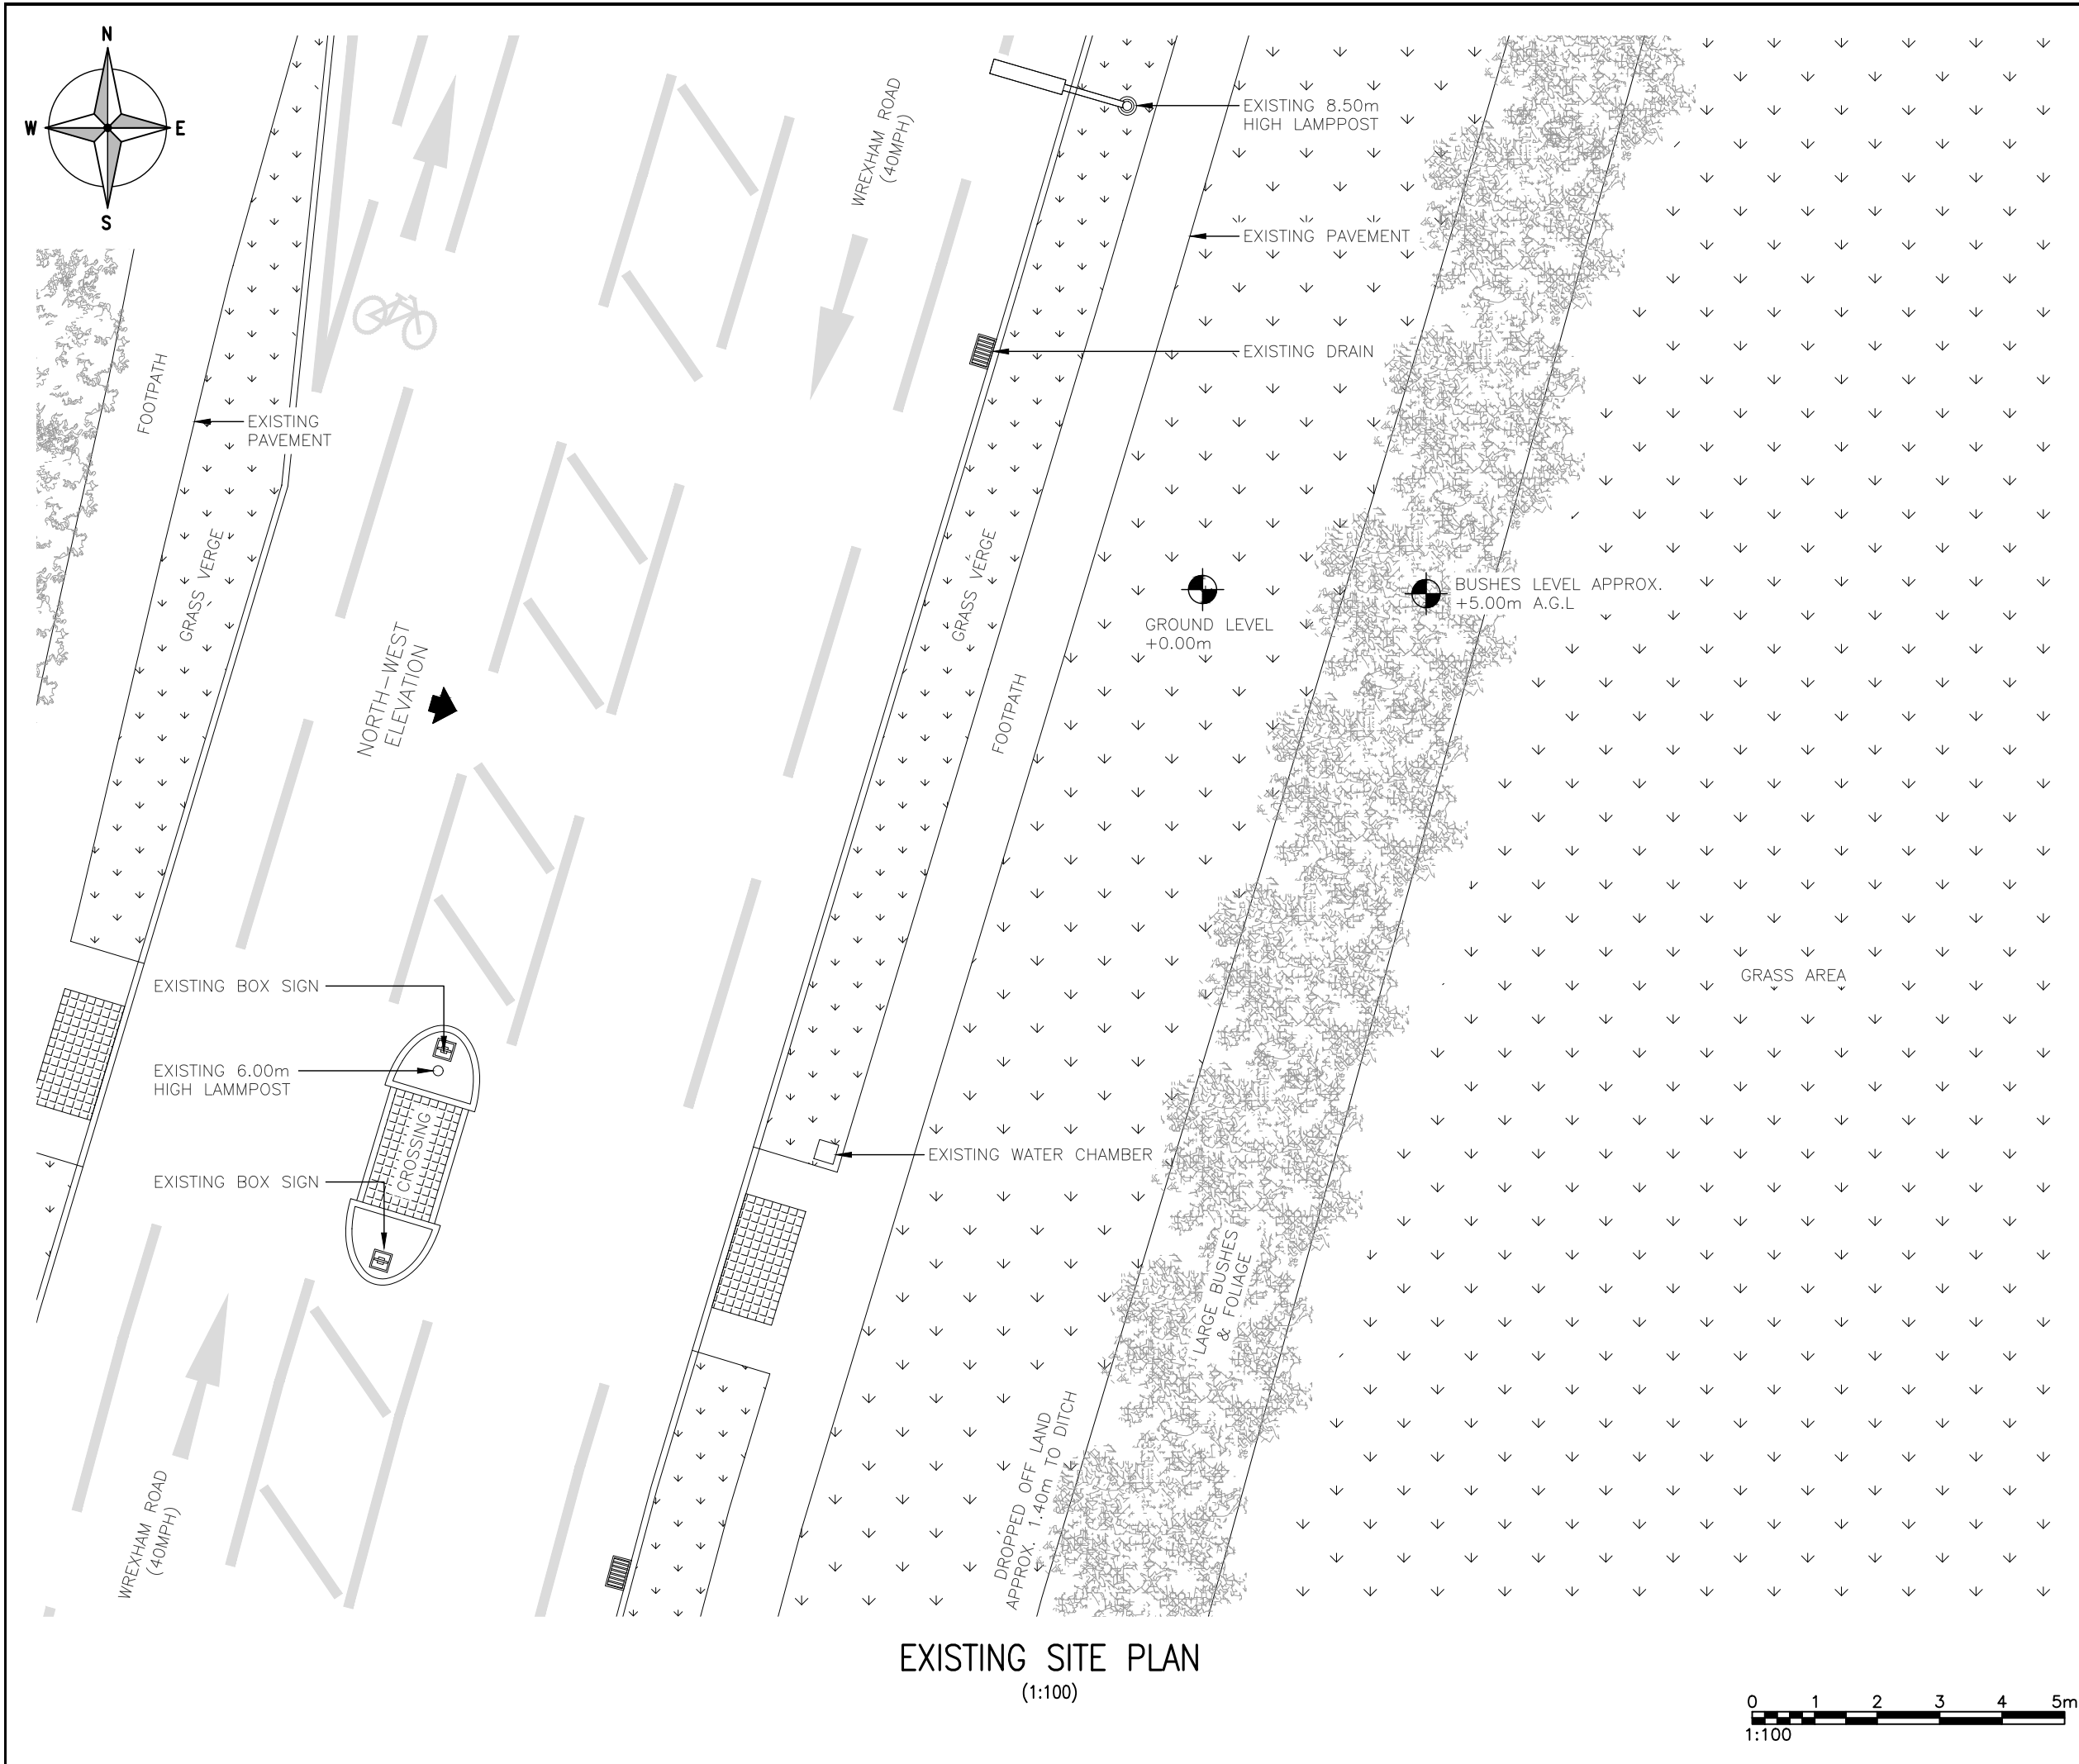


ALL DIMENSIONS ARE IN mm UNLESS NOTED OTHERWISE									
N.G.R		E: 330211 N: 346813							
A	Issued for Approval					CDN	DVH	28.11.23	
REV	MODIFICATION					BY	CH	DATE	
 WHP Telecoms Ltd Faraday Court 401 Faraday Street Birchwood Park Warrington WA3 6GA Tel: 01925 424100 Fax: 01925 424101 e-mail: info@whptelecoms.com									
 cornerstone									
Cell Name								Opt.	
WREXHAM ROAD SW								A	
Cell ID No									
CORNERSTONE		VMO2				VF			
30800100		N/A				23547_0			
Site Address / Contact Details									
WREXHAM ROAD JOHNSTOWN WREXHAM DENBIGHSHIRE LL14 1PG									
Drawing Title: EXISTING SITE PLAN									
Purpose of issue: PLANNING								Dwg Rev:	
Drawing Number: 200								A	
Surveyed By: CB					Original Sheet Size: A3			Pack Issue:	
Drawn: CDN		Date: 28.11.23		Checked: DVH		Date: 28.11.23		B	

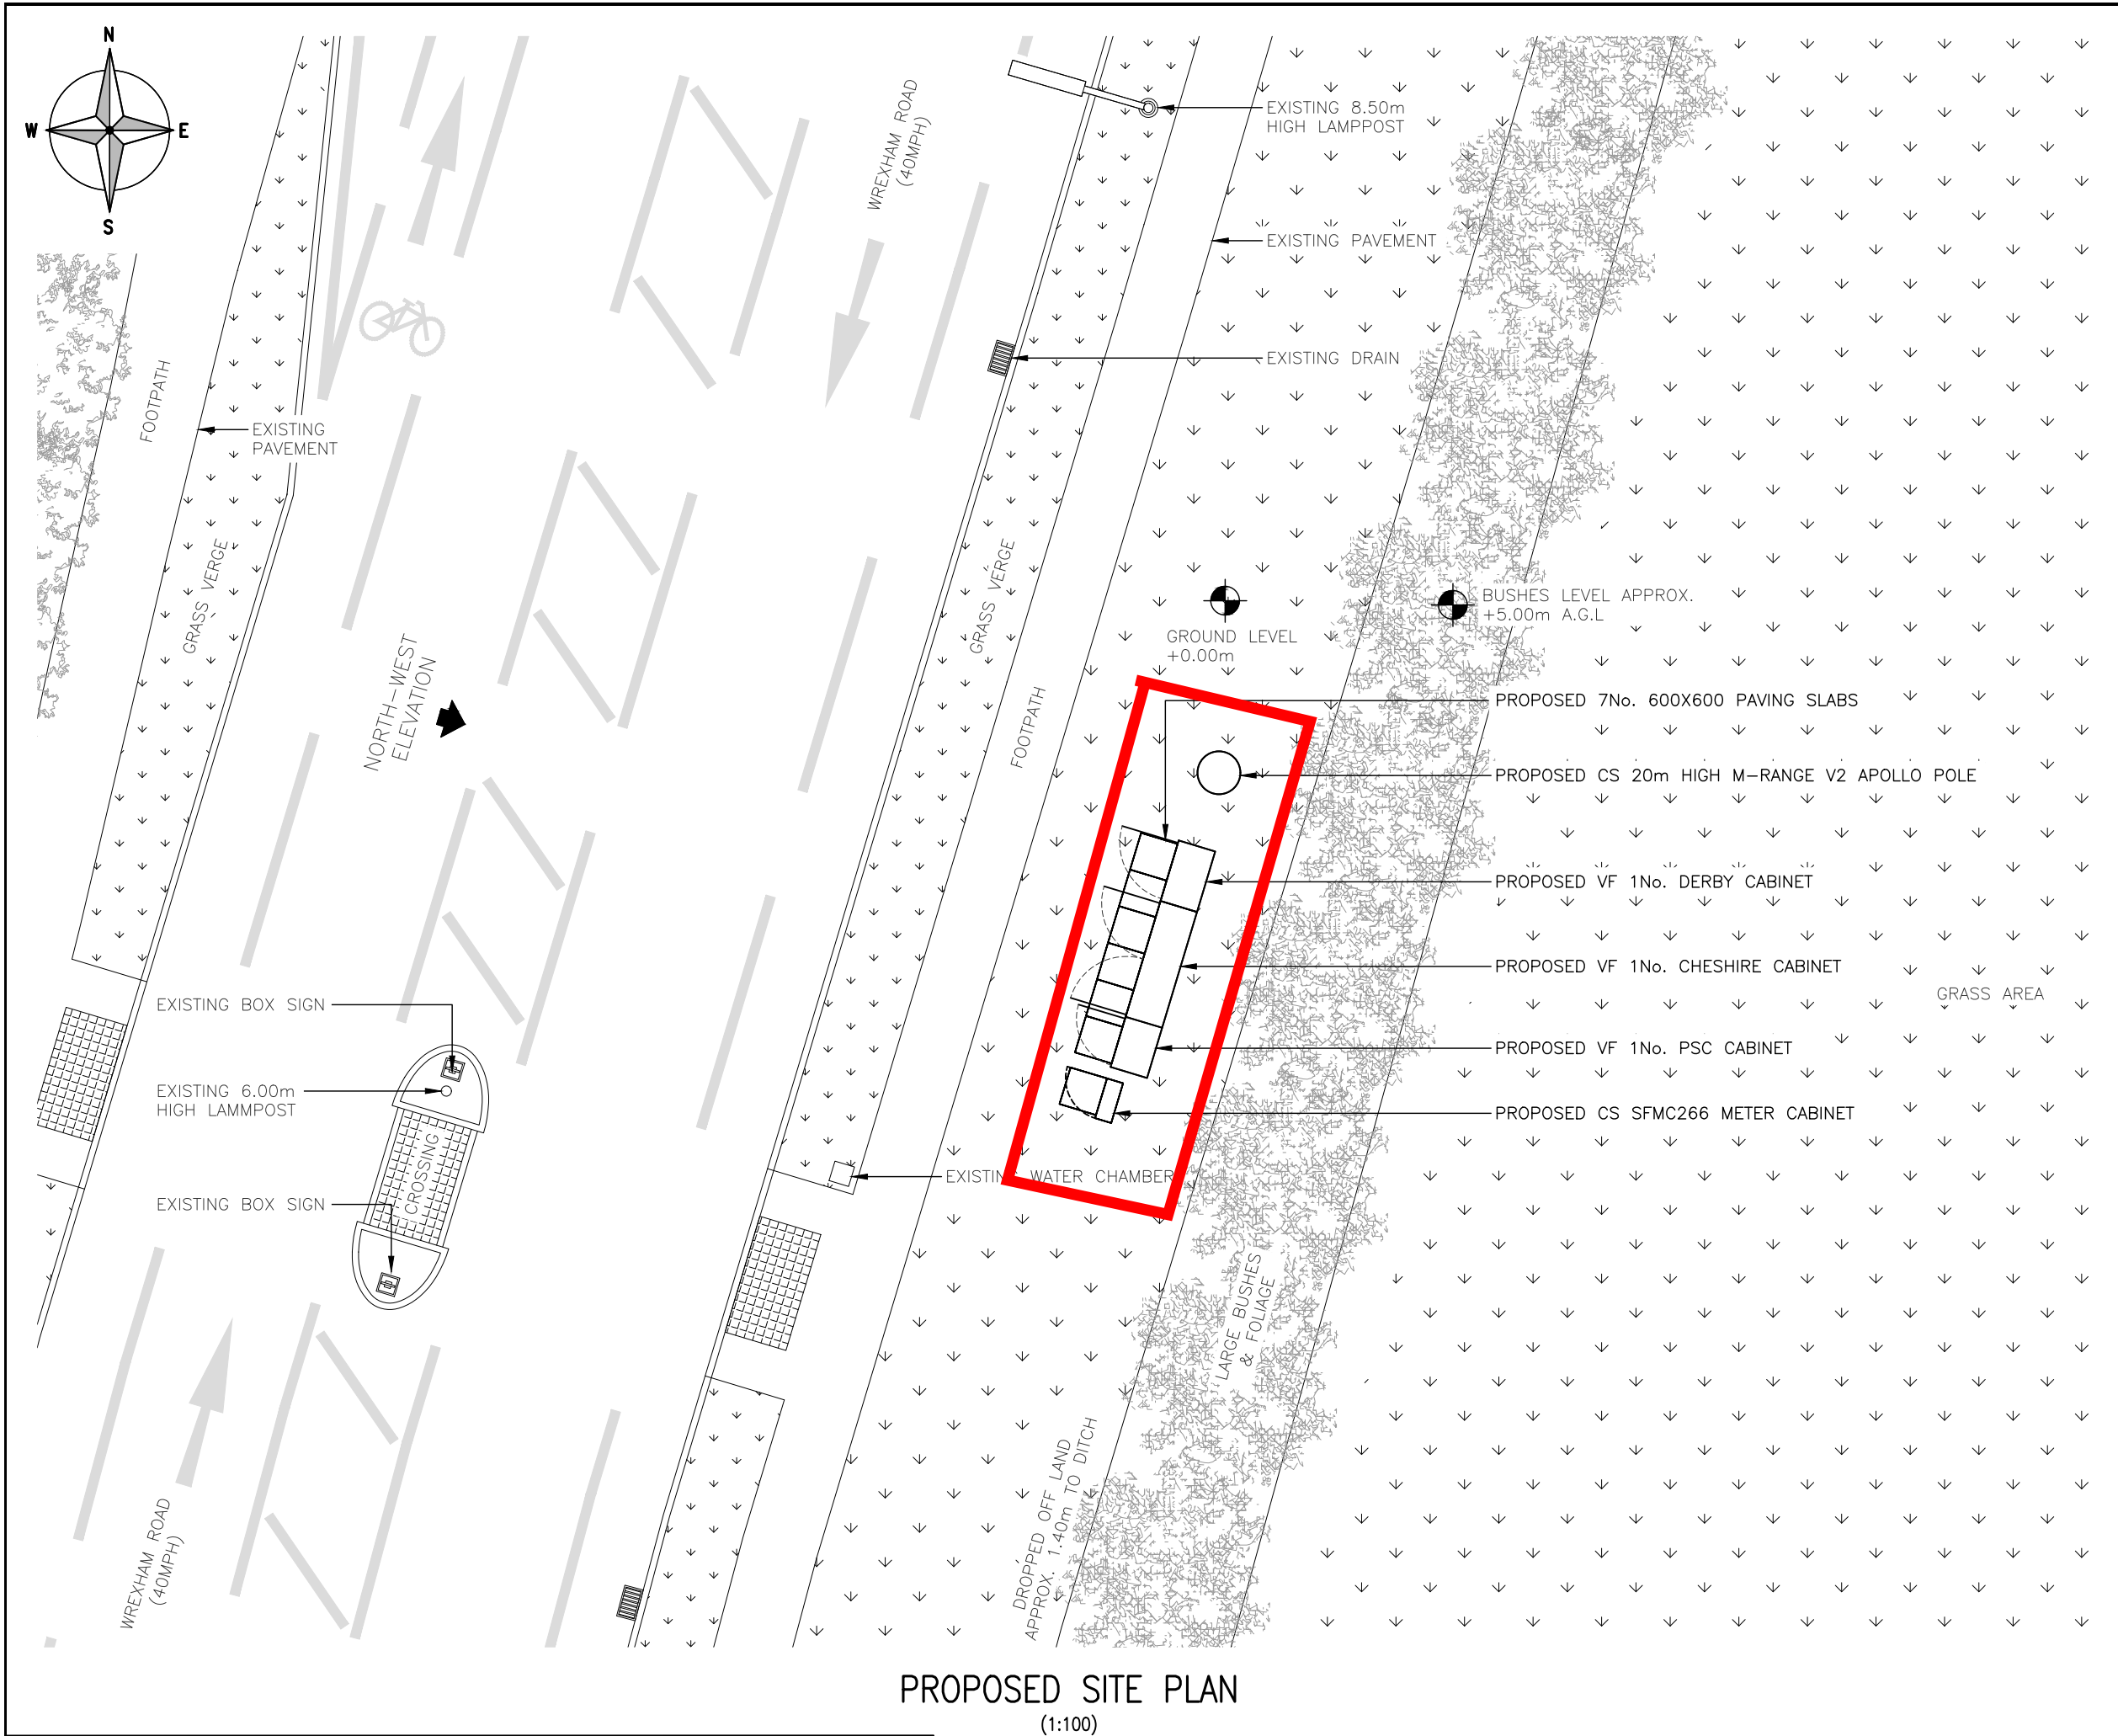

PROPOSED SITE PLAN
(1:100)

The drawings comply with VF Standard ICNIRP guidelines, under configuration VM7F
Designed in accordance with Cornerstone documents: SDN0009v6.0

 

ALL DIMENSIONS ARE IN mm UNLESS NOTED OTHERWISE

N.G.R E: 330211 N: 346813

NOTES:

A	Issued for Approval	CDN	DVH	28.11.23
REV	MODIFICATION	BY	CH	DATE

WHP Telecoms Ltd
Faraday Court
401 Faraday Street
Birchwood Park
Warrington WA3 6GA
Tel: 01925 424100 Fax: 01925 424101
e-mail: info@whptelecoms.com

cornerstone

Cell Name			Opt.
WREXHAM ROAD SW			A
Cell ID No			
CORNERSTONE	VMO2	VF	
30800100	N/A	23547_0	
Site Address / Contact Details			
WREXHAM ROAD JOHNSTOWN WREXHAM DENBIGHSHIRE LL14 1PG			
Drawing Title: PROPOSED SITE PLAN			
Purpose of issue: PLANNING			Dwg Rev:
Drawing Number: 201			A
Surveyed By: CB	Original Sheet Size: A3	Pack Issue:	
Drawn: CDN	Date: 28.11.23	Checked: DVH	Date: 28.11.23
		B	



EXISTING NORTH–WEST ELEVATION
(1:100)



ALL DIMENSIONS ARE IN mm UNLESS NOTED OTHERWISE

N.G.R E: 330211 N: 346813

NOTES:

A	Issued for Approval	CDN	DVH	28.11.23
REV	MODIFICATION	BY	CH	DATE



WHP Telecoms Ltd
Faraday Court
401 Faraday Street
Birchwood Park
Warrington WA3 6GA
Tel: 01925 424100 Fax: 01925 424101
e-mail: info@whptelecoms.com



Cell Name	Opt.
WREXHAM ROAD SW	A

Cell ID No		
CORNERSTONE	VMO2	VF
30800100	N/A	23547_0


Site Address / Contact Details	
WREXHAM ROAD JOHNSTOWN WREXHAM DENBIGHSHIRE LL14 1PG	

Drawing Title:	EXISTING SITE ELEVATION
----------------	-------------------------

Purpose of issue:	PLANNING	Dwg Rev:
Drawing Number:	300	A

Surveyed By:	Original Sheet Size:	Pack Issue:
CB	A3	

Drawn:	Date:	Checked:	Date:	
CDN	28.11.23	DVH	28.11.23	B

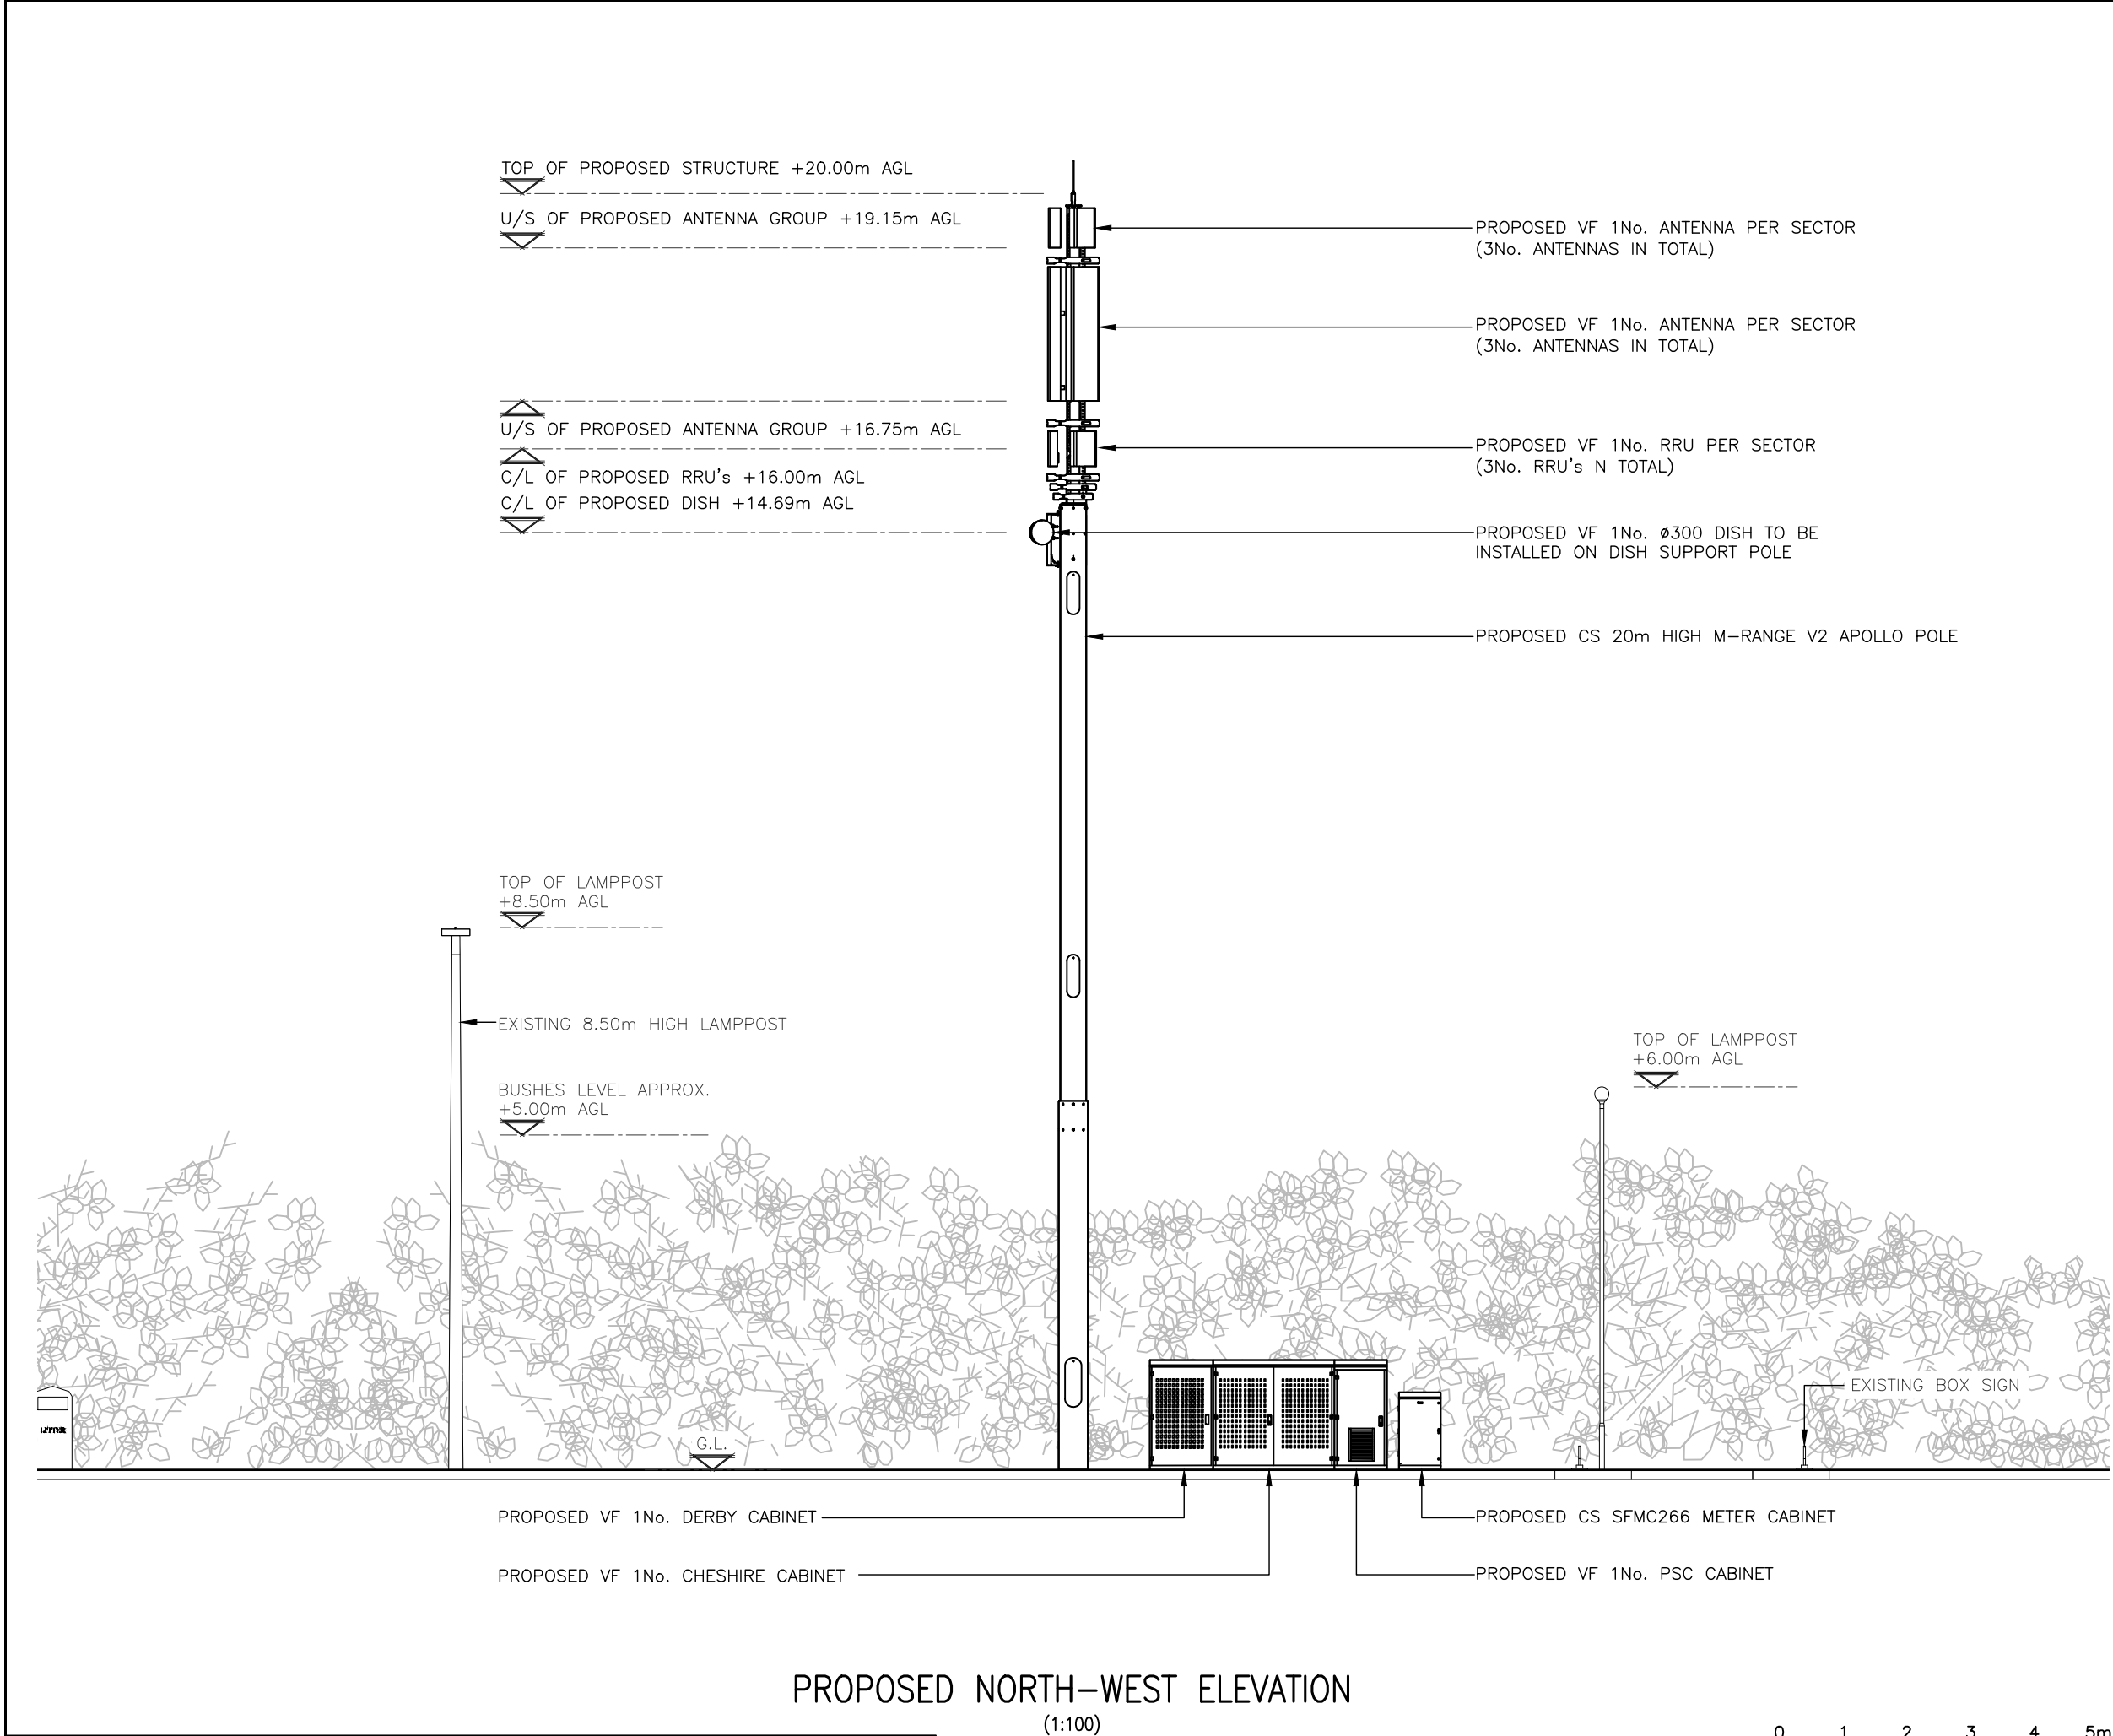

The drawings comply with VF Standard ICNIRP guidelines, under configuration VM7F
Designed in accordance with Cornerstone documents: SDN0009v6.0

ALL DIMENSIONS ARE IN mm UNLESS NOTED OTHERWISE

N.G.R E: 330211 N: 346813

NOTES:

A	Issued for Approval	CDN	DVH	28.11.23
REV	MODIFICATION	BY	CH	DATE



WHP Telecoms Ltd
Faraday Court
401 Faraday Street
Birchwood Park
Warrington WA3 6GA
Tel: 01925 424100 Fax: 01925 424101
e-mail: info@whptelecoms.com



cornerstone

Cell Name		Opt.
WREXHAM ROAD SW		A
Cell ID No		
CORNERSTONE	VMO2	VF
30800100	N/A	23547_0
Site Address / Contact Details		
WREXHAM ROAD JOHNSTOWN WREXHAM DENBIGHSHIRE LL14 1PG		
Drawing Title: PROPOSED SITE ELEVATION		
Purpose of issue: PLANNING		Dwg Rev:
Drawing Number: 301		A
Surveyed By: CB	Original Sheet Size: A3	Pack Issue:
Drawn: CDN	Date: 28.11.23	Checked: DVH
	Date: 28.11.23	B

