



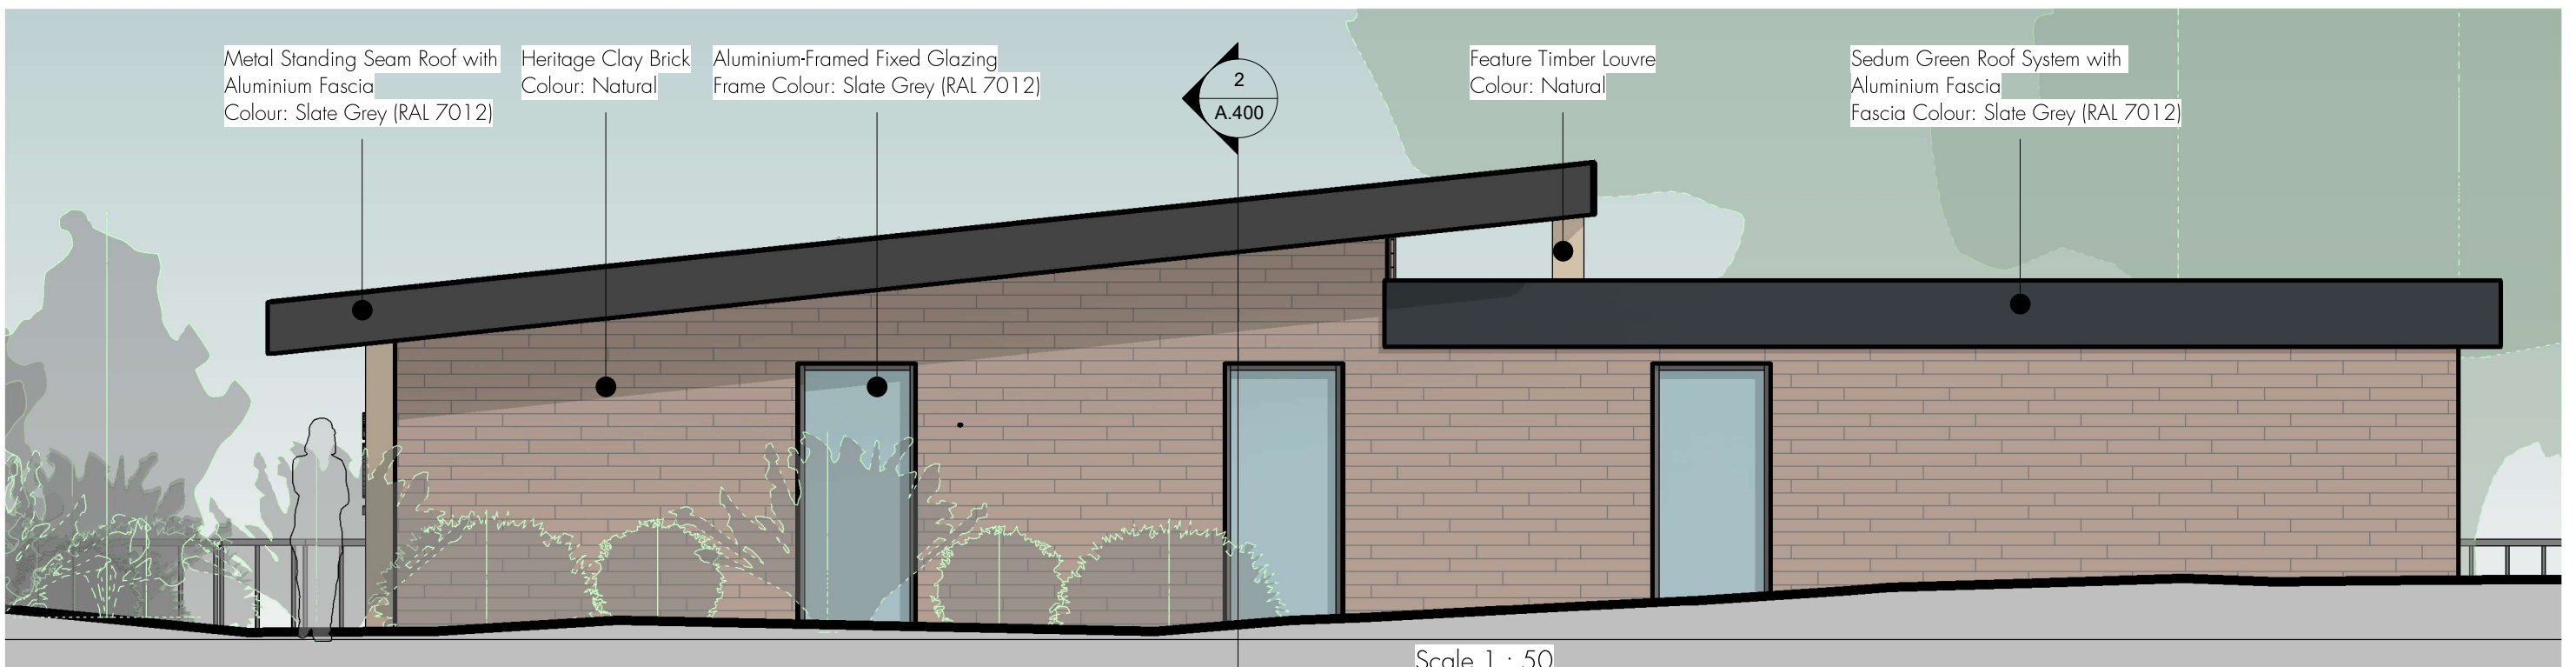

1 Proposed West Elevation
1 : 50

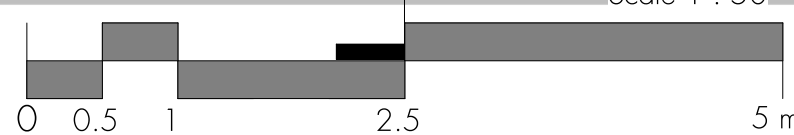

3 Proposed North Elevation
1 : 50



Revision Schedule

Revision Number	Revision Description	Revision Date	Issued by



JAR Architecture & Design Ltd, Design Loft, 9 Castle Street,
Conwy, LL32 8AY
www.jararchitecture.co.uk

PROJECT ADDRESS

Rossett Community Hub, Rossett, LL12 0EY

STATUS

PLANNING

PURPOSE OF ISSUE

ISSUE

PROJECT

Proposed Community Hub

SHEET

Proposed South and East
Elevation

CLIENT

HWB YR ORSEDD

Date 21.12.2021	Project number 2119	Scale (@ A3) 1 : 50
--------------------	------------------------	------------------------

Drawn by RS	DRAWING NUMBER A.301	REV
Checked by JR		