
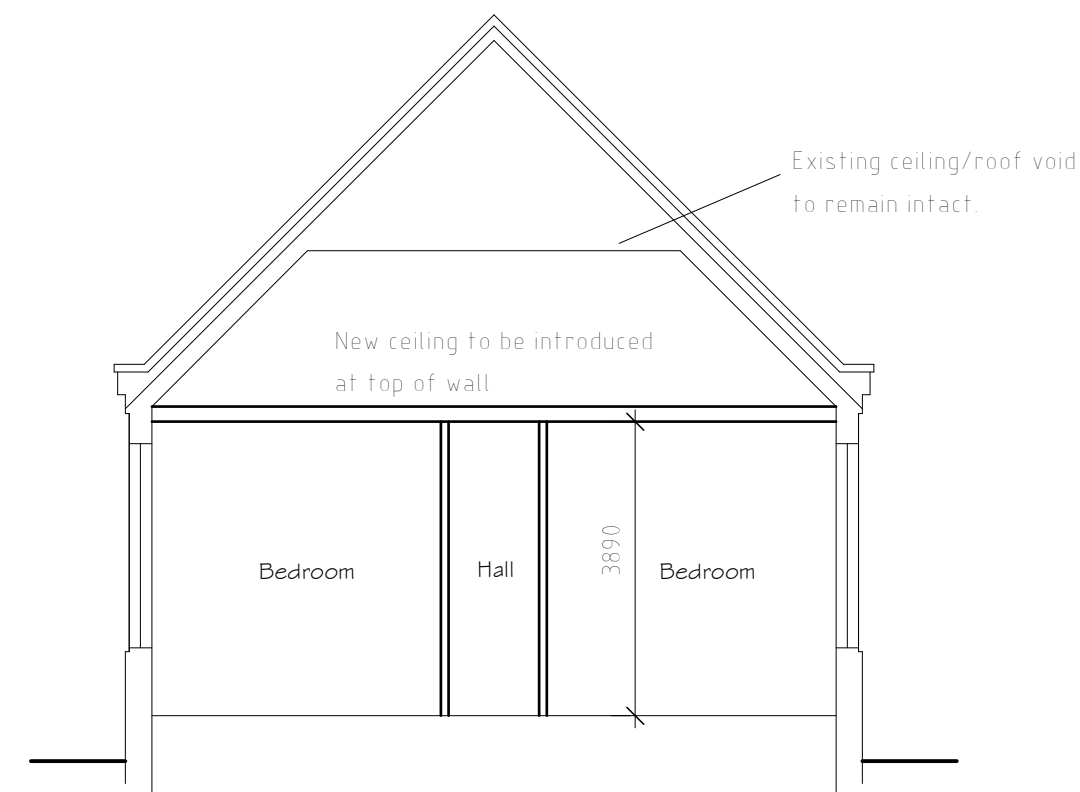
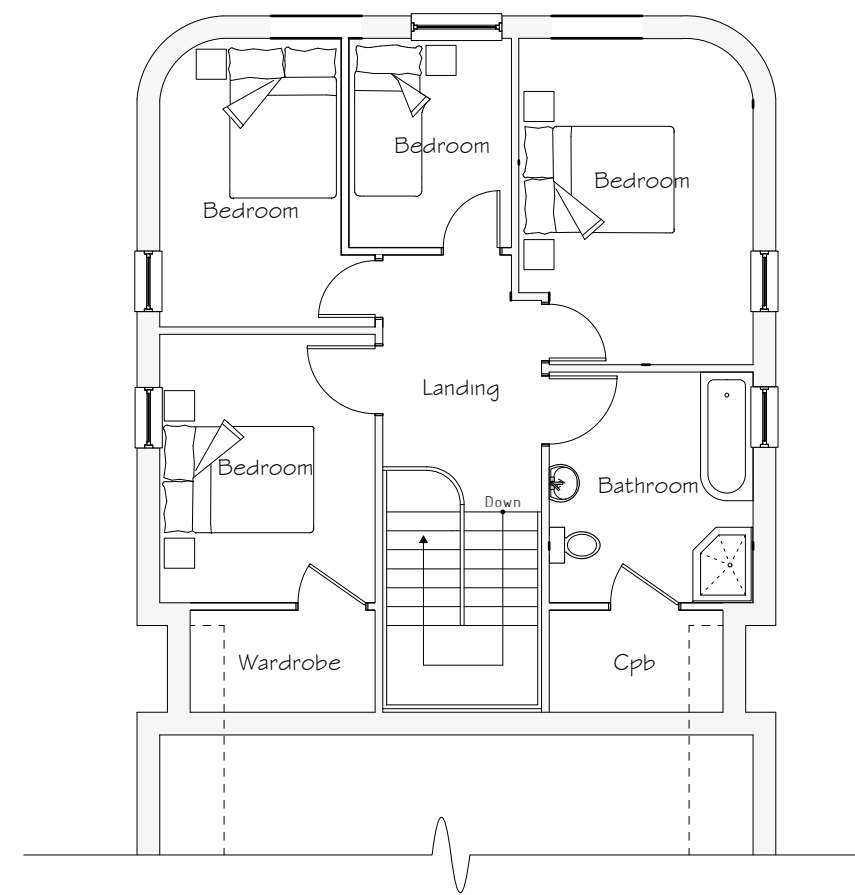


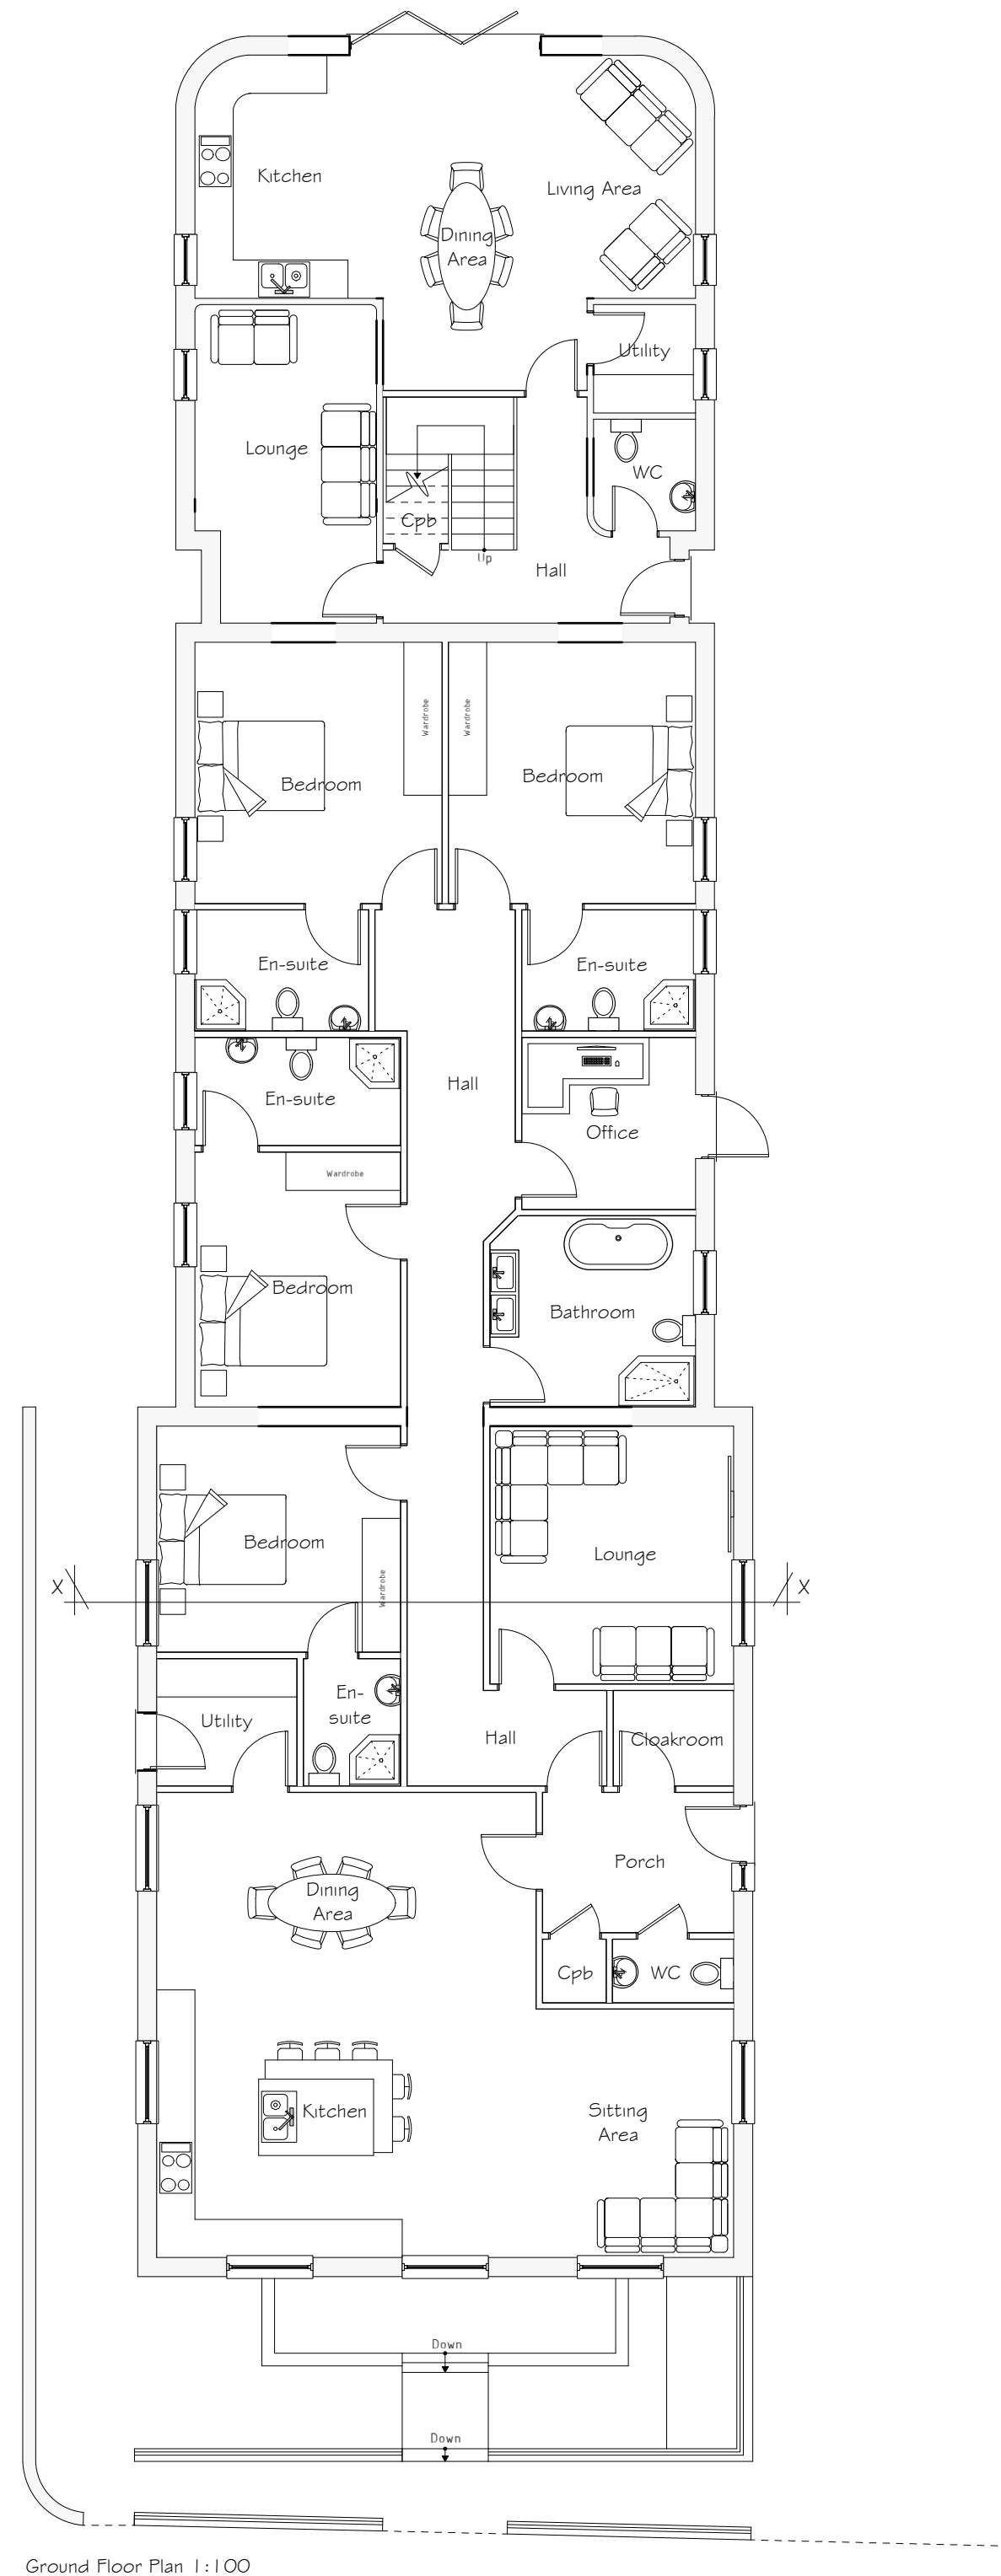

A	07/24	Section indicated	SIH
Rev	Date	Detail	Initial

Project:		Proposed Alterations to, Black Park Chapel Trust, Black Park, Halton, Chirk, LL14 5BB	
Title:		Scale: (A1)	
Proposed Floor Plans		1:100	

Drawn By:		Date:	
E.M.Jackson		April 2023	
Drawing No:		Sheet:	
D140/002		1 of 2	

Office 3K4,
Redwither Business Tower,
Wrexham. LL13 9XT
Tel: 01978 356500
www.blueprintarchitectural.com

© copyright all rights reserved