


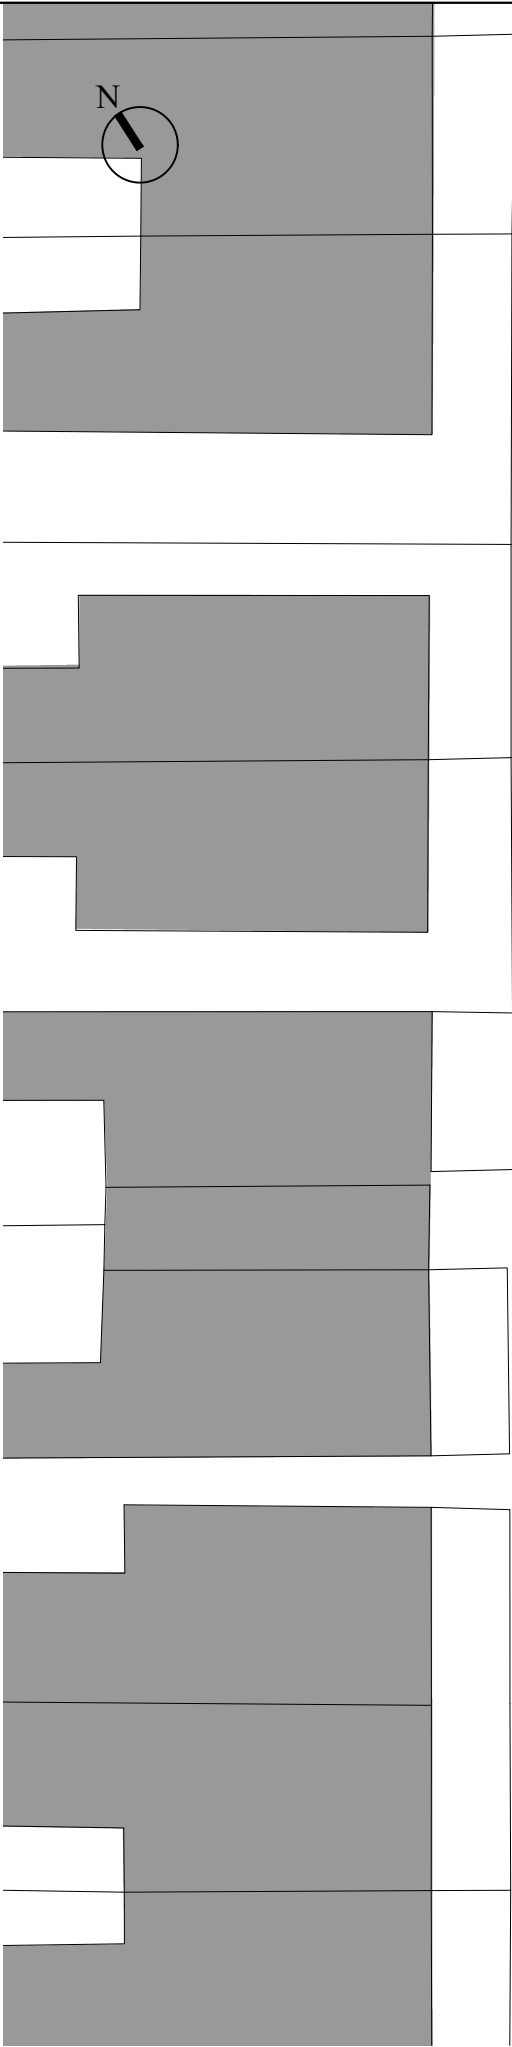


Existing Roof Plan - Scale - 1:200 @ A3

Maesgwyn Road

Vehicular Entrance

Main Entrance

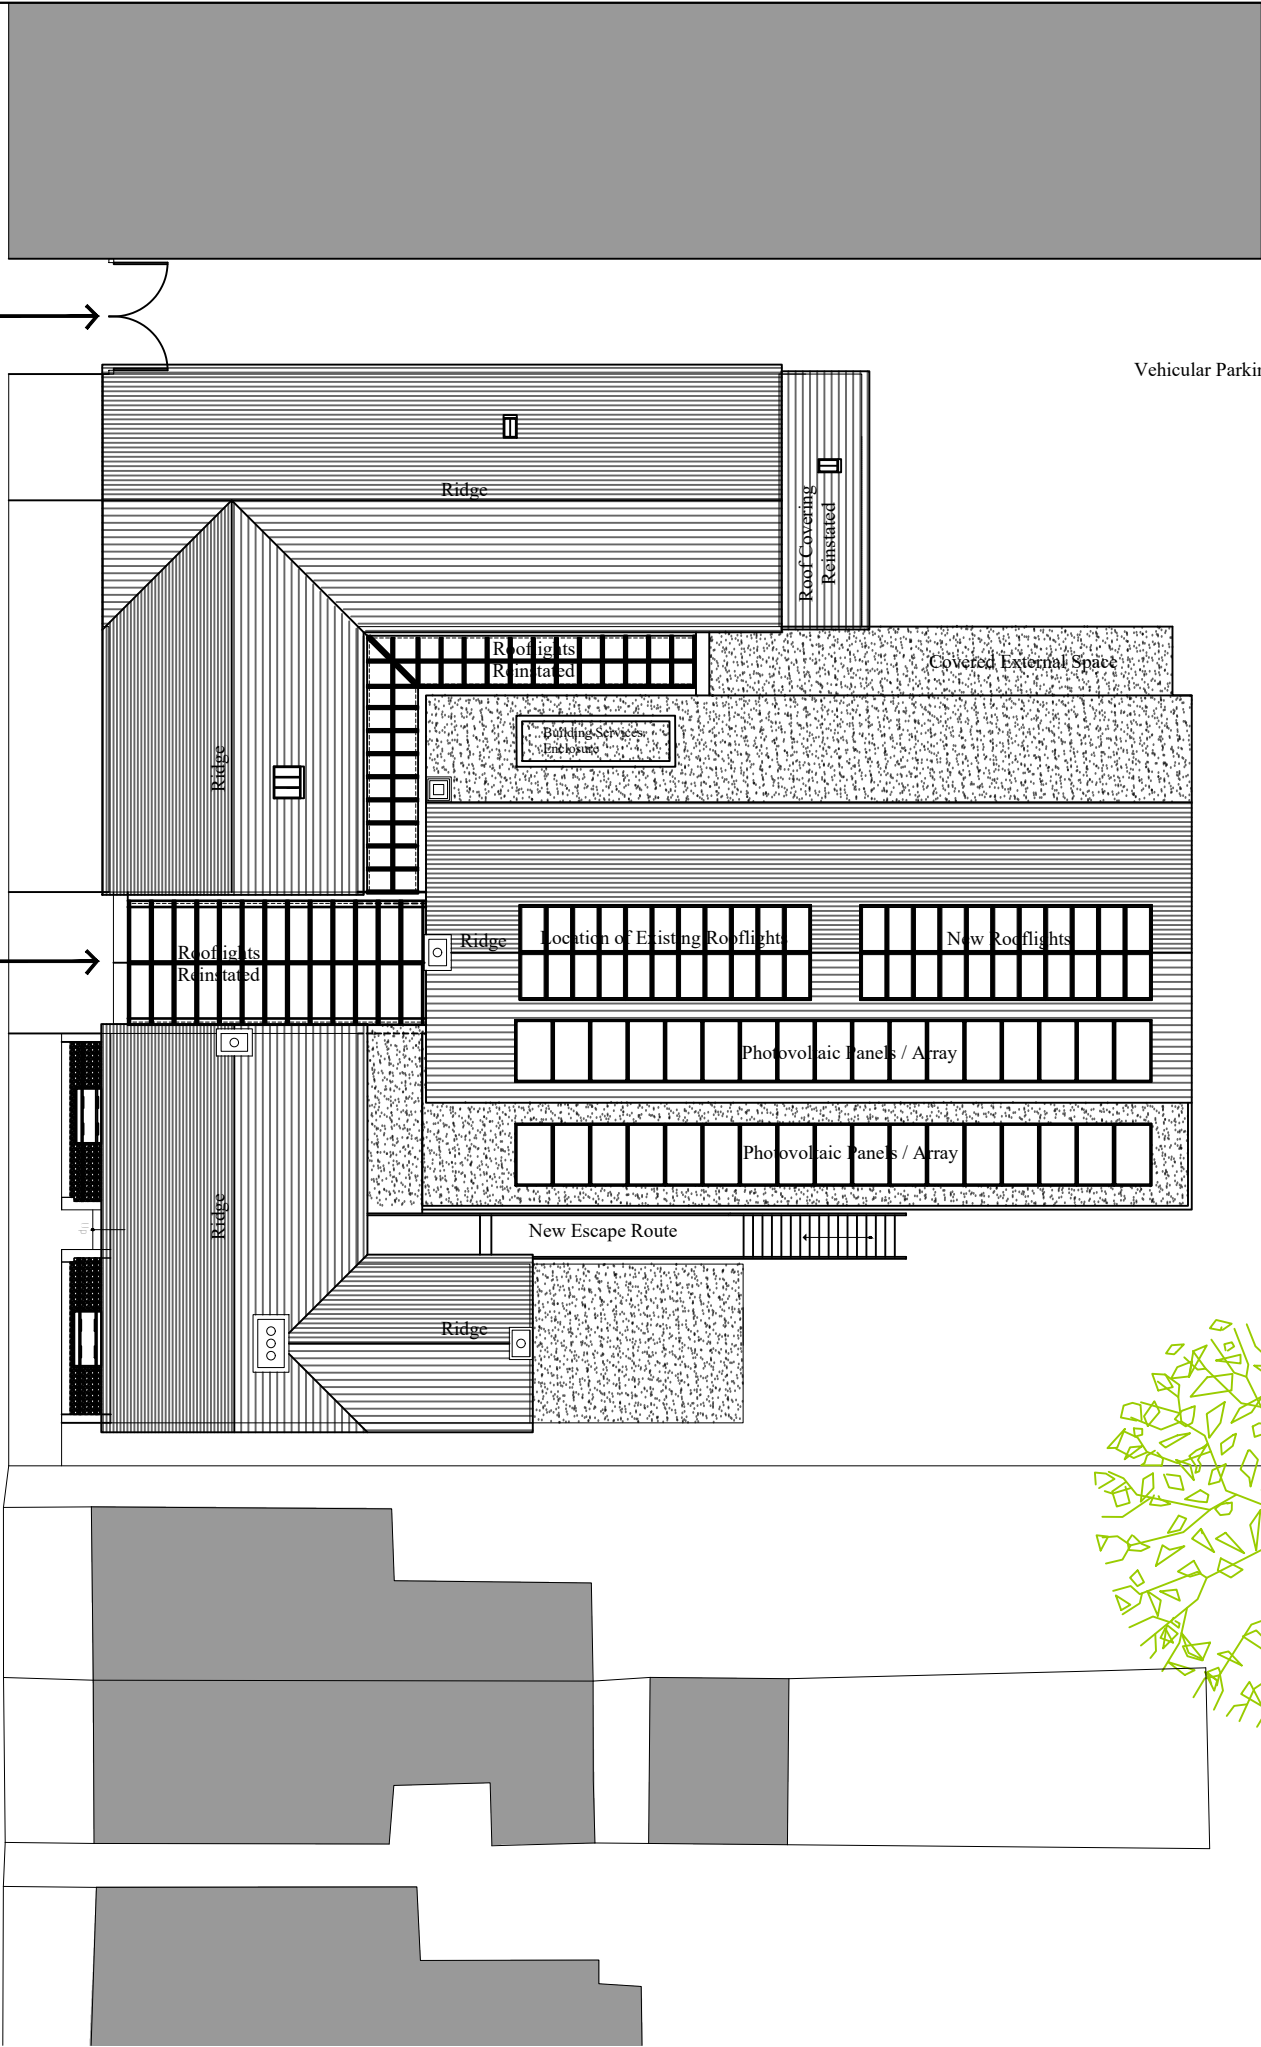

0m 5m 10m 20m



Ordnance Survey, (c) Crown Copyright 2023.
All rights reserved. Licence number 100022432

Site Location Plan - Scale 1:2500



XXX	XX.XX.XX	XXXX	XX
Issue.	Date.	Description.	Checked.

AS PROPOSED

Client.
The Trustees of the
Wrexham Miners Project.

Project.
The Miners Rescue Station,
3-5 Maesgwyn Road, Wrexham, LL11 2AP.

Drawing Title.
Proposed Roof Plan

Dwg. No.	TMRS - GRA-XX-XX-DR-A-Pr04						
Project.	Company.	Zone.	Level.	Type.	Role.	Number.	

Scale . +/- 1:200 @ A3	Drawn . JGR	Issue Ref. E 01
Date . 01.11.23	Checked. JGR	

GERAINT ROBERTS ASSOCIATES
ARCHITECT AND HISTORIC BUILDINGS CONSULTANT
2 Maes Derw, Llanfechain, Powys, SY22 6XN
T: 07722 146949 E: geraint@grauk.com