


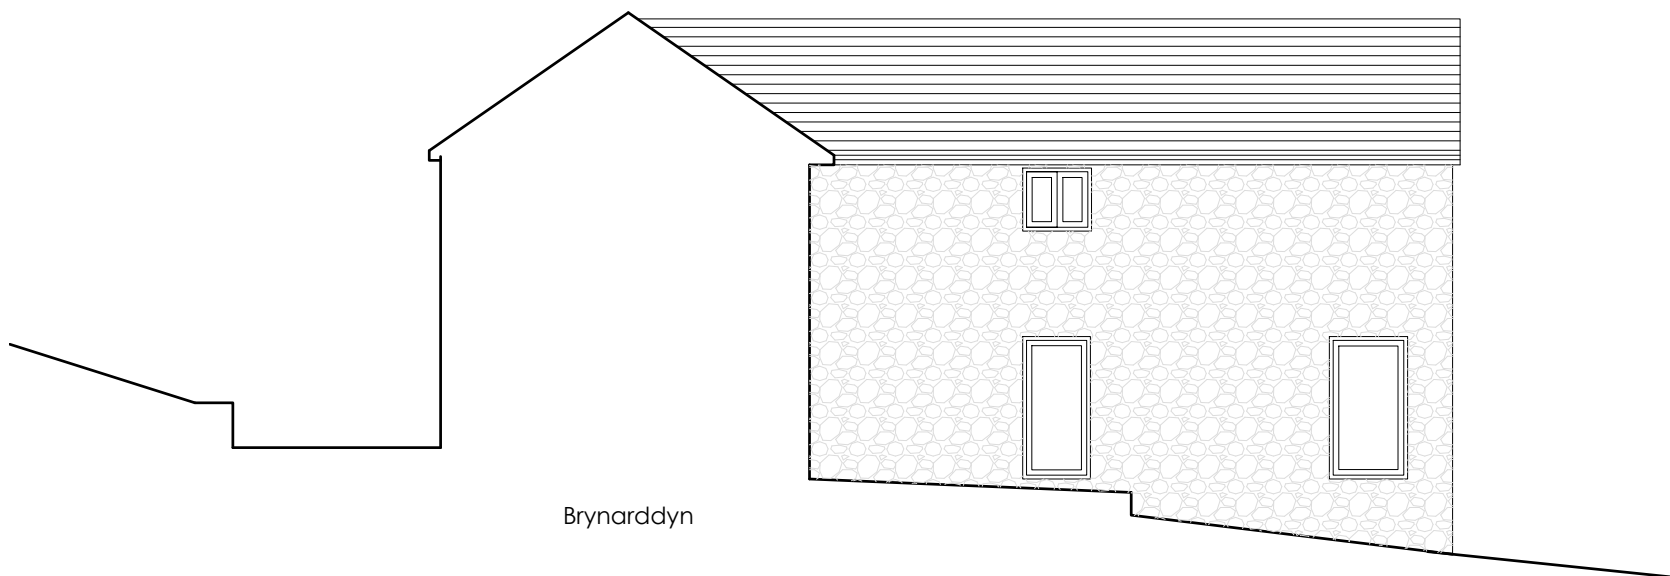

Brynarddyn

Proposed South Elevation 1:100 @ A4

Arddyn Barn
Nantyr
Llangollen
LL207DH

Date - 19.02.2023
Drawing No 26-12- *