



DETAILED SITE PLAN
HOMELEIGH - CAE-LOCH LANE
CEFN MAWR - LL14 3DN

PLANNING ONLY

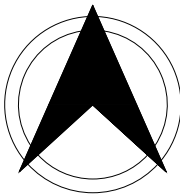


N O R T H

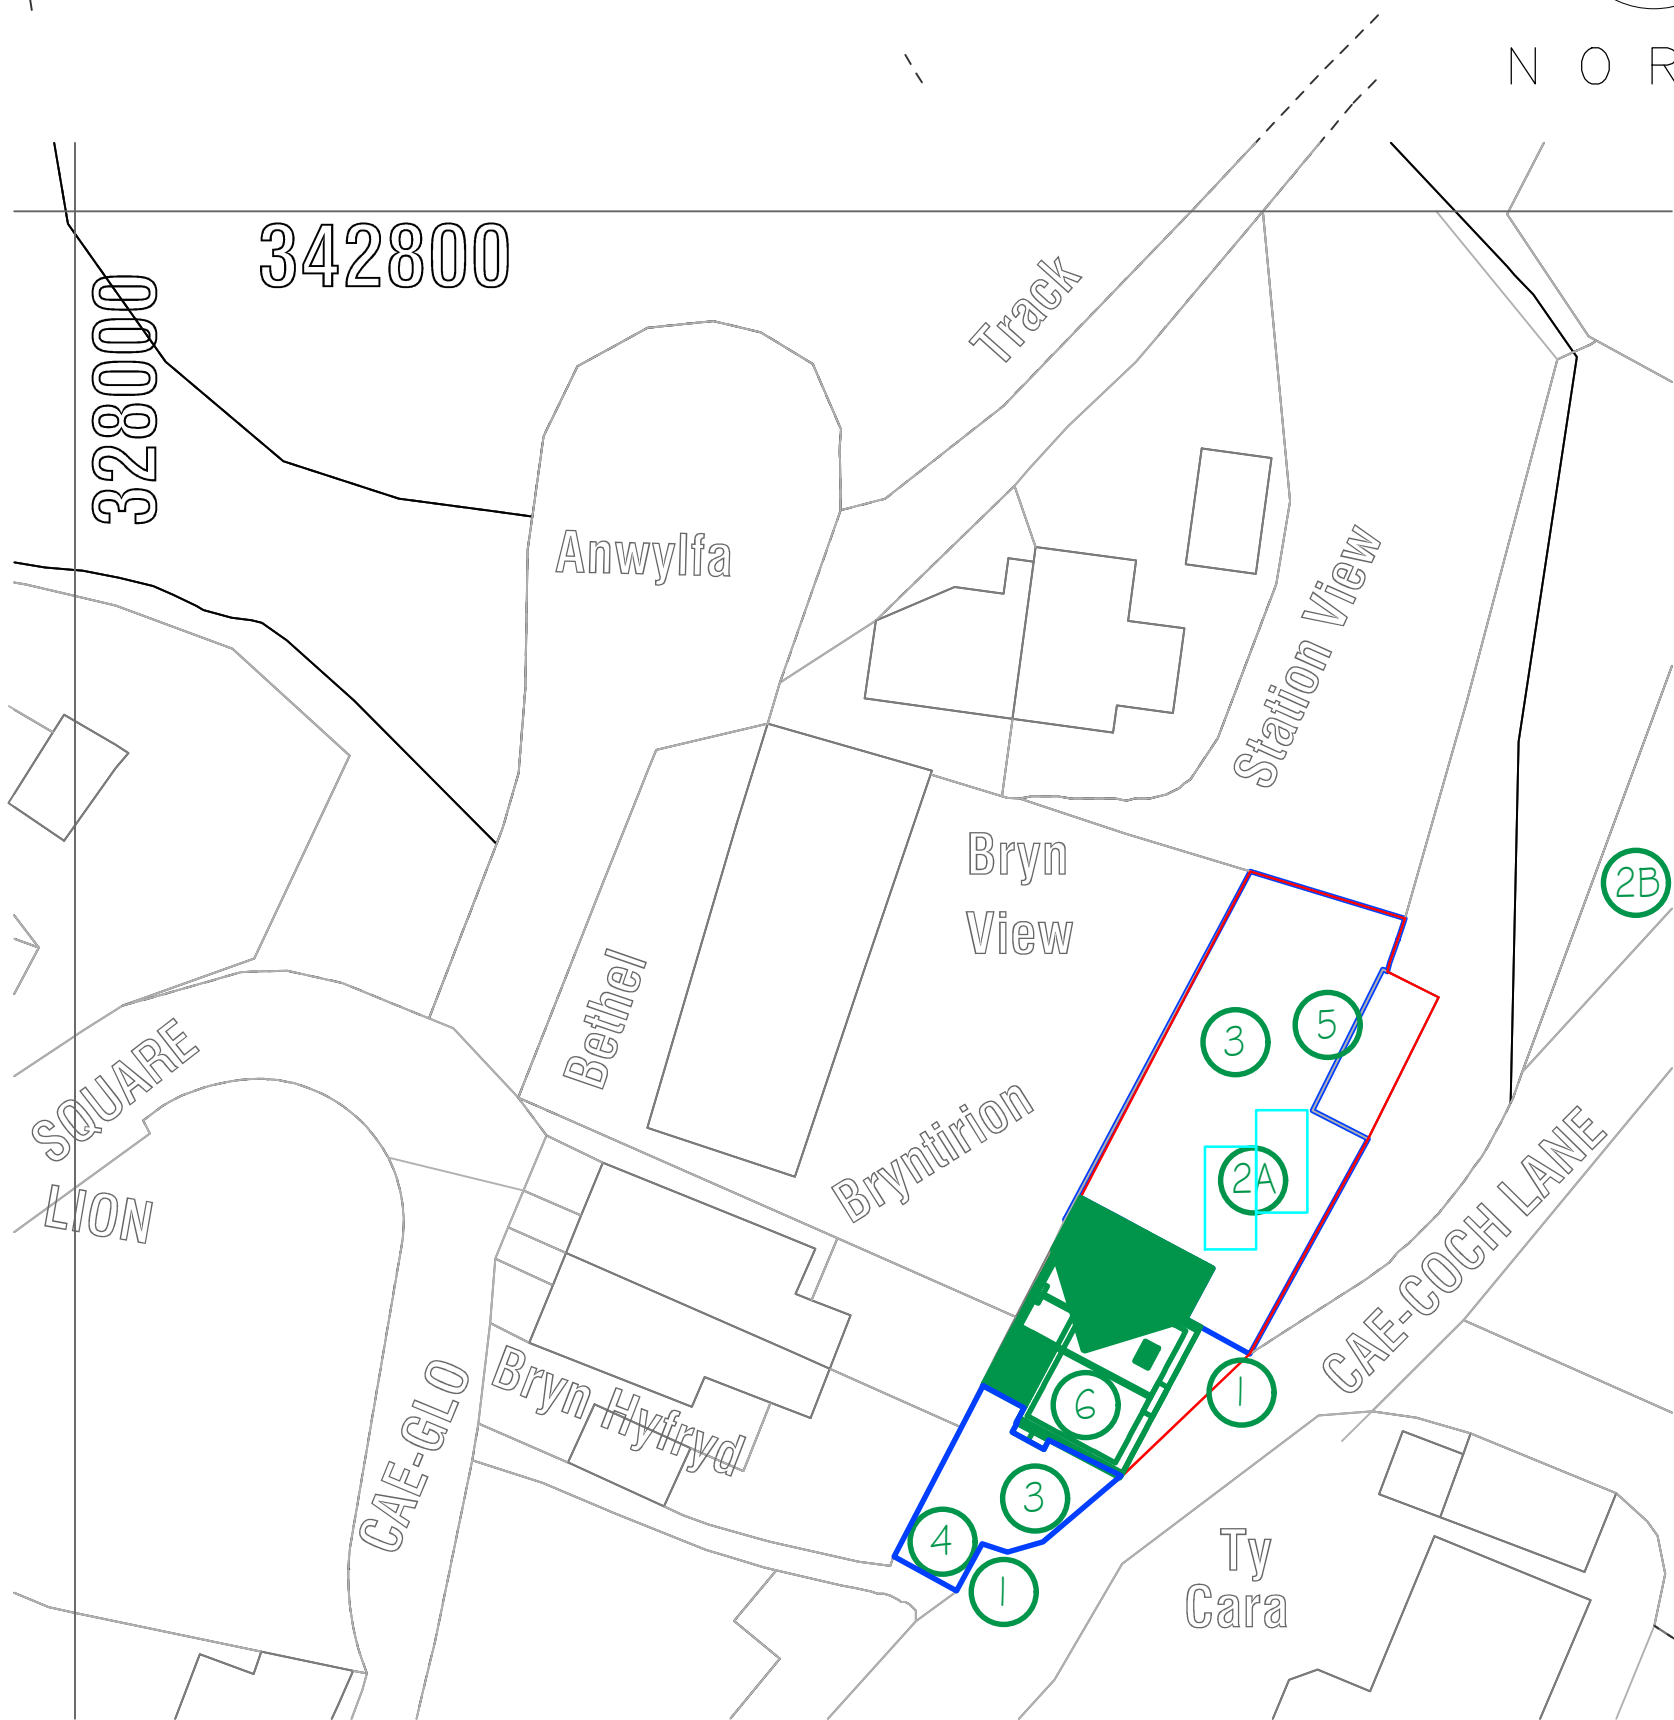

© Crown Copyright and database rights 2022 OS 100047474

- ① ACCESS POINT FROM HIGHWAY
- ②A PARKING AREA
- ③ GARDEN AREA
- ④ BIN STORAGE AREA
- ⑤ OUT BUILDING
- ⑥ PROPOSED DWELLING

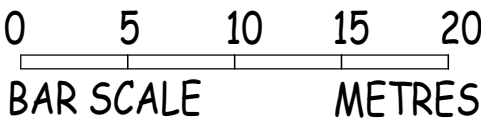

SCALE 1:500 @ A4
DRG No. APL 1858- - BP 02A



©

STRUCTURAL • ARCHITECTURAL
TEL: 01483 77 00 73
Email: info@abstract-plans.co.uk
Web: www.abstract-plans.co.uk