


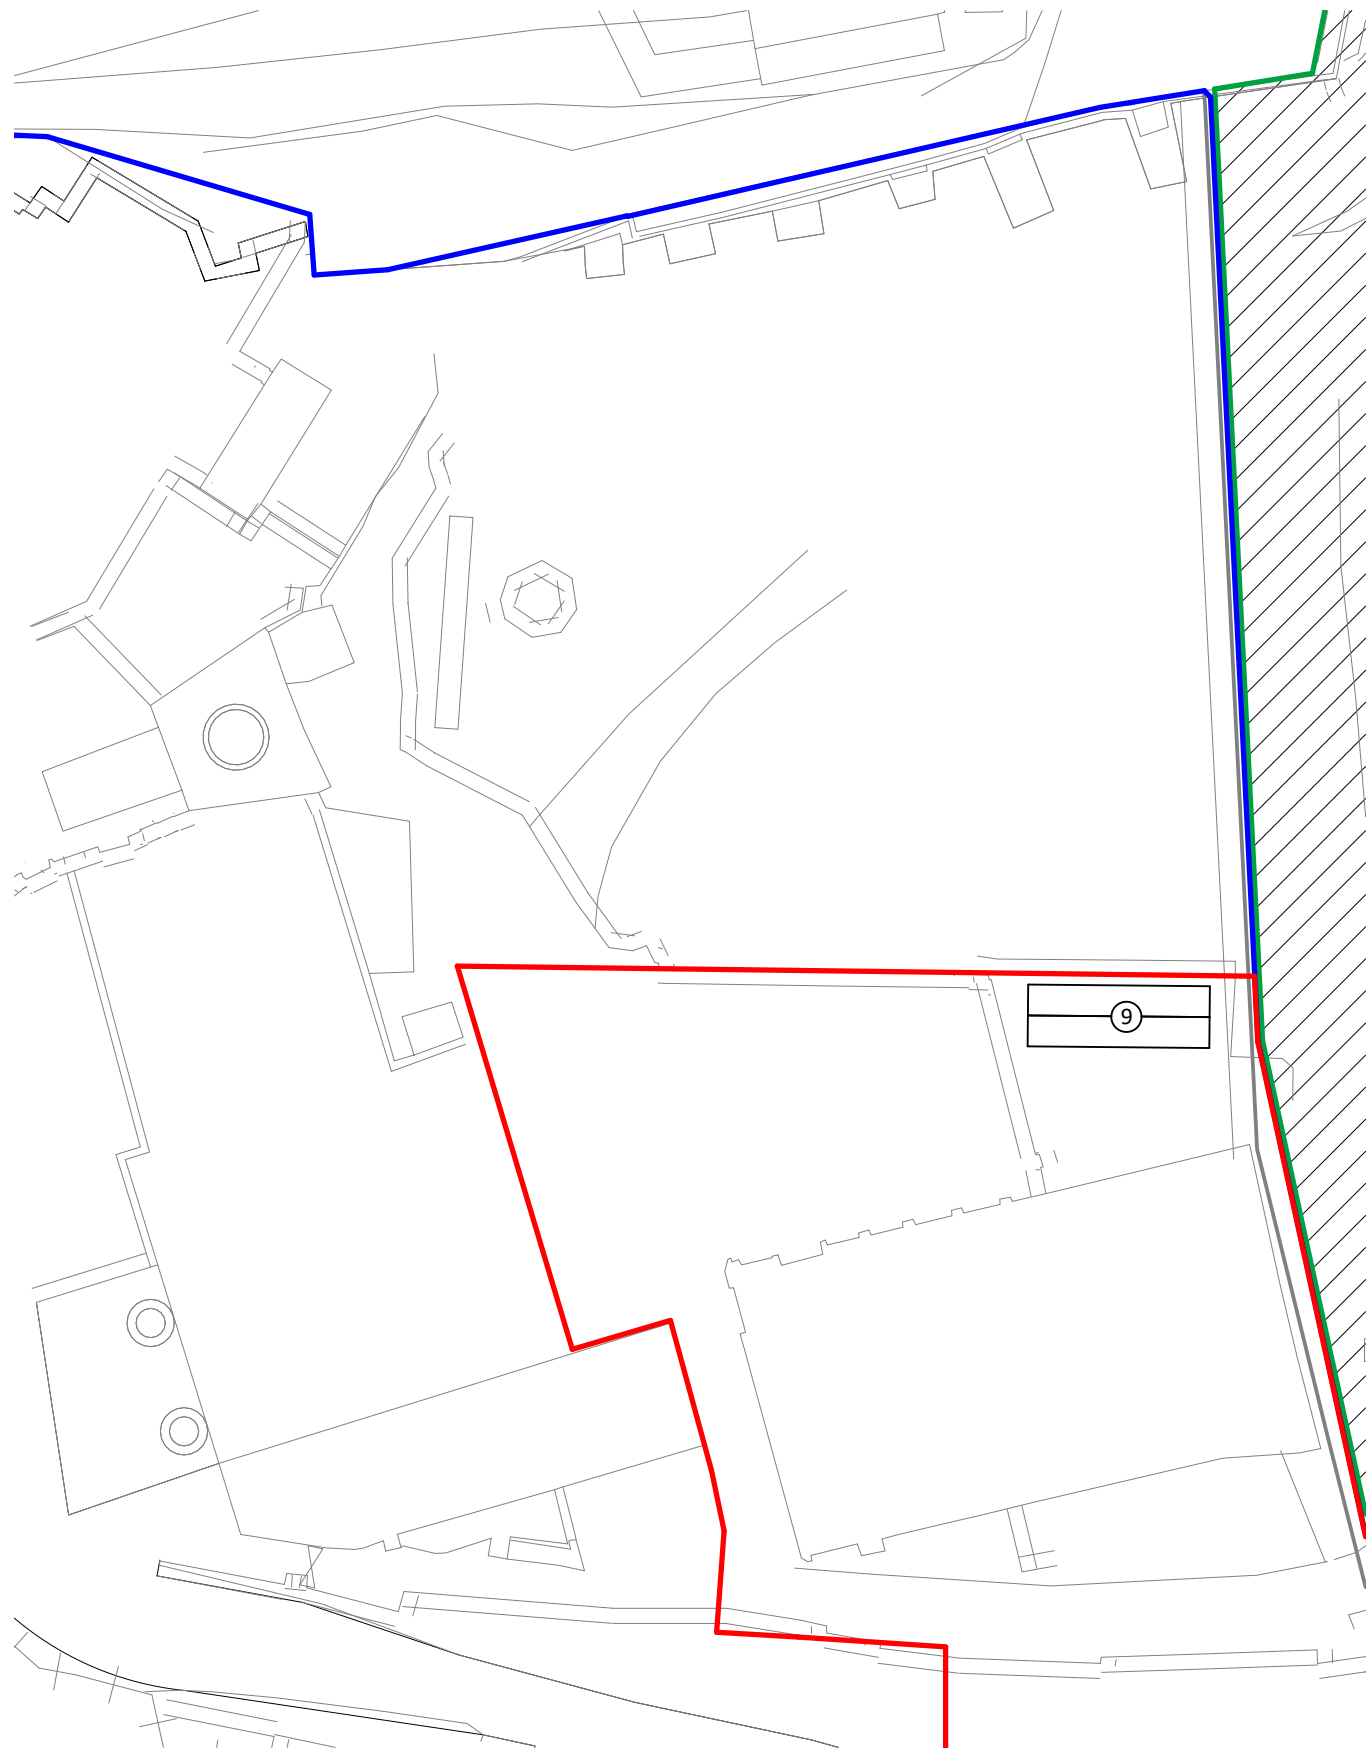

KEY

Existing containers - Temporarily on site 2023

⑨ 2 x Green portakabin temporary offices - consented 2017

Site containers as listed above to facilitate project works in terms of site storage, decant and office space to be removed from site on completion of works please refer to proposed site plan 702.

General Notes

1. Contractor to verify all dimensions and check level datums on site
2. All of the designs are the sole property of TACP Architects Ltd and may not be used without their written agreement
3. All prints, specifications and their copyright are the property of TACP Architects Ltd
4. All dimensions shall be checked on site before commencement of shop drawings, manufacture and all discrepancies must be reported to TACP Architects Ltd

Revisions

Rev	Date	Description	By	Check
P1	25/08/23	Issue for Planning	LJ	JB
P2	01/09/23	Incorporated comments	LJ	JB

Client

Brymbo Heritage Trust

Project Title

Stori Brymbo

Sheet Name

Existing temporary containers - Machine Shop

Purpose of Issue Status

Planning Application

Scale	Date	Drawn By	Checked By	Office
As indicated@A3	29/06/23	LJ	JB	Wrexham

Job Number	Project•Originator•Zone•Level•Type•Role•Number	Revision
17003	BMSTACP-EB-XX- DR-A-005	P2

TACP Architects Ltd
Pembroke House
Ellice Way, Wrexham Technology Park,
Wrexham, LL13 7YT
01978 291161

admin@tacparchitects.co.uk
www.tacparchitects.co.uk

Architecture • Interior Design • Healthcare Planning • Conservation • Masterplanning • Sustainable Design

