


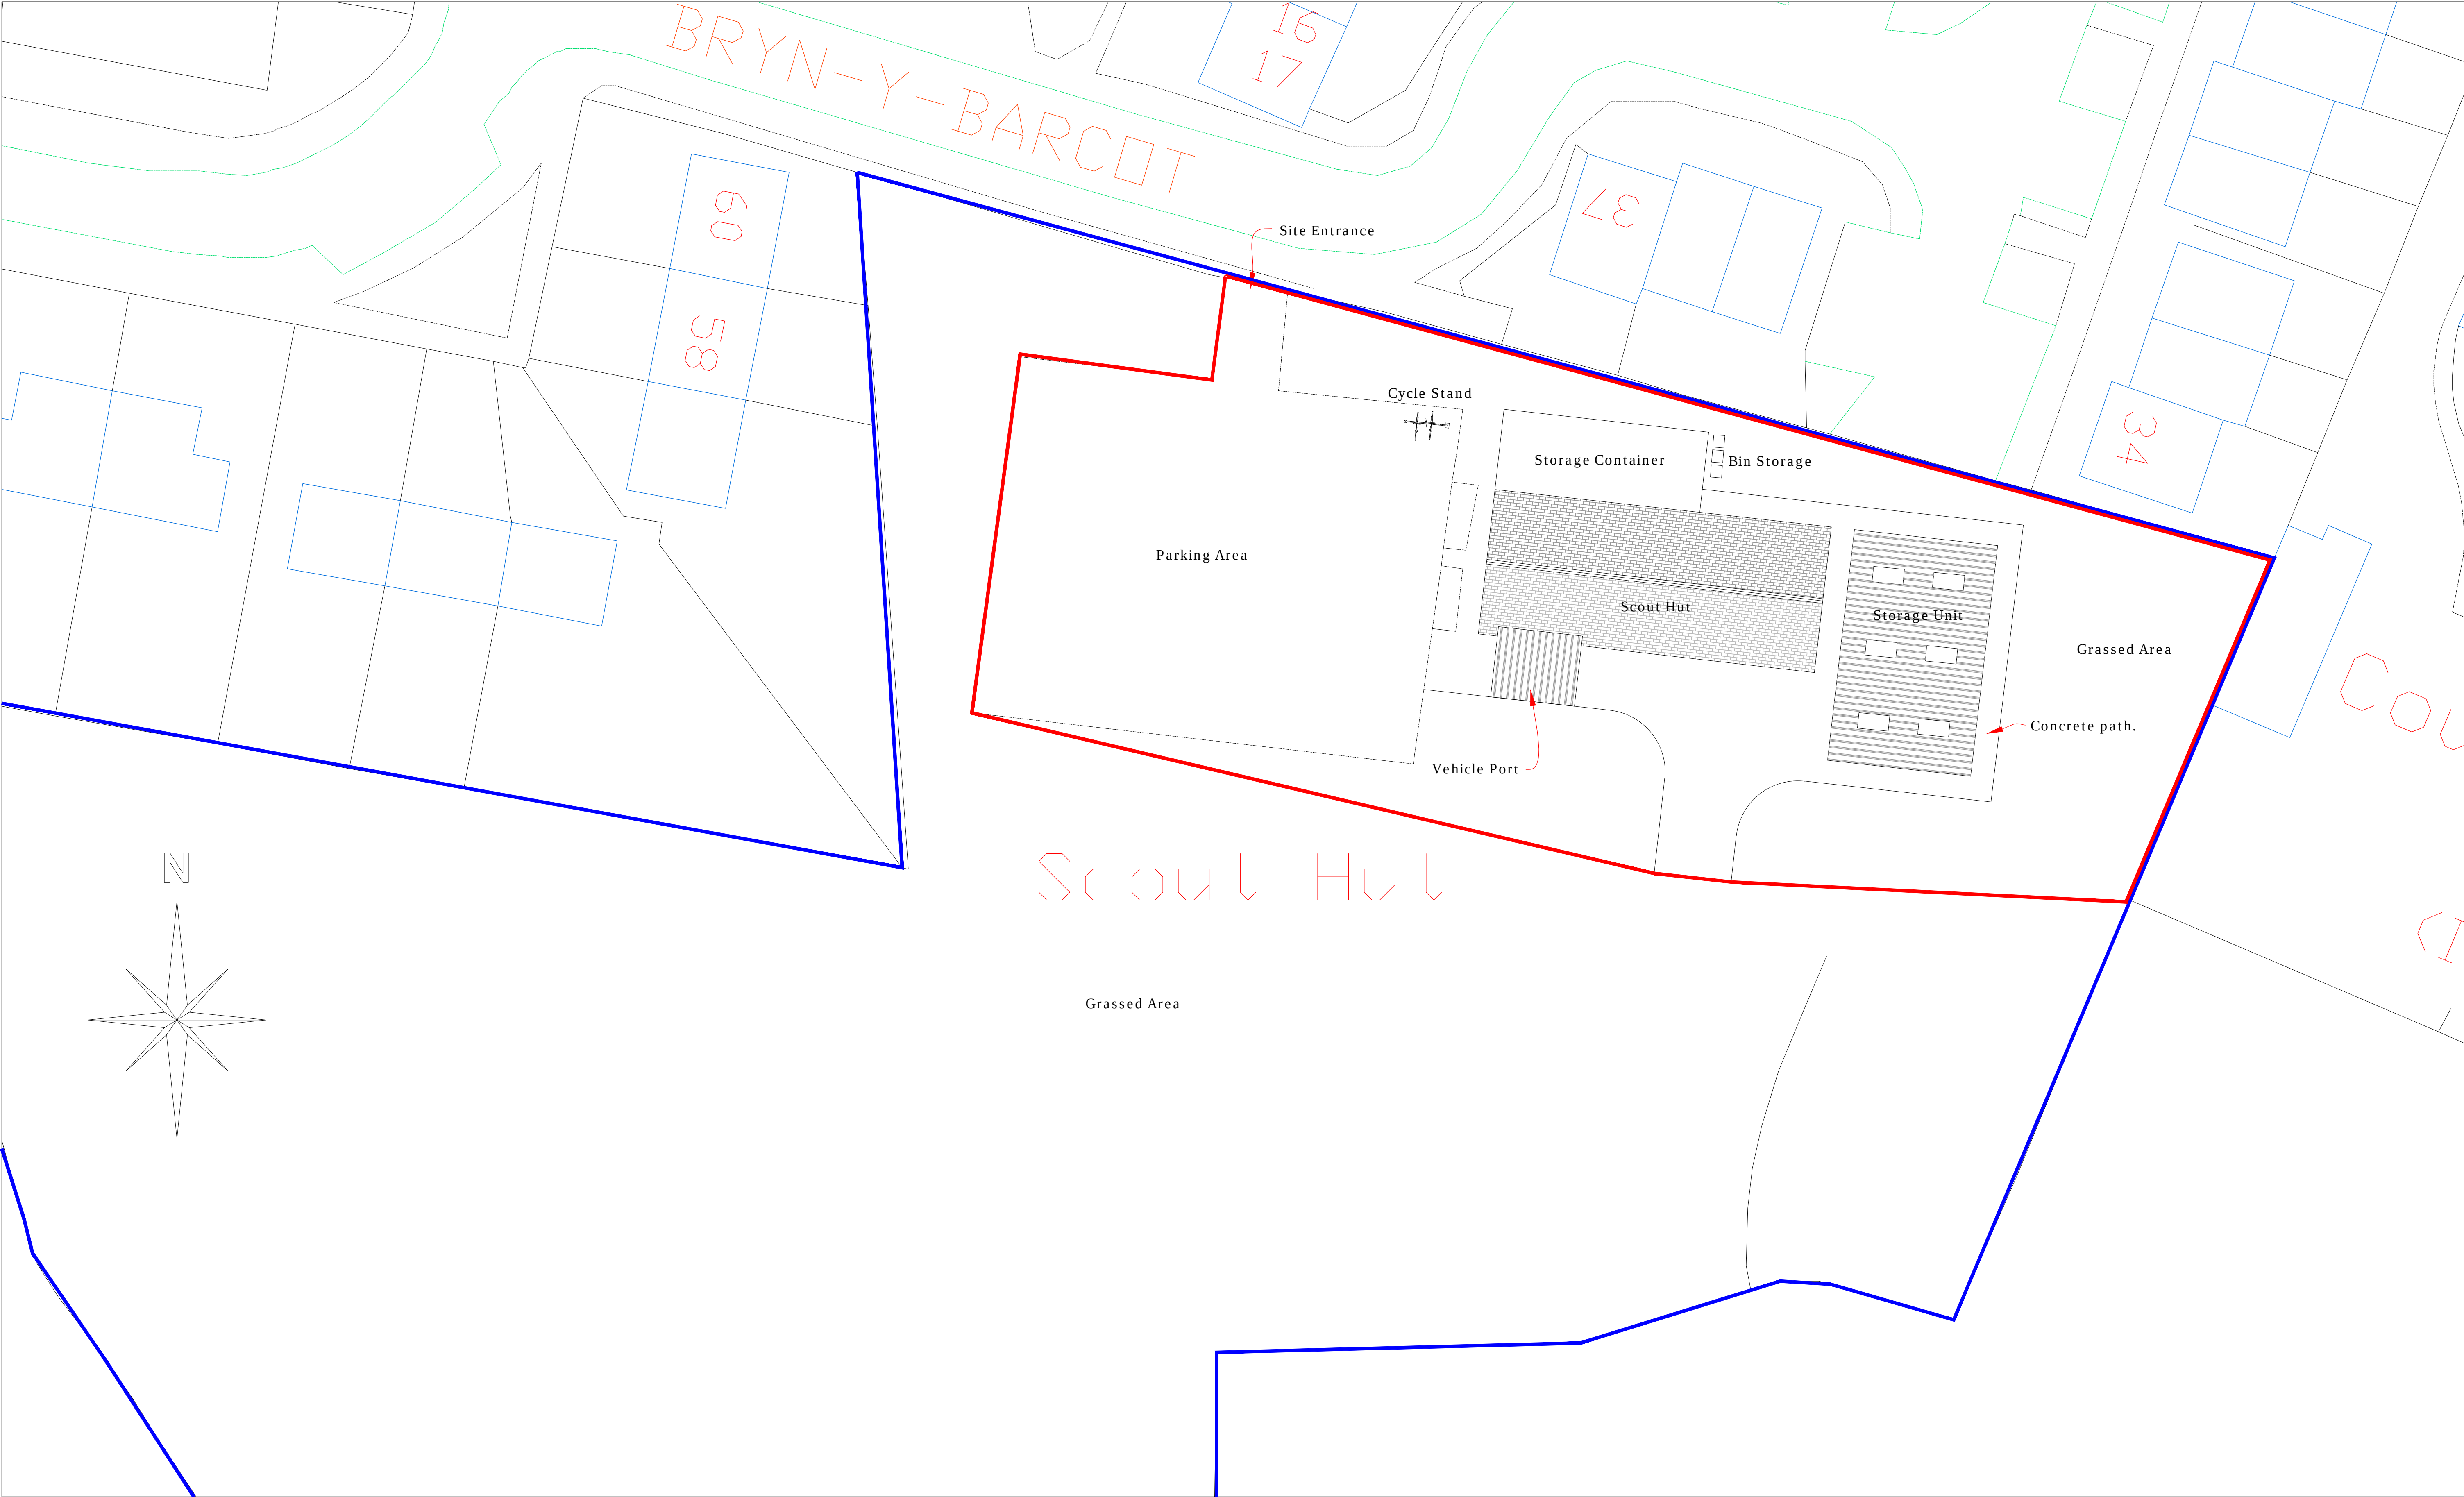

Proposed Site Plan
Scale 1:200

 CULLIS-ARCHITECTURAL-DESIGN 25 Sunningdale Close Wrexham North Wales LL13 9QU T 01978 264376 M 07791 480768 E ajones540@btinternet.com		Client	Mr. G. Kellett.		
		Drawing Title:	Proposed Site Plan.		
		Job Title:	Proposed Storage Unit at the Scout Hut, Penycae.		
		Date:	Scale:	Rev:	Doc No:
		Feb 2024.	1:200 at A1		PD281/06