


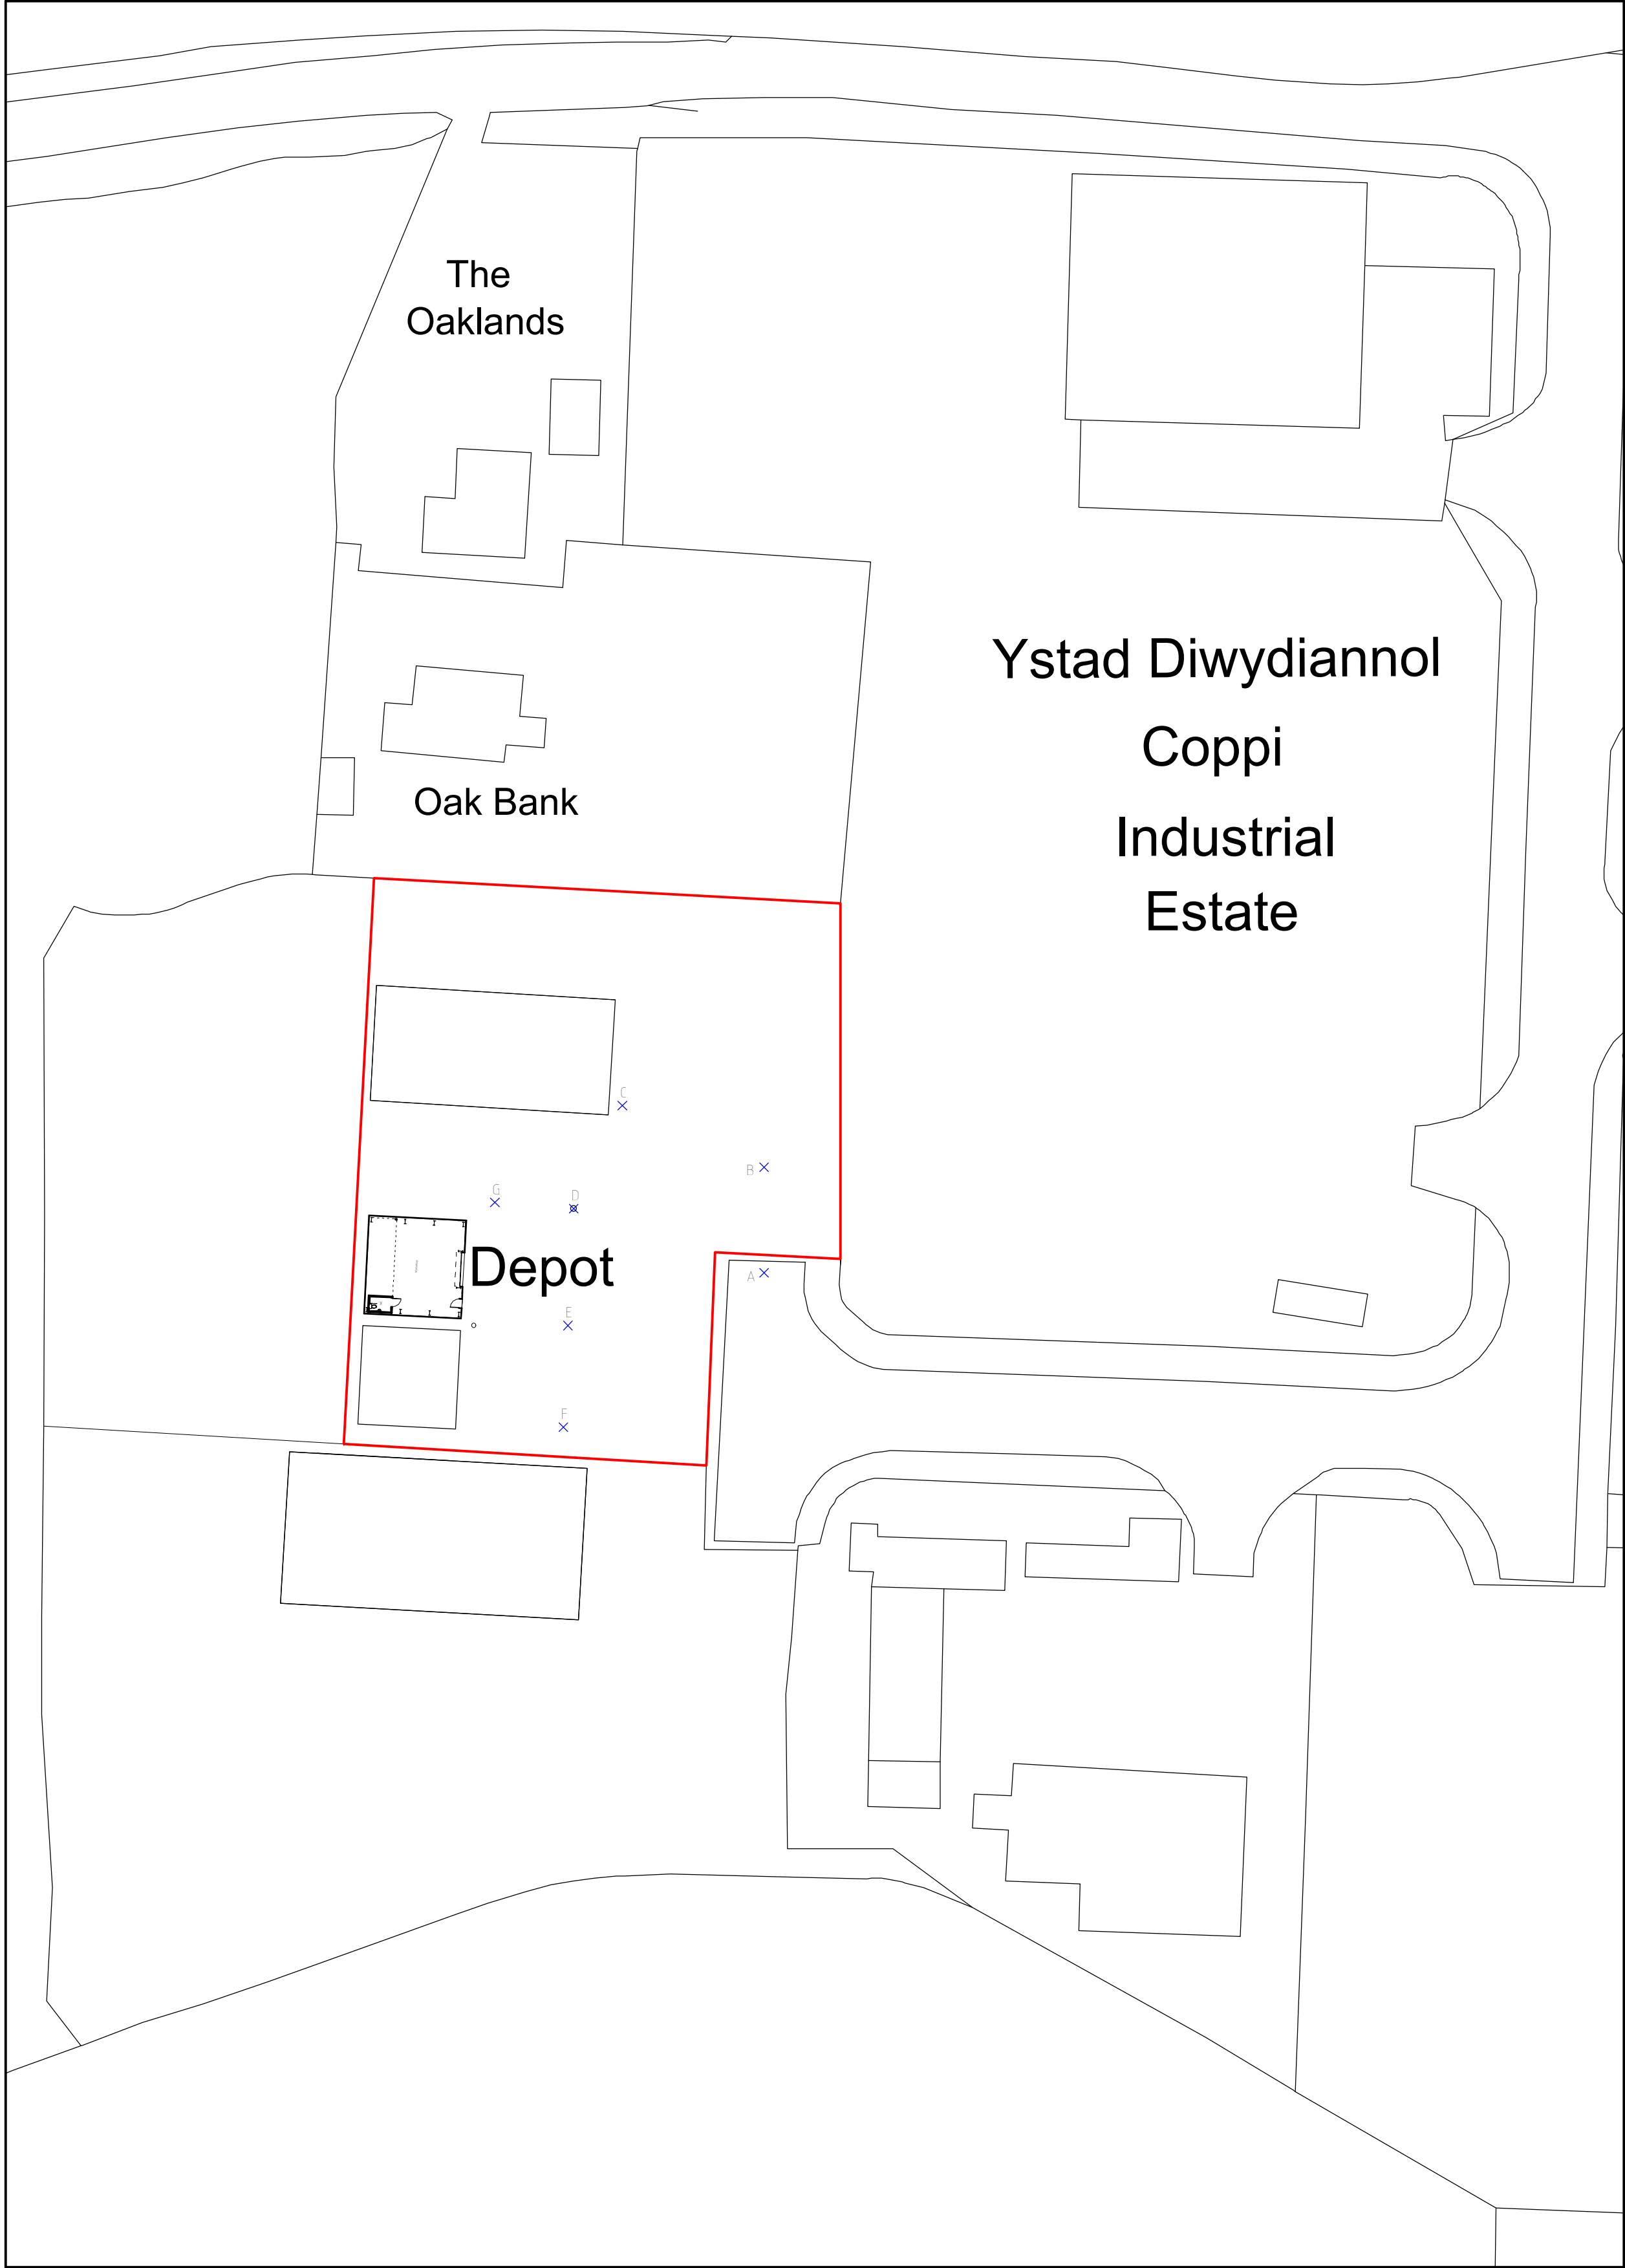


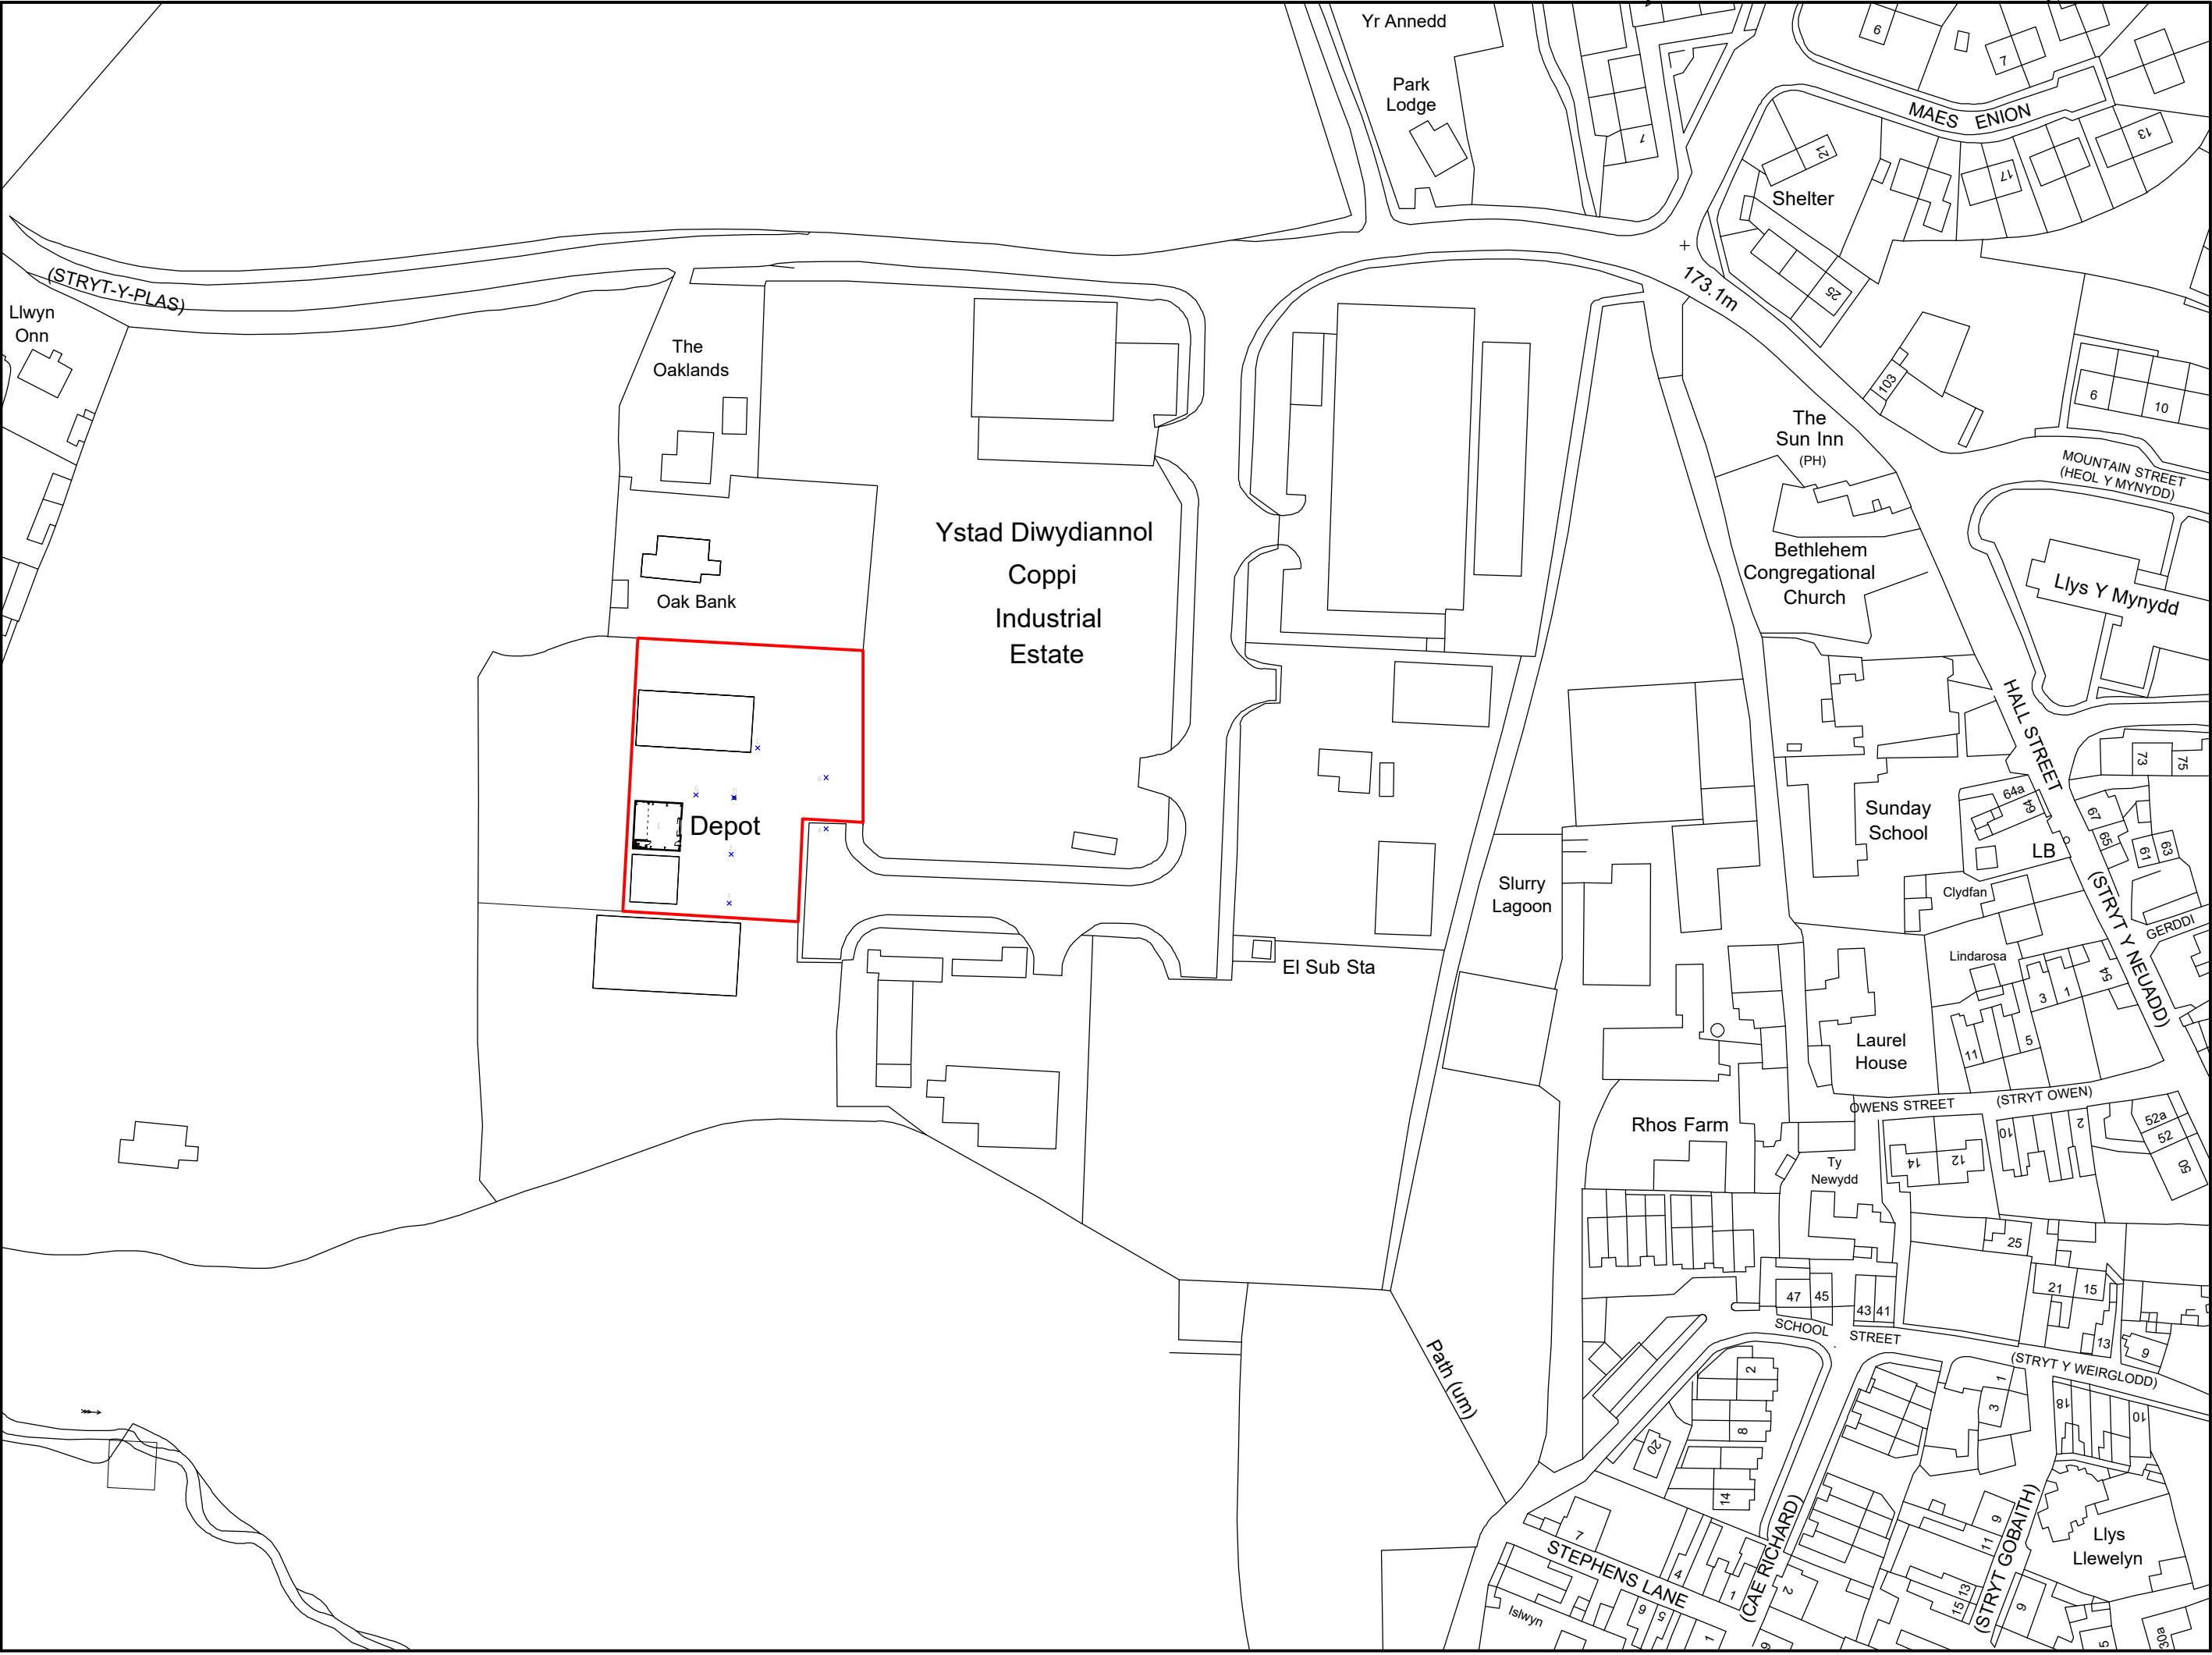

Site Plan 1:500

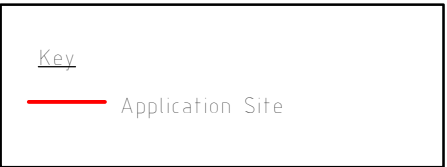

Location Plan 1:1250

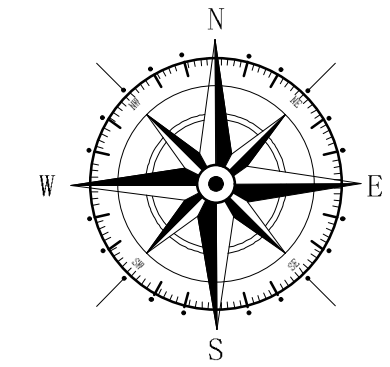

POINT	LEVEL
A	10.000
B	10.269
C	10.705
D	10.511
E	10.365
F	10.330
G	10.495

Rev	Date	Detail	Initial

Project: Proposed storage unit at Unit 6 Copi Industrial Estate, Rhosllanerchrugog, Wrexham. LL14 1TG.	
Title: Planning: Site # Location Plan	Scale: (A1) 1:500 # 1:1250
Drawn By: D.J.Edwrads	Date: Dec 2023
Drawing No: J188/005	Sheet: 1 of 1

Office 3K4,
Redwither Business Tower,
Wrexham. LL13 9XT
Tel: 01978 356500
www.blueprintarchitectural.com
© copyright all rights reserved

Redwither Business Tower,
Wrexham. LL13 9XT
Tel: 01978 356500
www.blueprintarchitectural.com
© copyright all rights reserved