


Landscaping is indicative only.

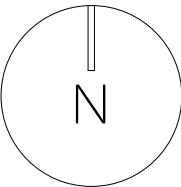

Site Plan Key


--- Application Site

Land adj. to Pendil,
Llangollen Road,
Acrefair, Wrexham,
LL14 3RP


Rev	Notes	Date
-----	-------	------

Existing | Site Plan
November 2021
A3
R01.1.001
1 - 1

DO NOT SCALE FROM THIS DRAWING. ALL DIMENSIONS TO BE
CONFIRMED ON SITE PRIOR TO FABRICATION BY THE
CONTRACTOR. DRAWINGS TO BE READ IN CONJUNCTION WITH
ANY REFERENCED DOCUMENTATION. PLANS NOT TO BE
REPRODUCED WITHOUT THE PRIOR CONFIRMATION FROM THE
DESIGN TEAM.

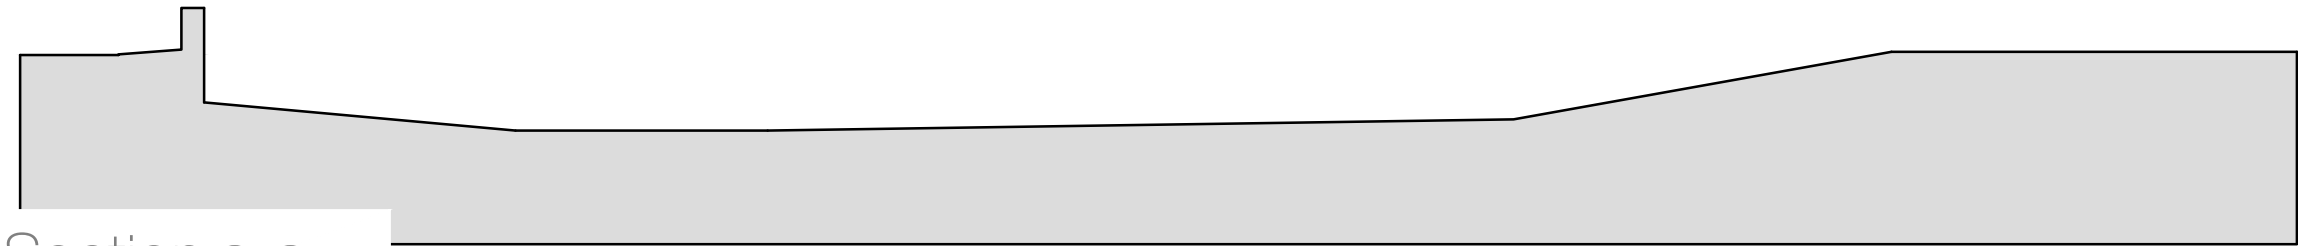

Section a-a
Scale: 1:200

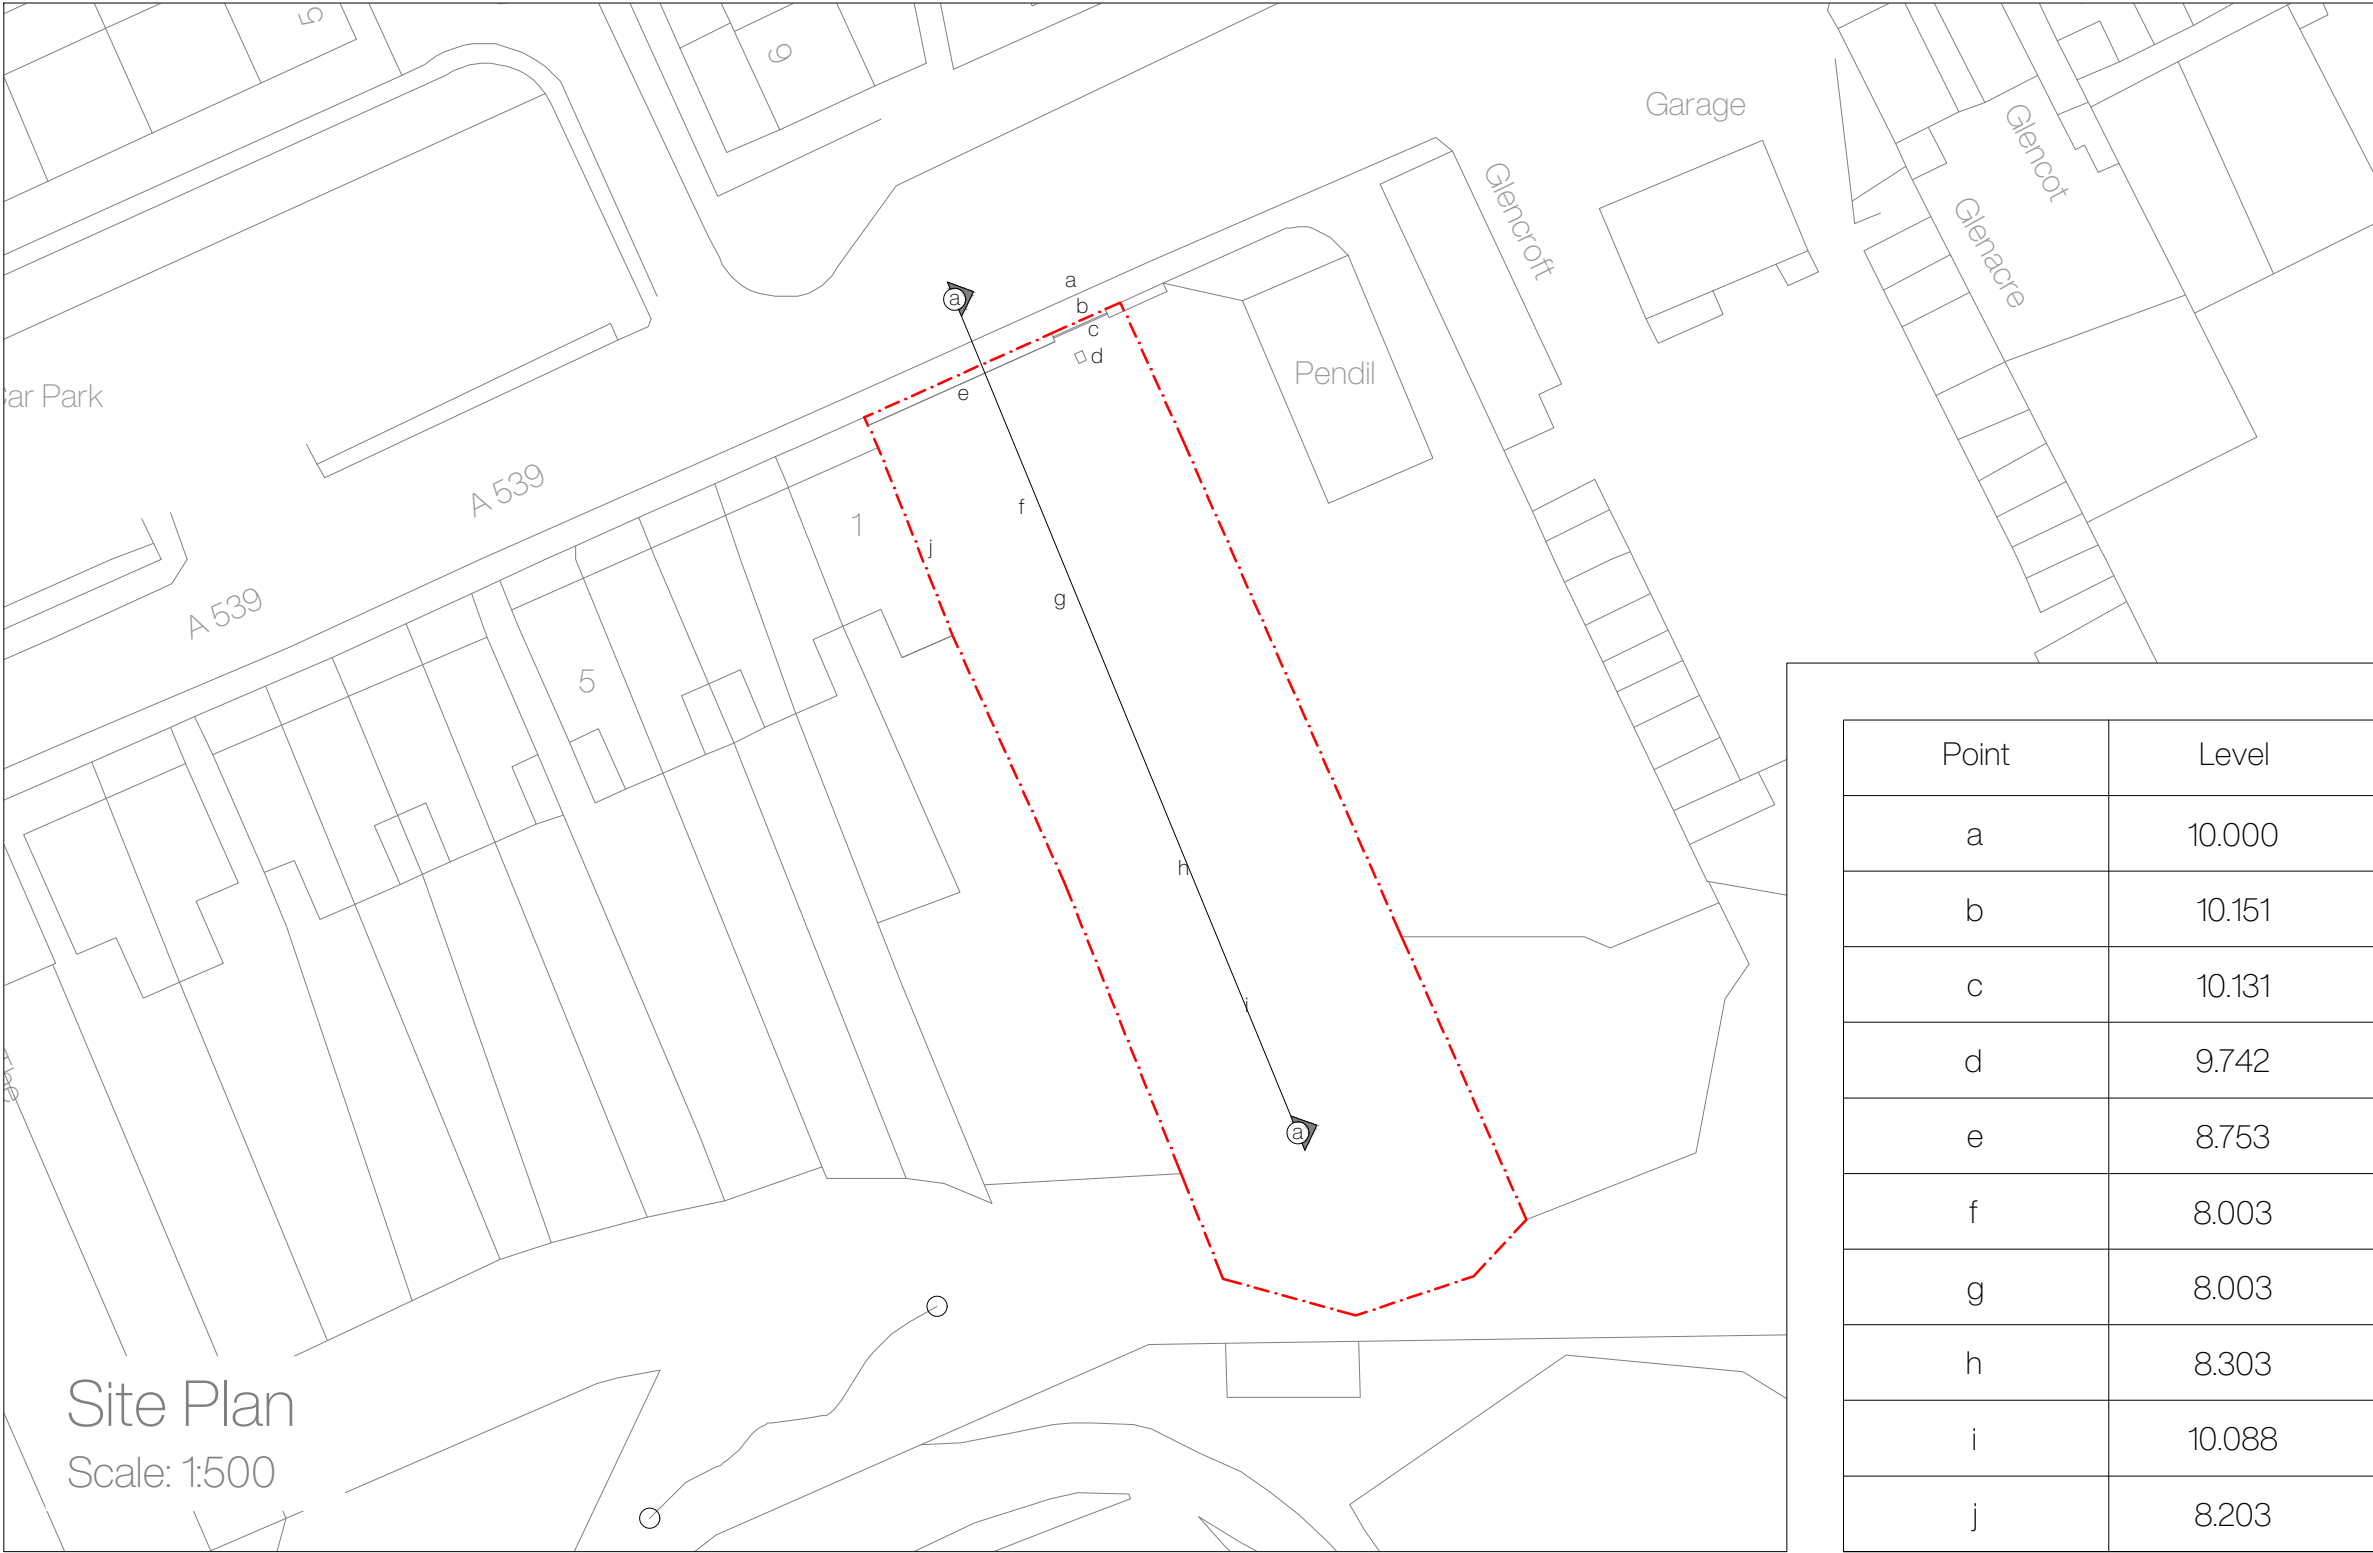

Site Plan
Scale: 1:500