




Scale - 1:100

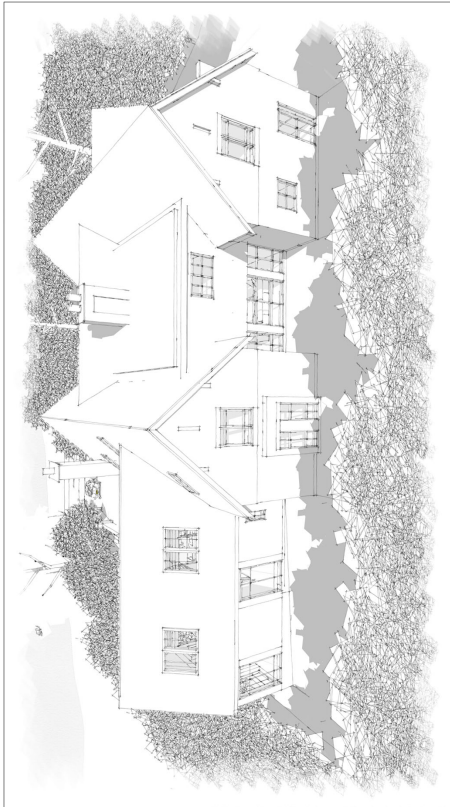

Proposed 3D Sketch



Proposed 3D Sketch

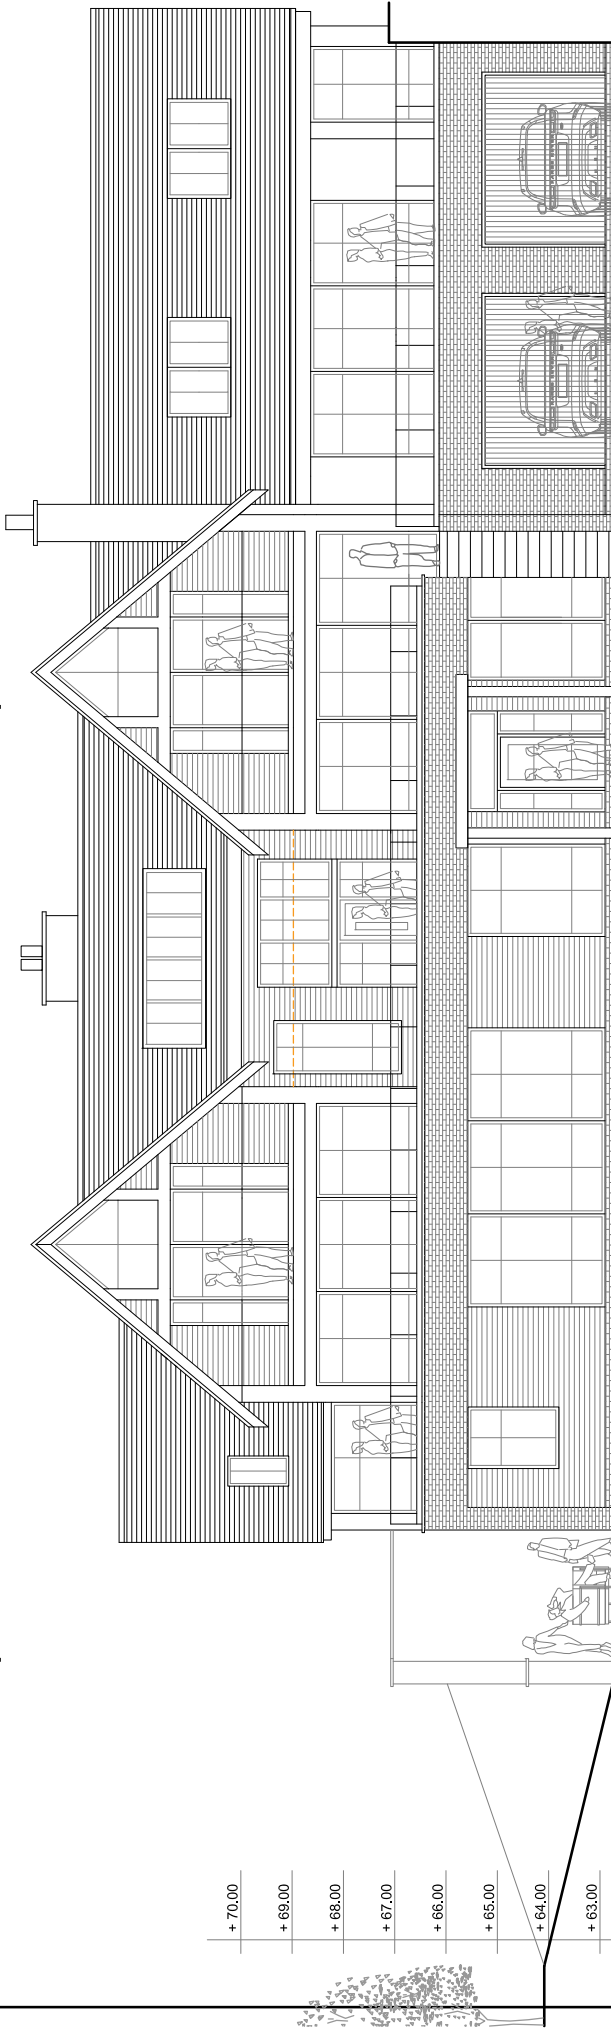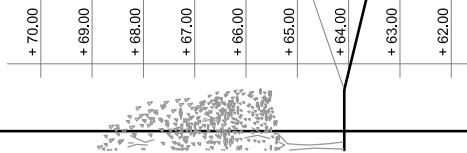

Proposed Front Elevation

ISSUE TYPE

PROPOSED
REPLACEMENT
DWELLING

DRAWING PROPOSED ELEVATIONS

PROJECT OVERDALE, MARFORD HILL, WREXHAM. LL12 8SY

CLIENT MR. & MRS. BRODERICK

DRAWING NUMBER
BR-2024-OVERDALE-PL01

REV SCALE

1: 100 @A3

DATE

18/03/2024

SUN ORIENTATION

B R A R C H I T E C T U R E

The Stables, Colwyn Road, Craigside, Llandudno. LL30 3AL

T: 07789 175903

E: info@brarchitecture.com

W: www.brarchitecture.com

