


Side Elevation 1 1:100

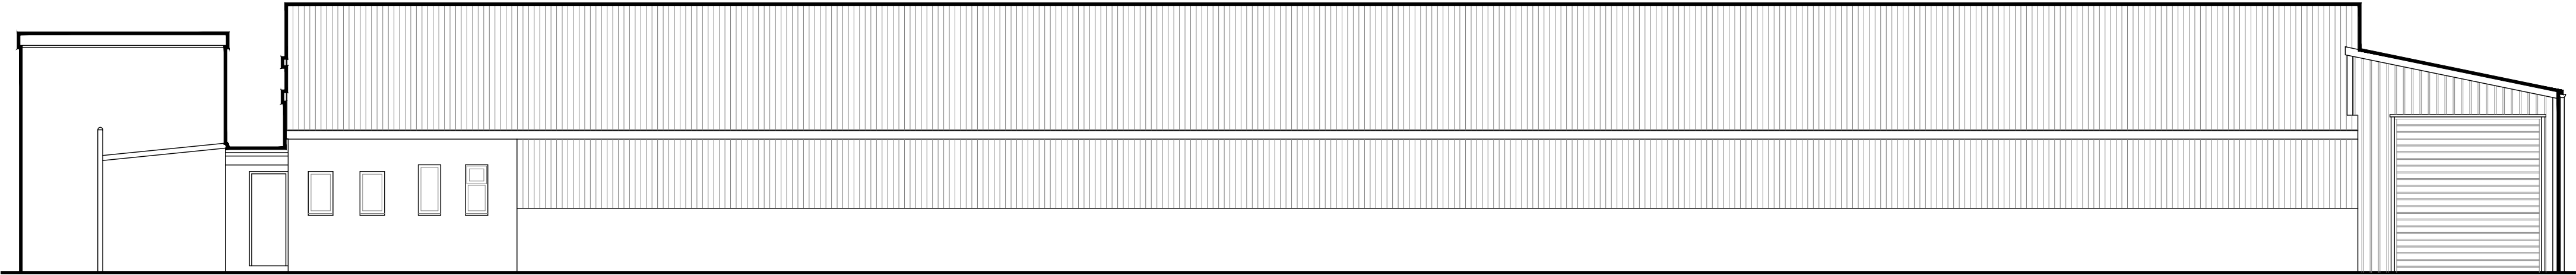


Side Elevation 2 1:100



Front Elevation 1:100

Rear Elevation 1:100

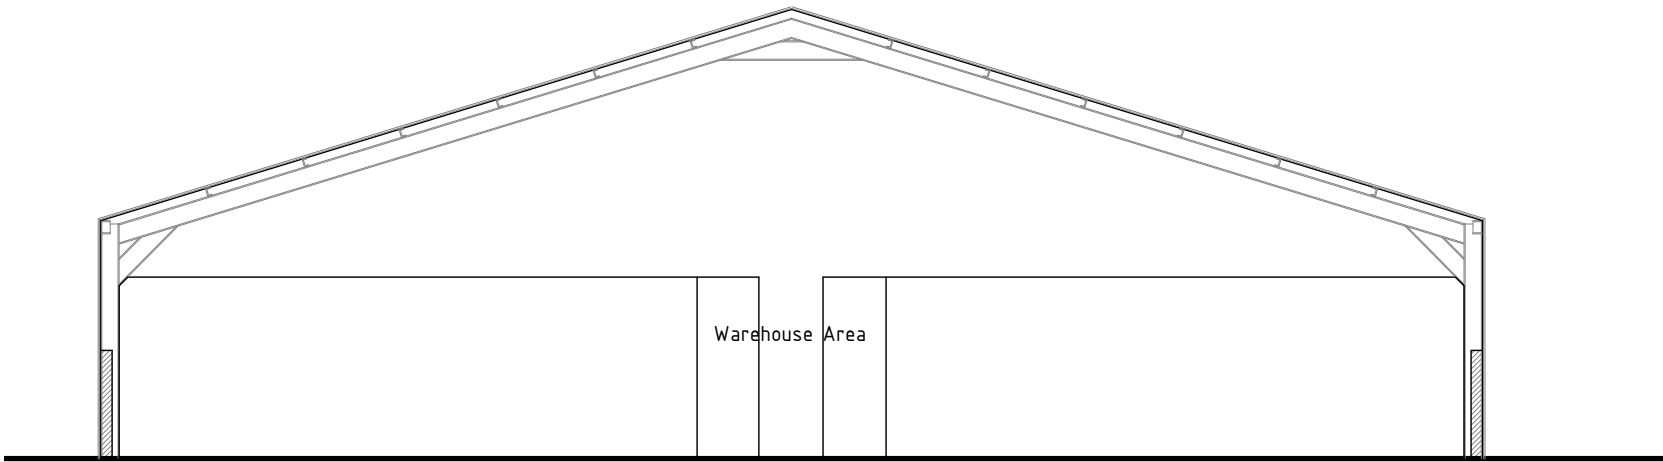

Typical Section 1:100

As Existing



HDS ARCHITECTURAL SERVICES
HDS Architectural Services, The Foundry,
15 York Street, Wrexham
LL13 8LW
Tel (01978) 345250
www.hdsarchitectural.co.uk

Project; Former IPC Gym, Mold Road Trading Estate, Gwersyllt, Wrexham, LL11 4AQ	
Title; 03-As Existing Elevations and Section	Scale (A2); 1:100
Dwg No; CR/PD/03	Date; 29.11.23
Revision;	