

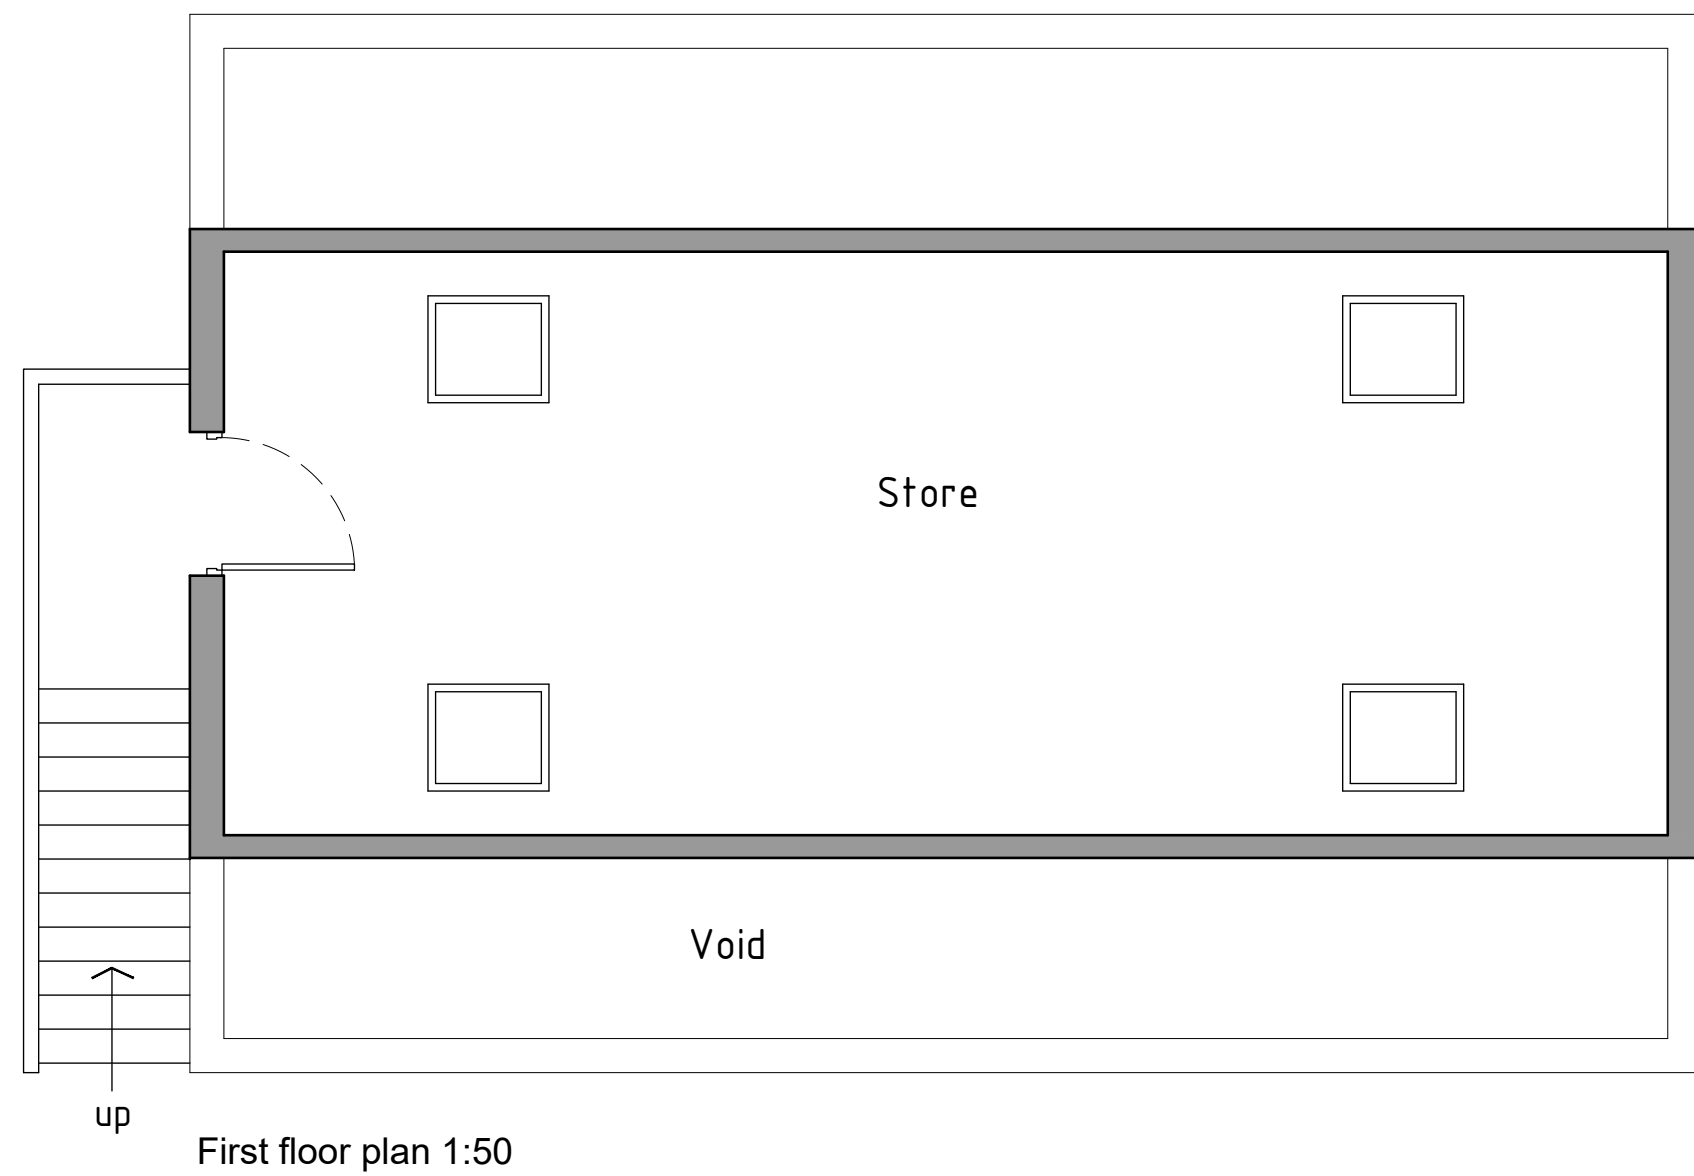


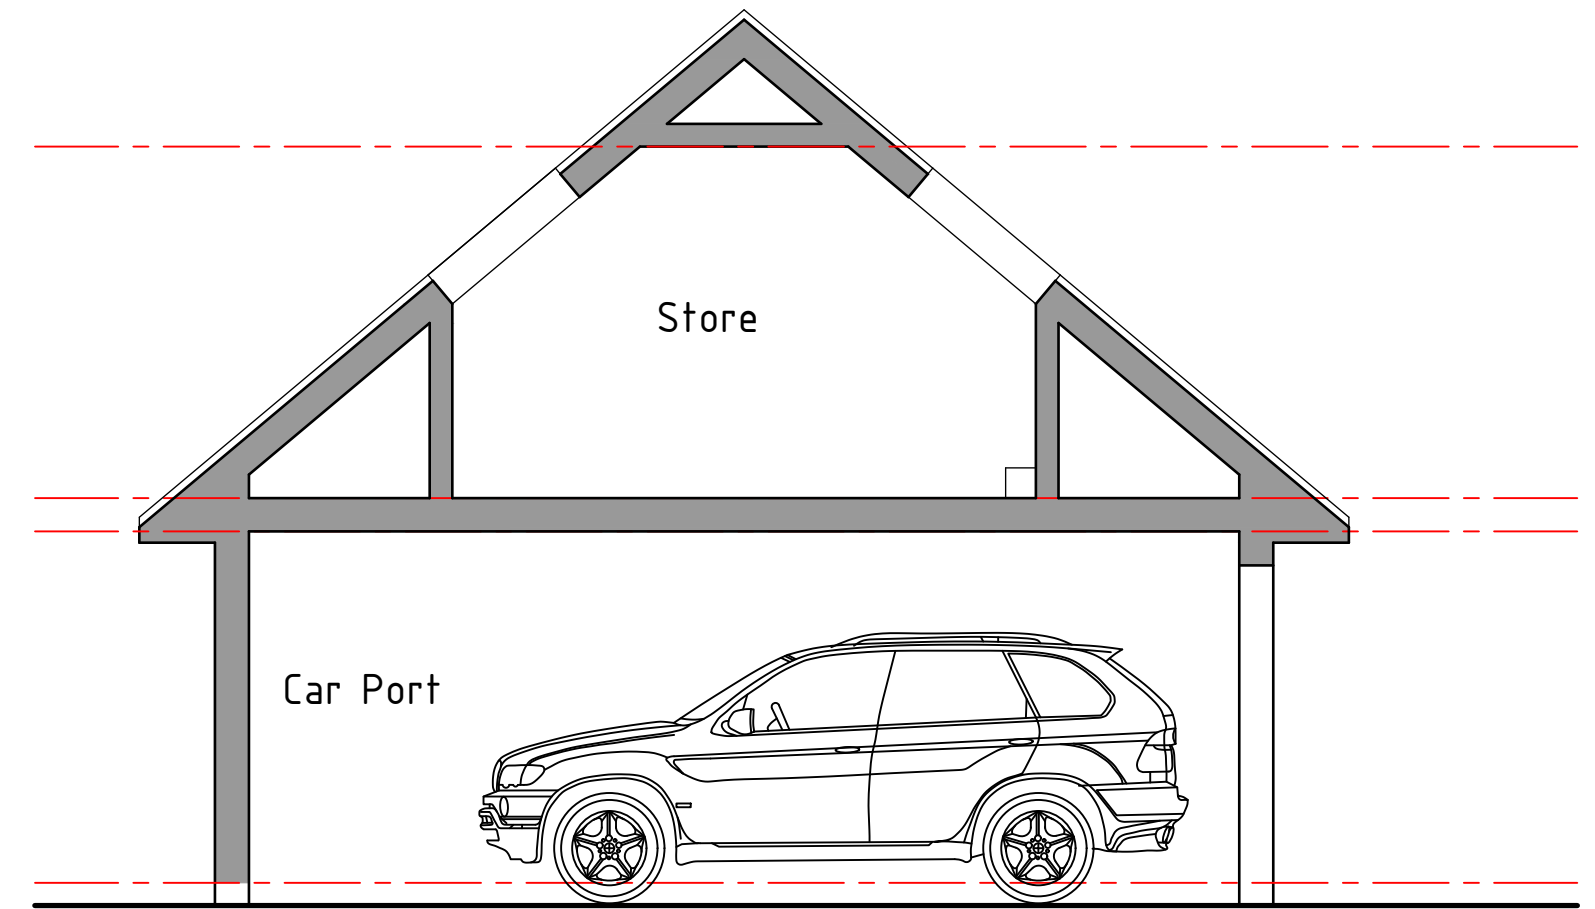

As Proposed

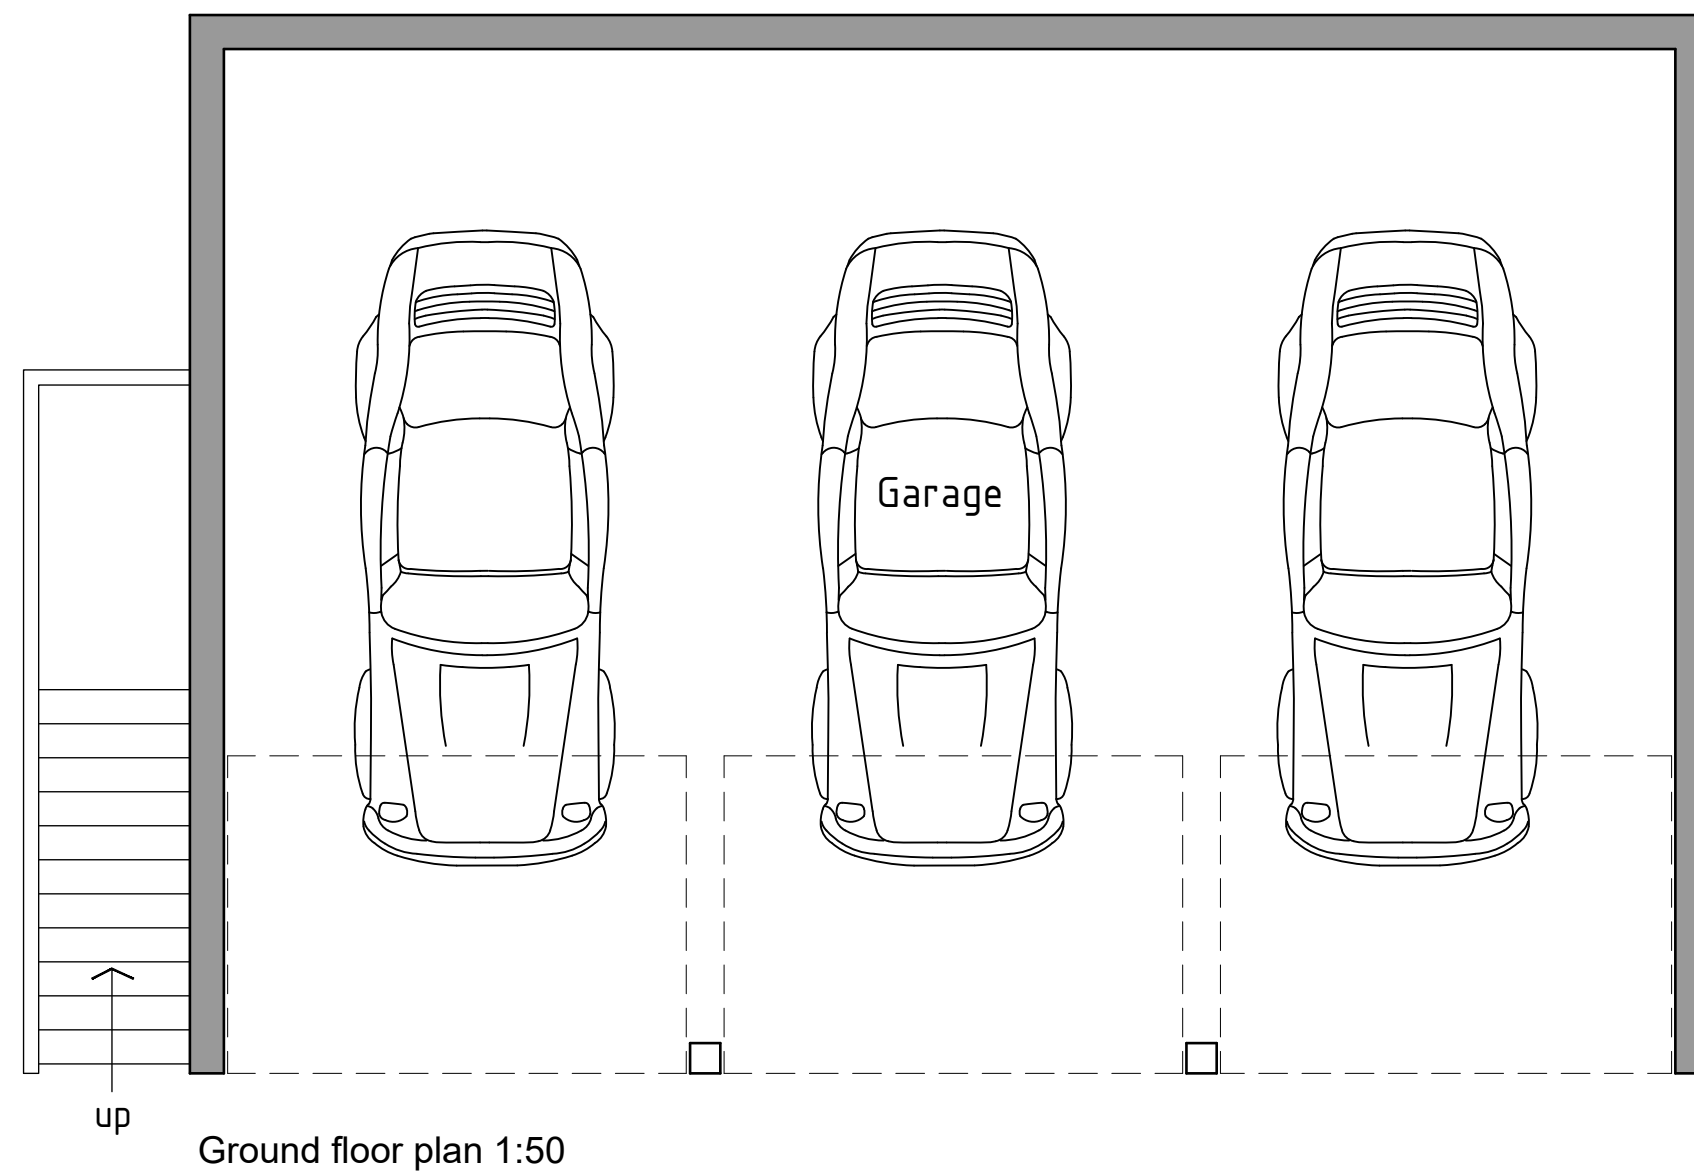

Project; The Barn, Cock Bank Lane, Marchwiel, Wrexham, LL13 0SU	
Title; 01-As Proposed Floor Plans & Typical Cross Section	Scale (A3); 1:50
Dwg No; TB/PD/01	Date; 06.03.24
Revision;	