





Front Elevation 1:100

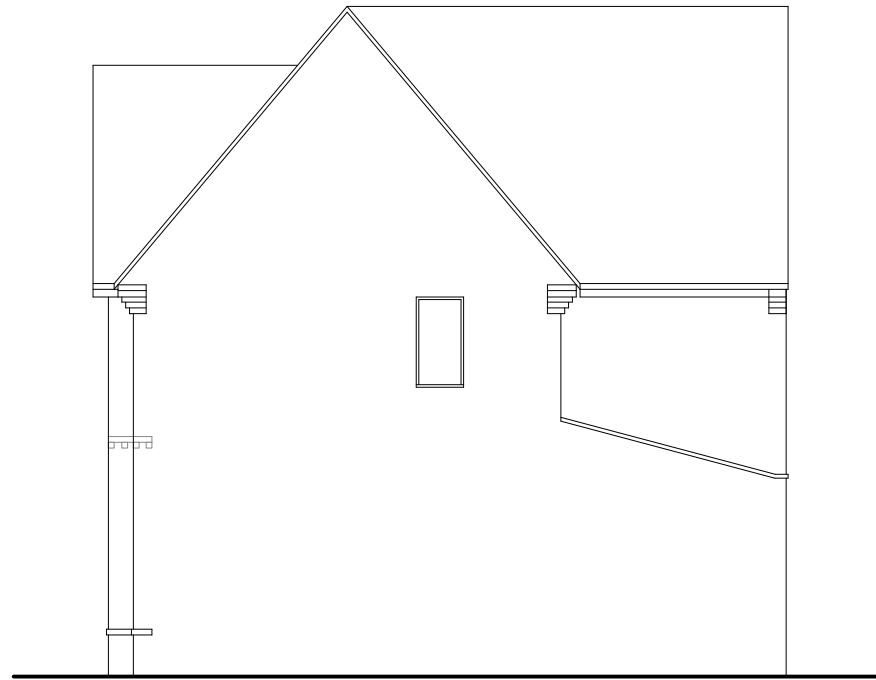


Side Elevation 1:100




Rear Elevation 1:100

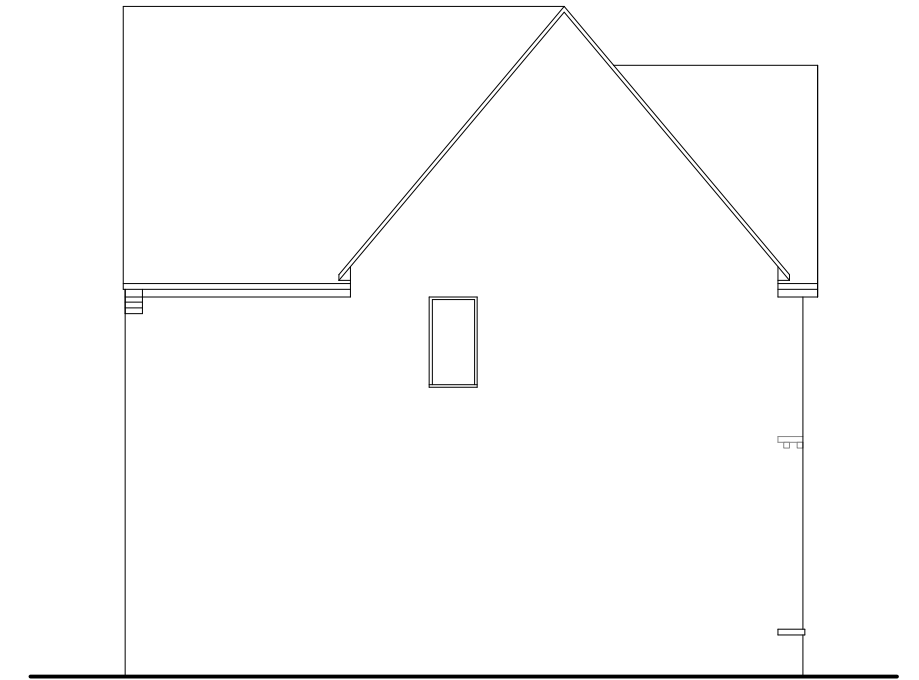

Side Elevation 1:100

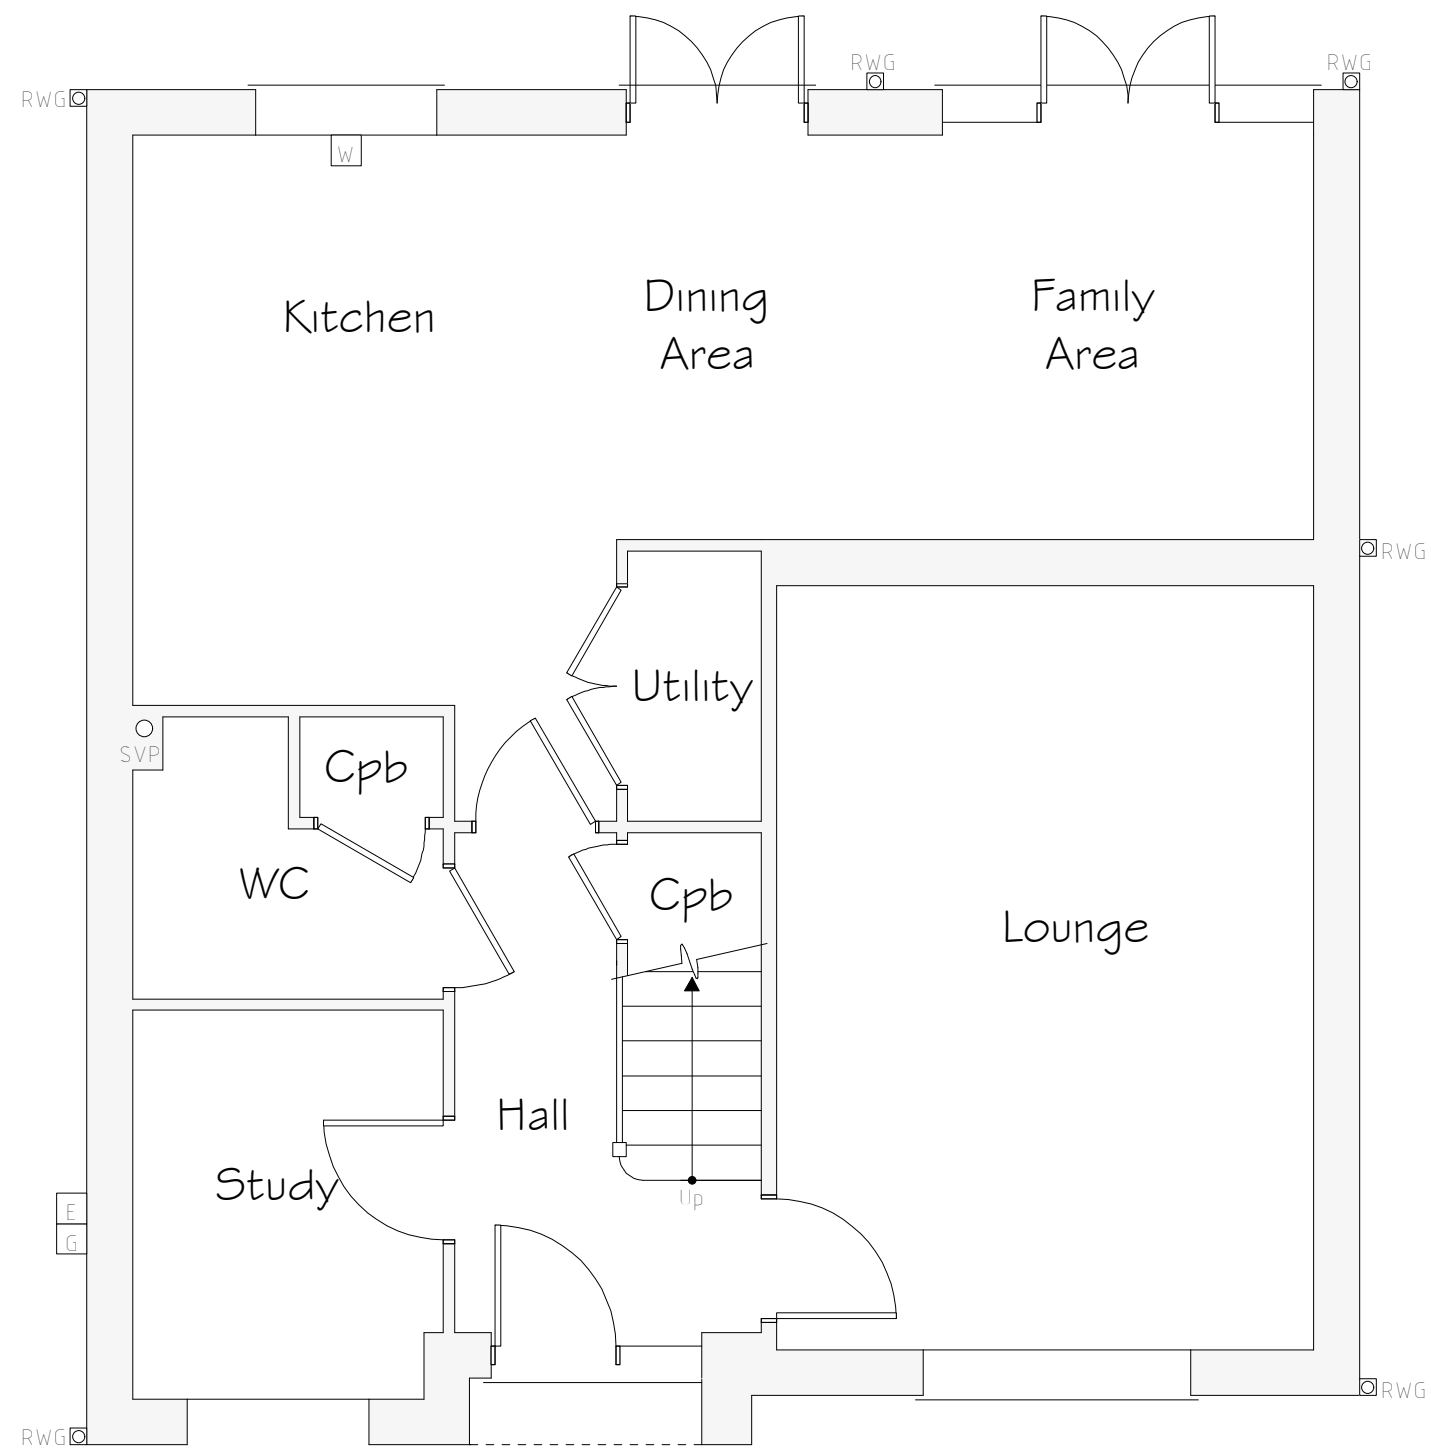

Ground Floor Plan 1:50

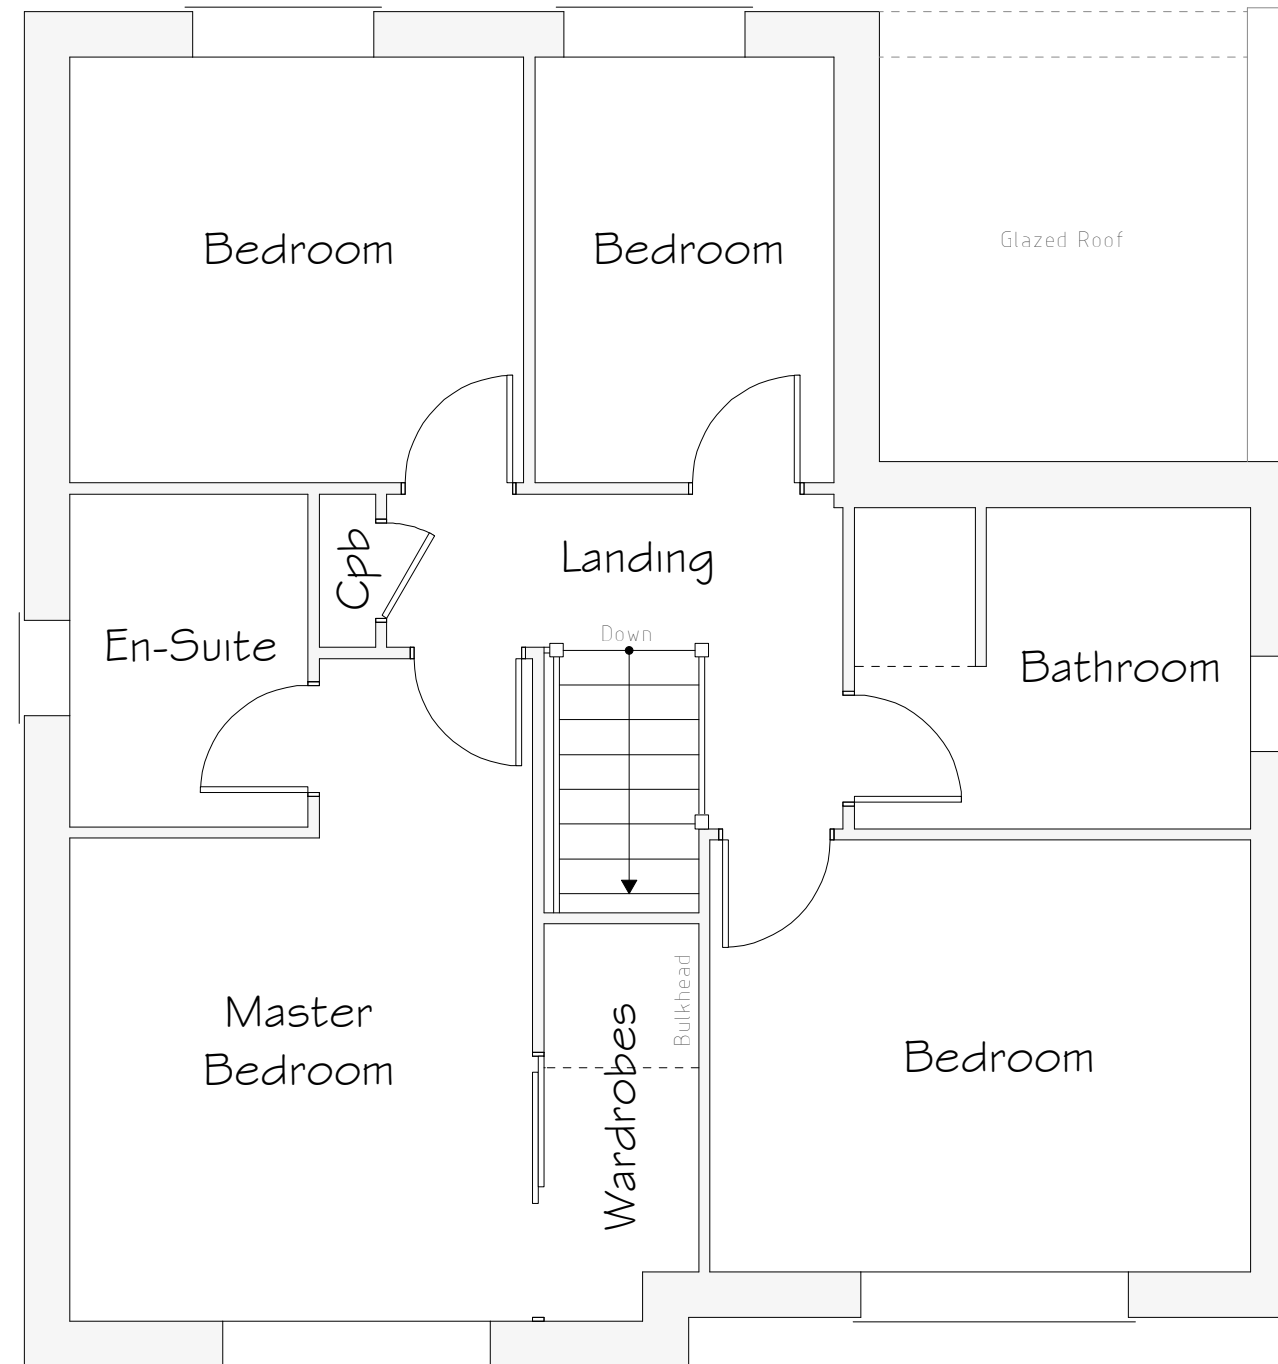

First Floor Plan 1:50

Services Key

- G Existing Gas Meter Position
- E Existing Electric Meter Position
- W Existing Stopcock Position
- RWG Existing Rain Water Gully (RWG) Position
- O Existing Soil Vent Pipe (SVP) Position

Rev	Date	Detail	Initial

Project:
Proposed Alterations to,
30 Ashfield Court,
New Broughton, Wrexham,
LL11 6FT.

Title: Existing	Scale: (A2) 1:50 & 1:100
--------------------	--------------------------------

Drawn By: E.M.Jackson	Date: Sep 2020
Drawing No: M131/001	Sheet: 1 of 1

blueprint
architectural services

LABC partner
Office 3K4,
Redwither Business Tower,
Wrexham. LL13 9XT
Tel: 01978 356500
www.blueprintarchitectural.com
© copyright all rights reserved