


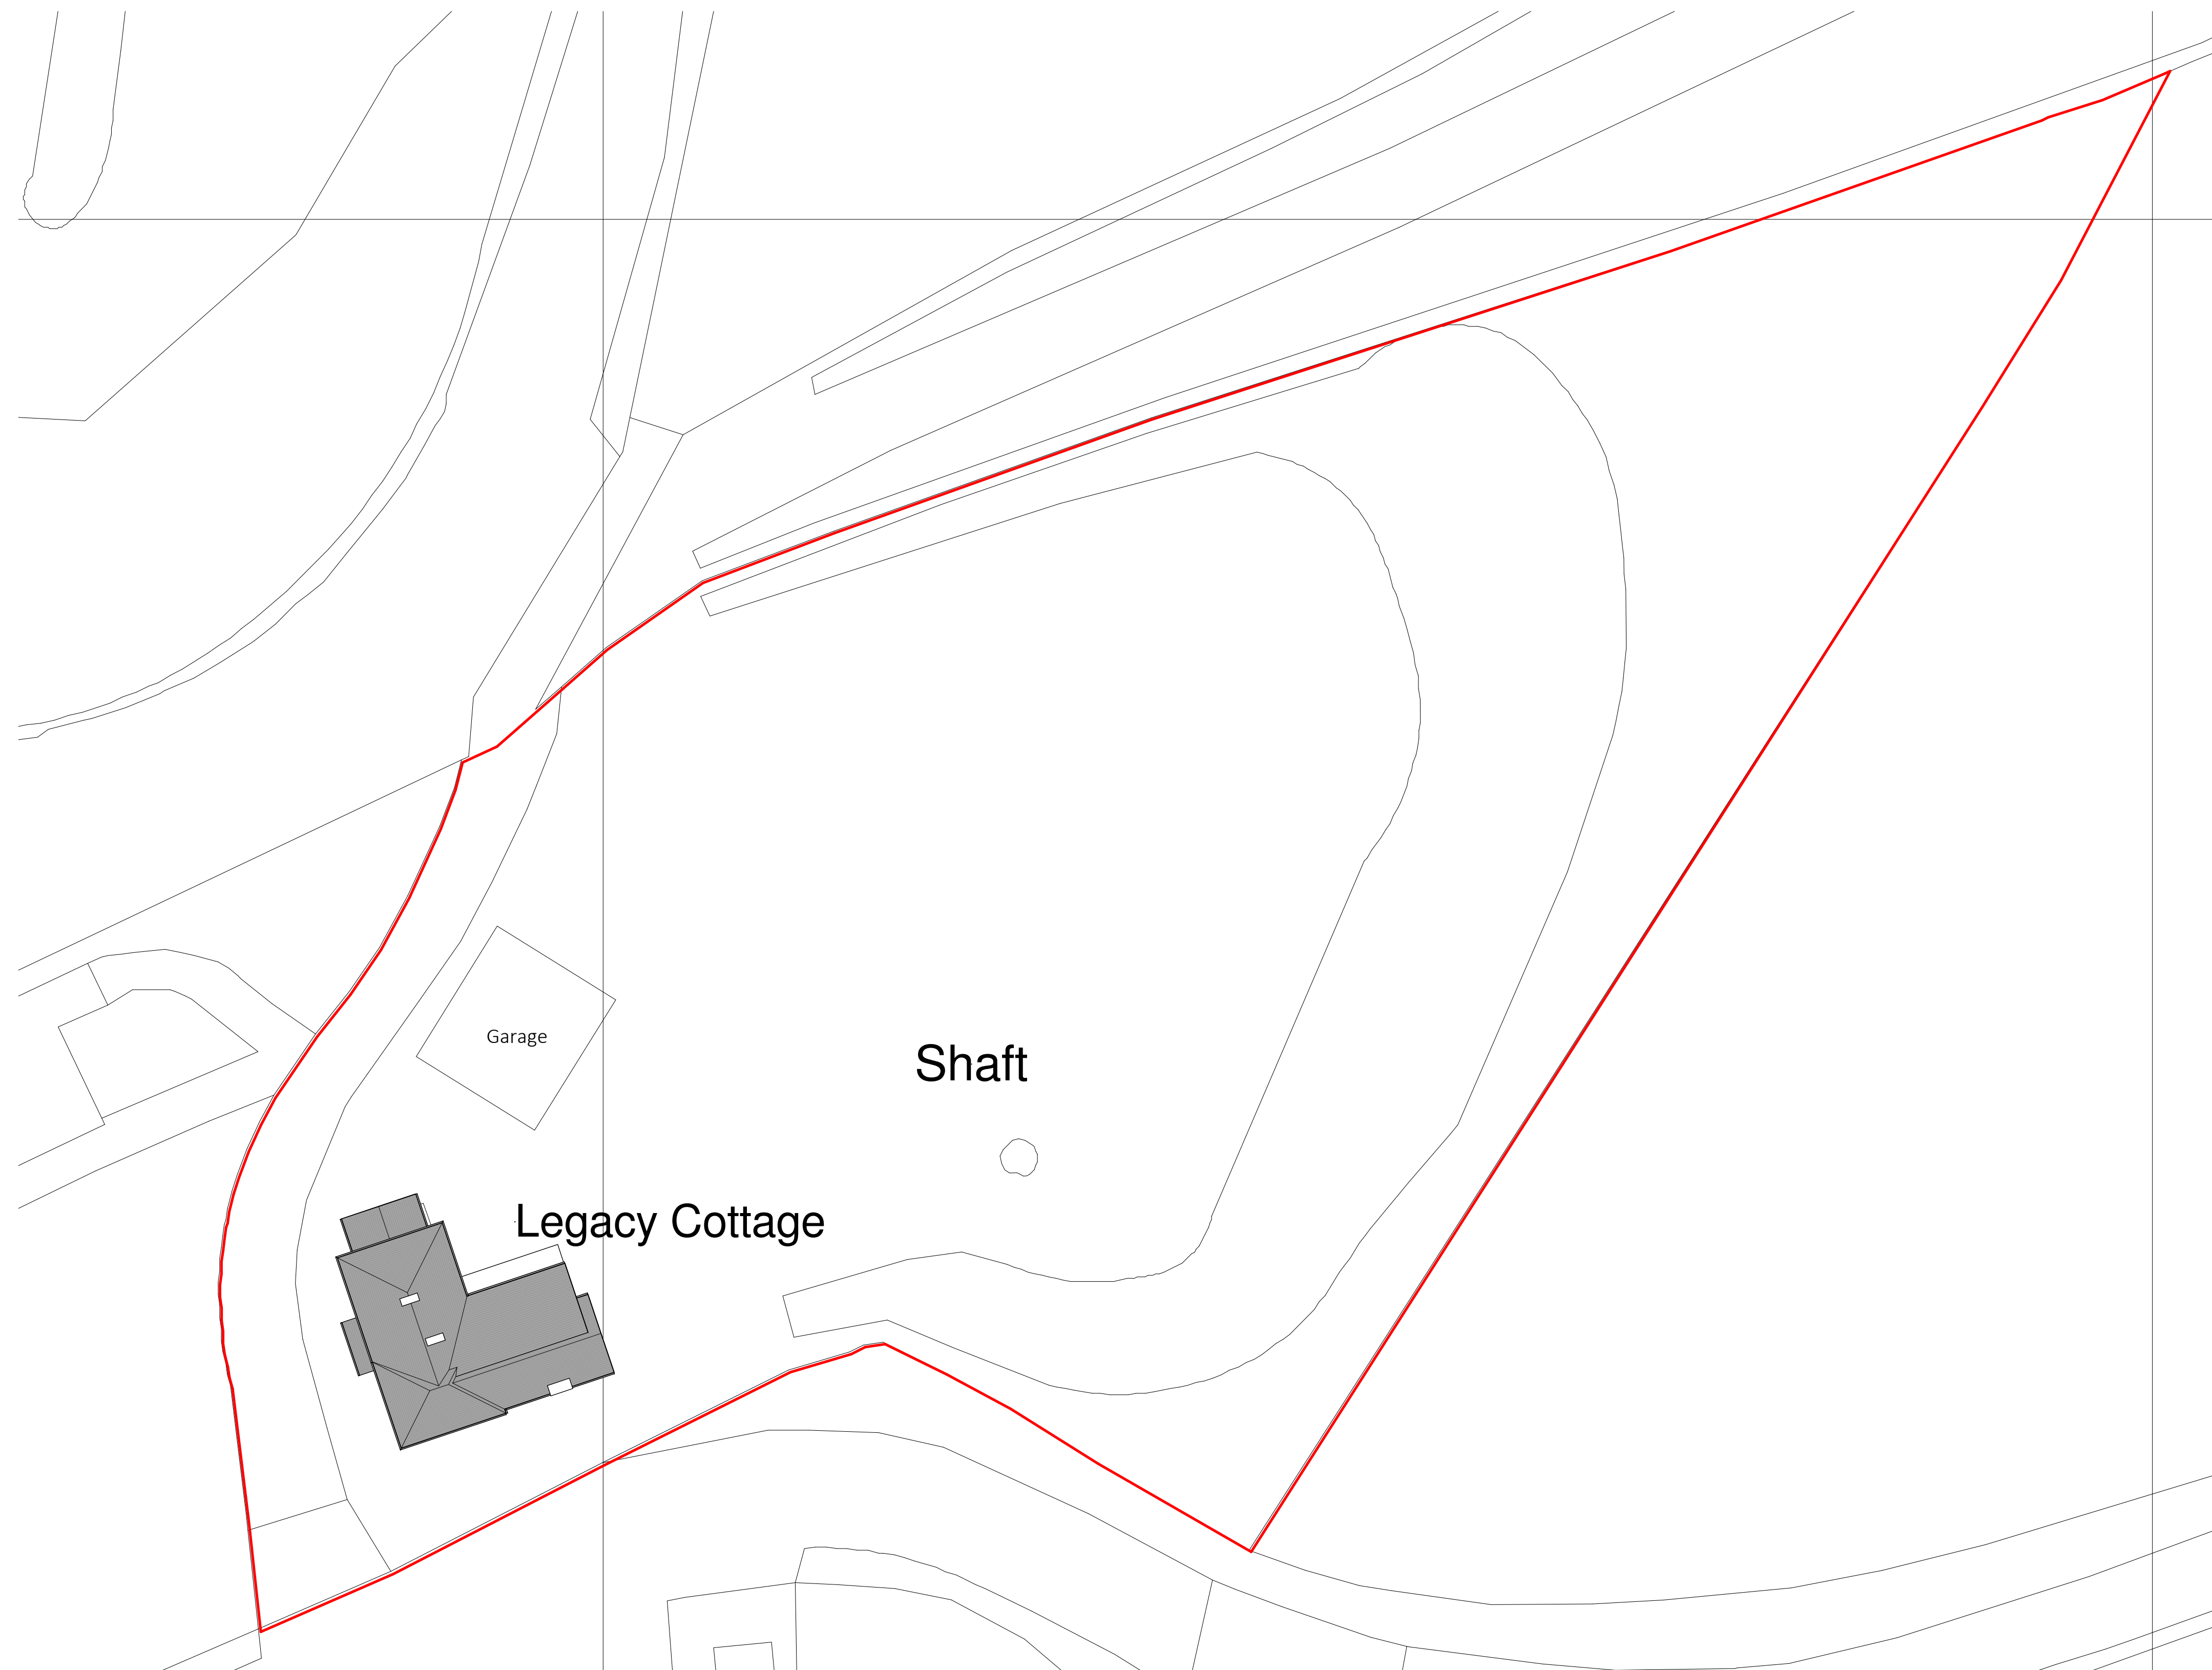

CROWN COPYRIGHT AND DATABASE RIGHTS 2023 OS LICENCE NO. AC0000849896

Existing Site Plan
1 : 250



Project: Legacy Cottage, Legacy			
Title: Proposed Site Plan			
Scale @ A1: 1 : 250	Scale @ A3: 1:500	Author: GE	Date: 30/03/23
Project Ref: 23-18	Drawing No: A101	Rev: D	