

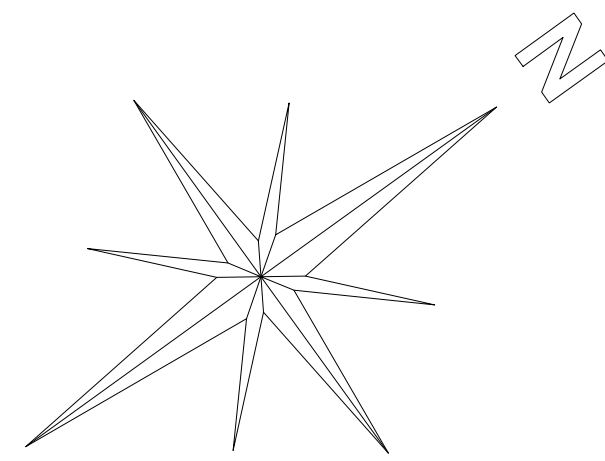


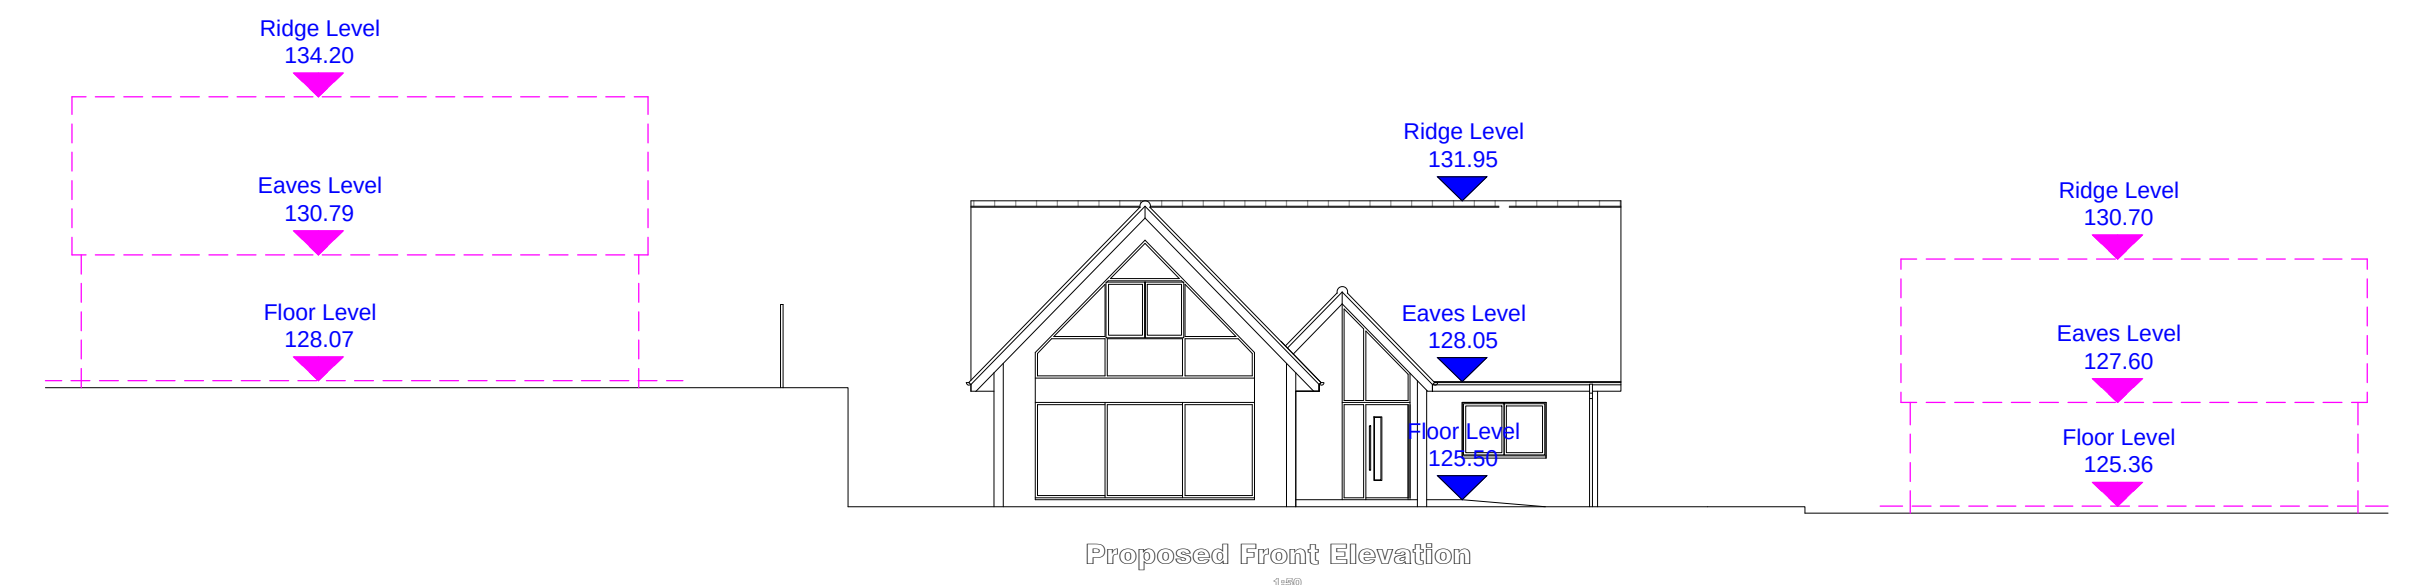


Proposed Site Plan

Scale 1:100

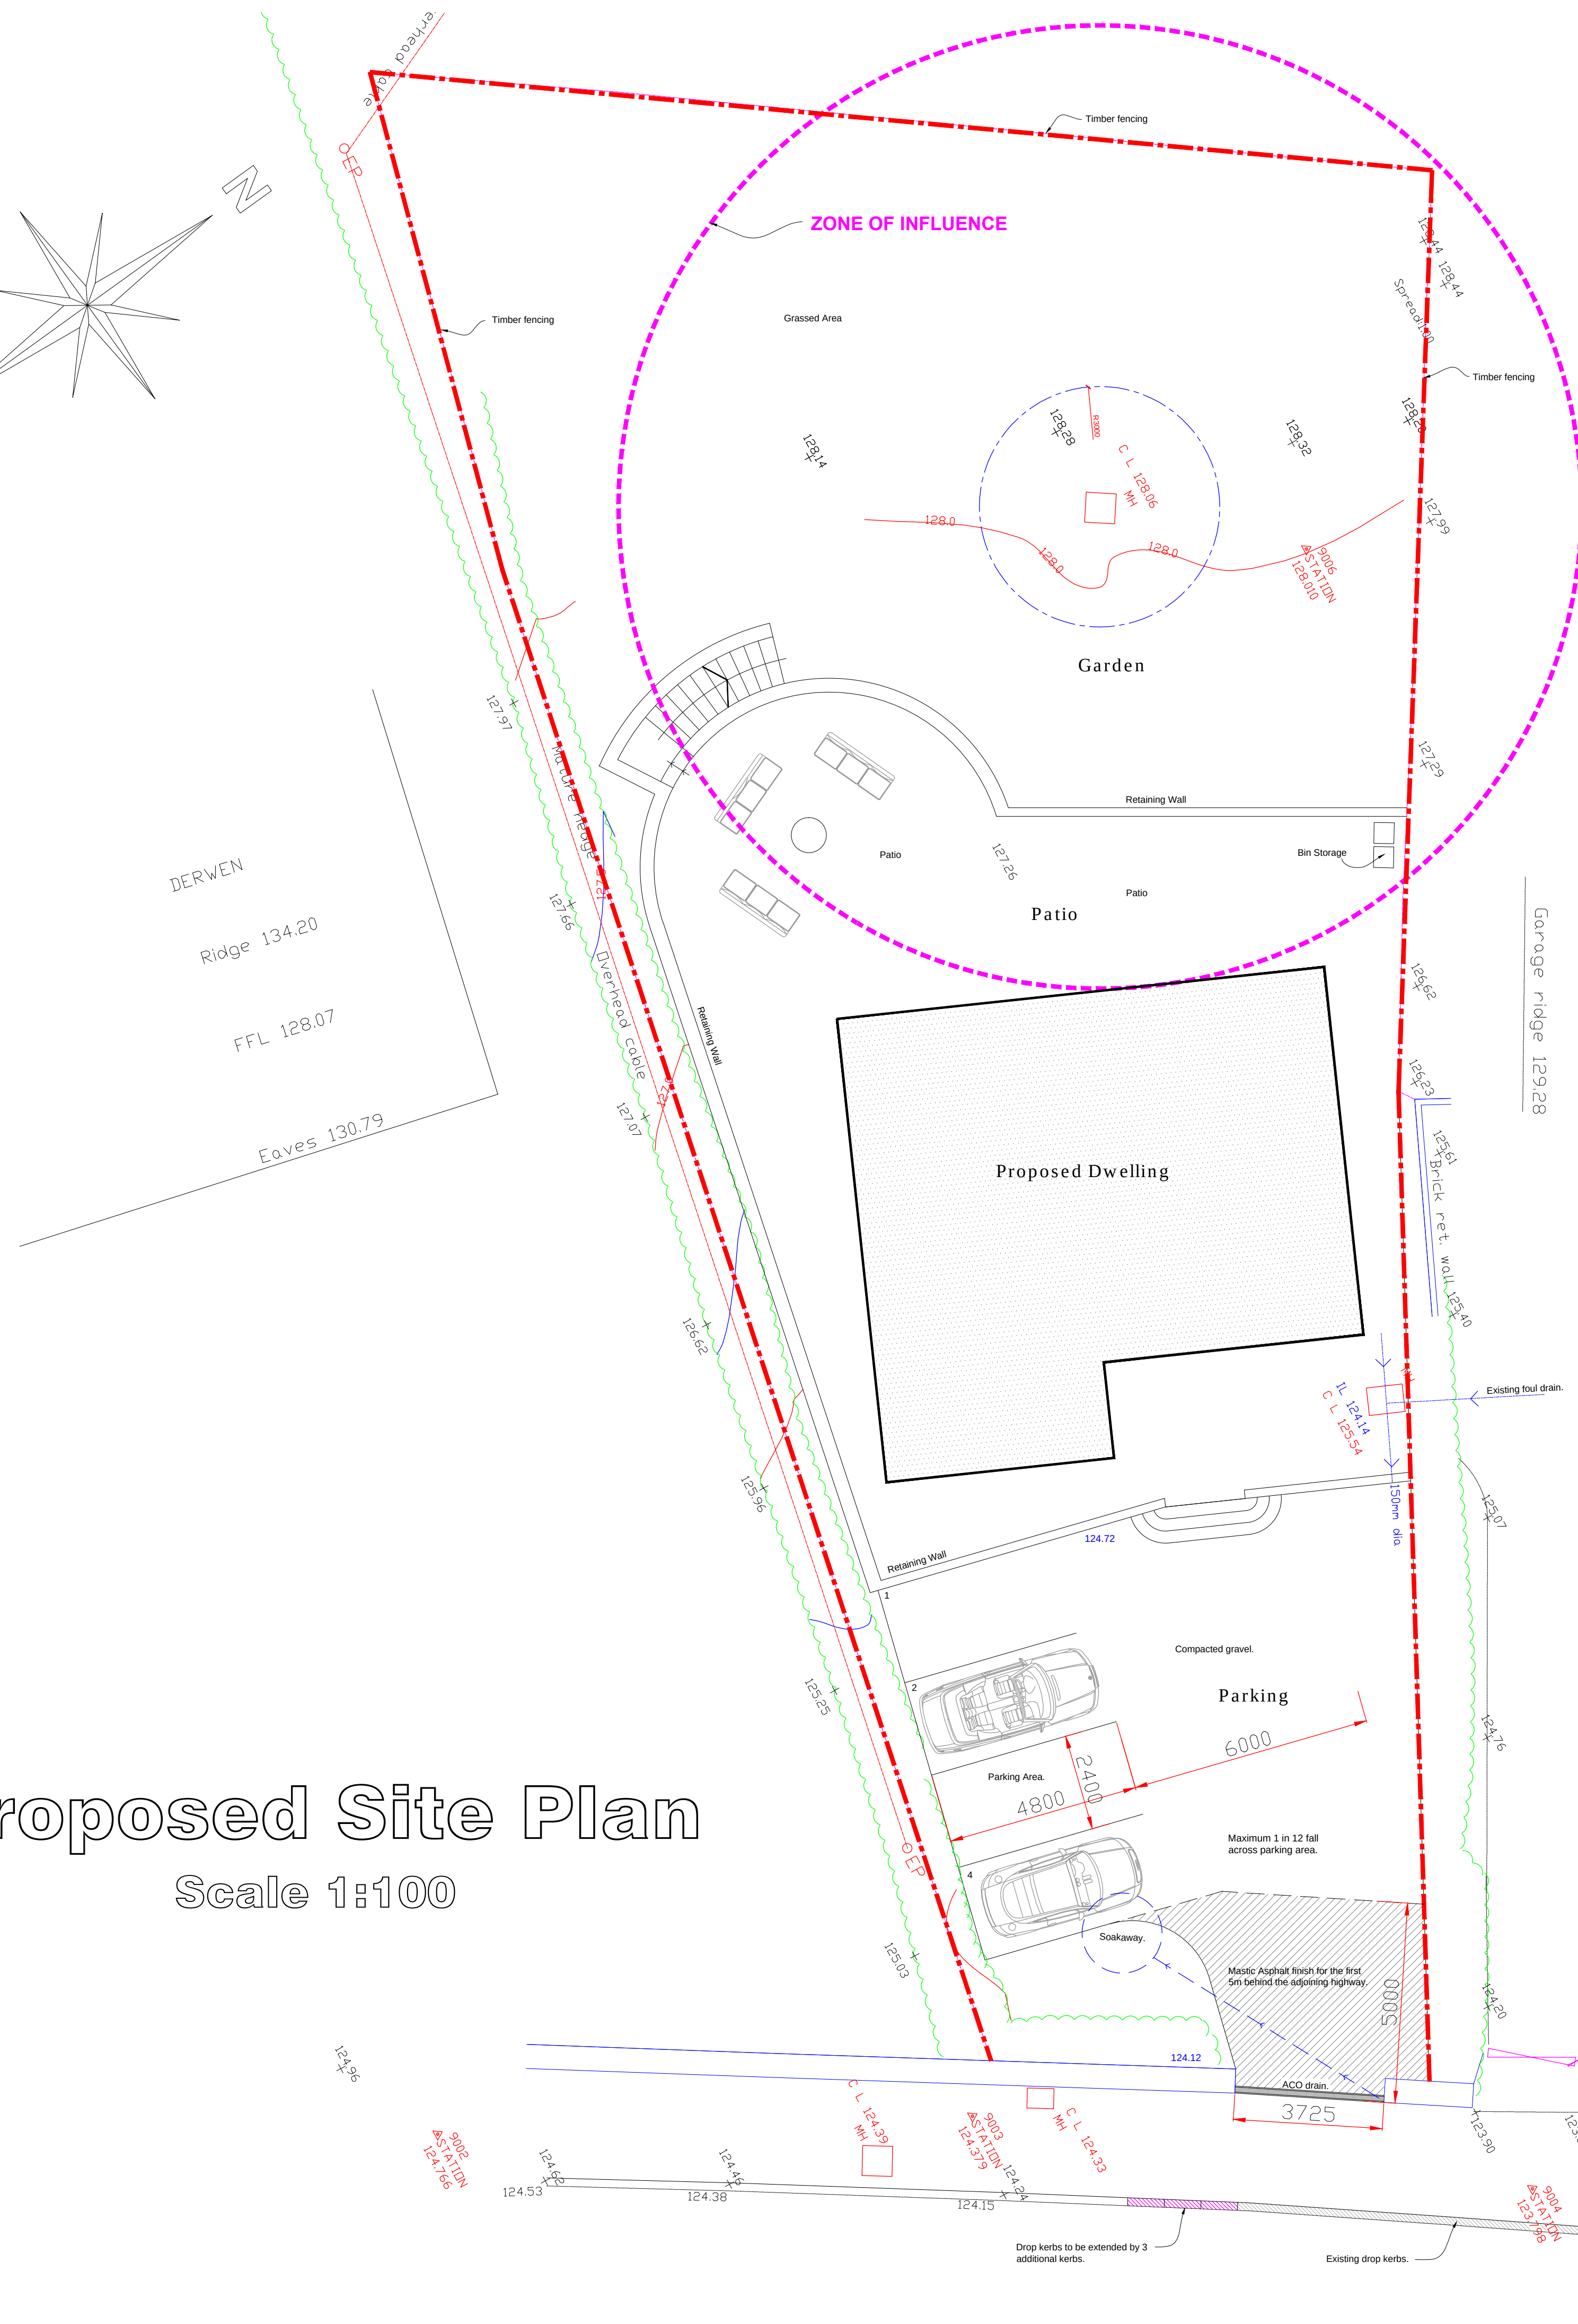

Proposed Site Cross Section

1:100

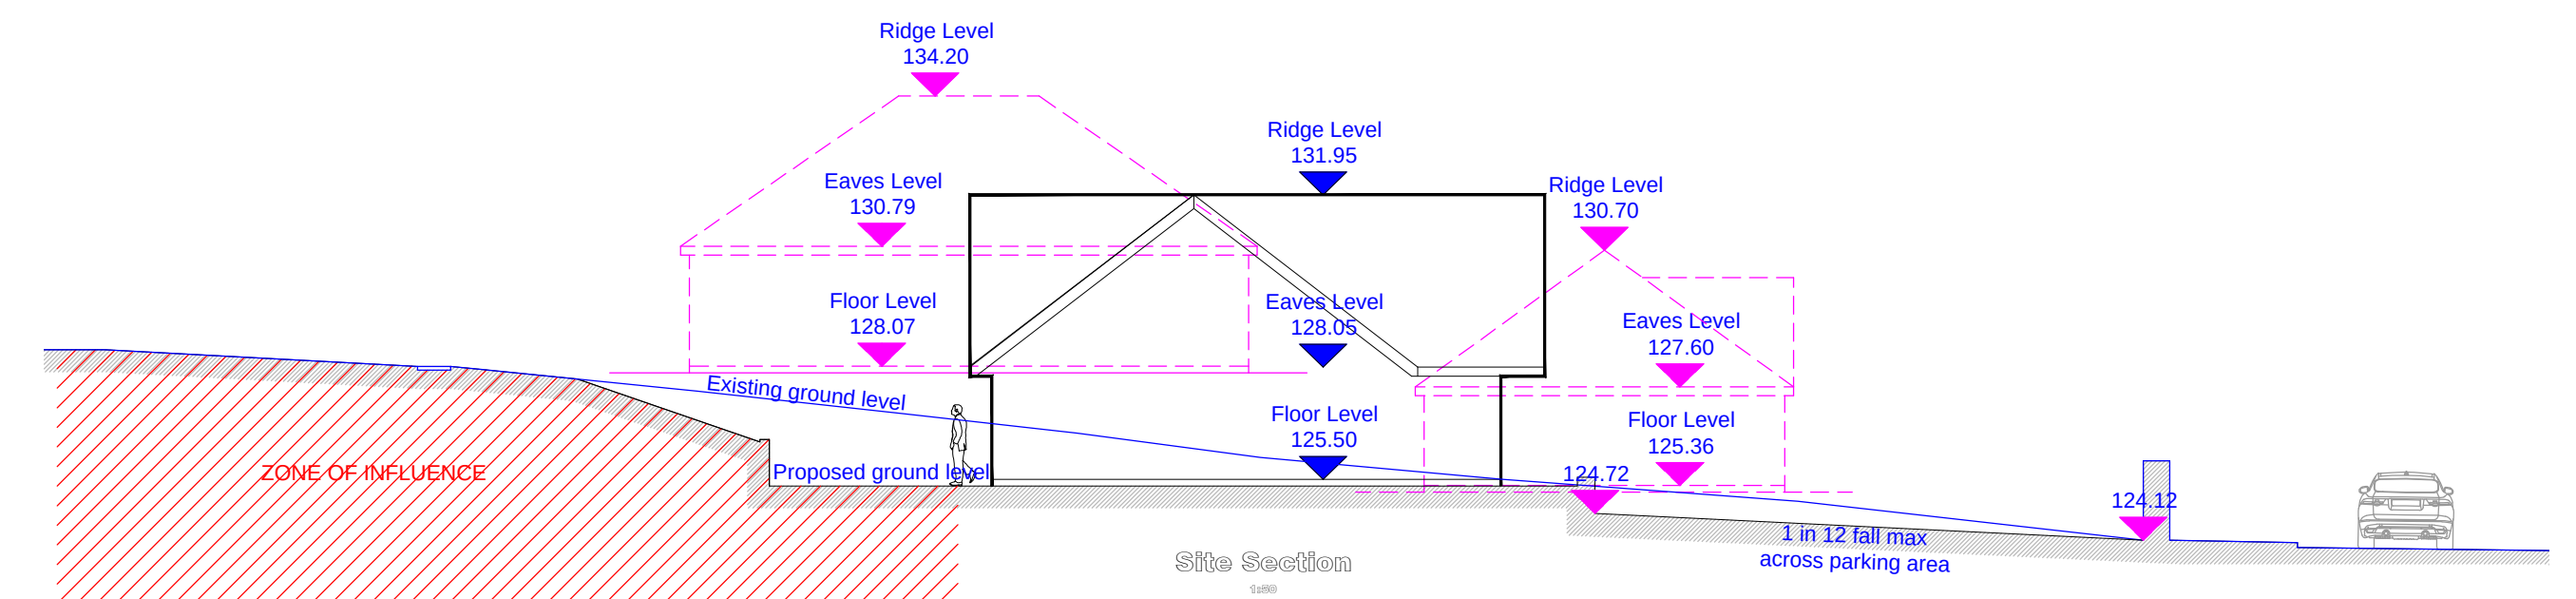

Proposed Longitudinal Site Section

1:100

 CULLIS-ARCHITECTURAL-DESIGN 25 Sunningdale Close Wrexham North Wales LL13 9QU T 01978 264376 M 07791 480768 E ajones540@btinternet.com	Client	Mr. G. Billington.		
	Drawing Title	Proposed Site Plan.		
	Sub Title	Proposed New Dwelling at Land Adjacent to Hillcroft, Wrexham Road, Pentrebach, Wrexham.		
	Date	February 2021	Scale	Various at A1
	Rev.		Draw No.	PD202/02