


A	Survey Drawing	13/07/23
B	Sketch Proposals	24/7/23
C	ASHP Added	02/08/23
D	Planning Application	16/08/23



1 North West Elevation

0m 2m 4m 6m 8m 10m


VISUAL SCALE 1:100

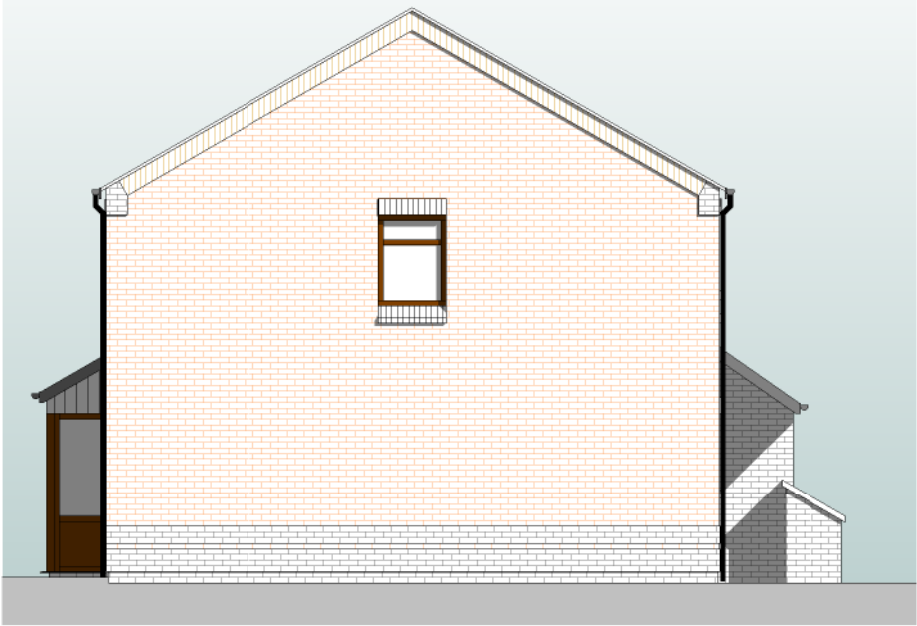


2 North East Elevation



3 South East Elevation

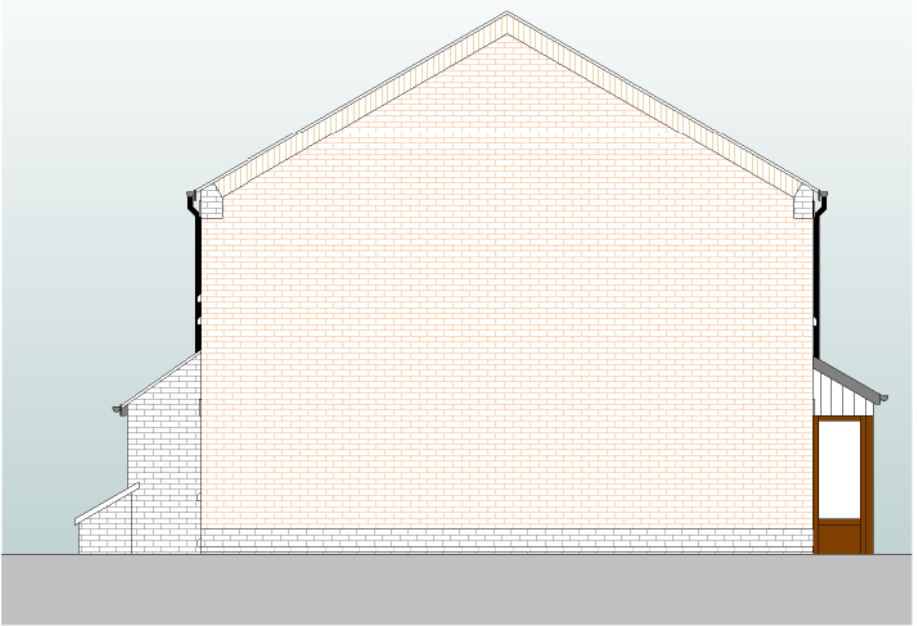


4 South West Elevation

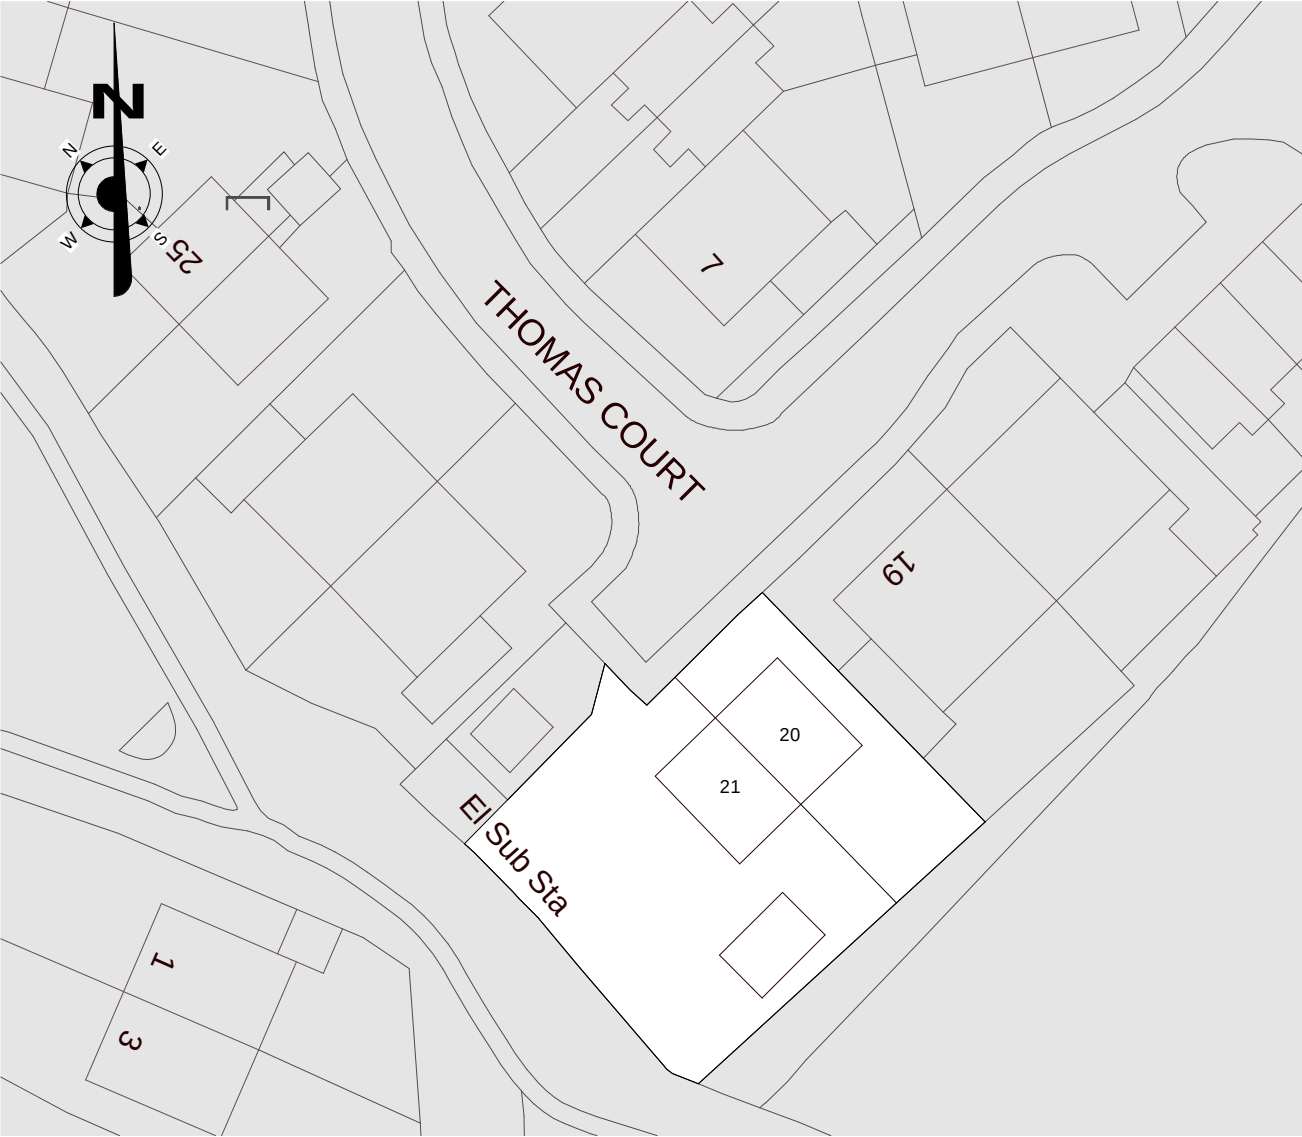


6 Block Plan

0m 10m 20m 30m 40m 50m

VISUAL SCALE 1:500

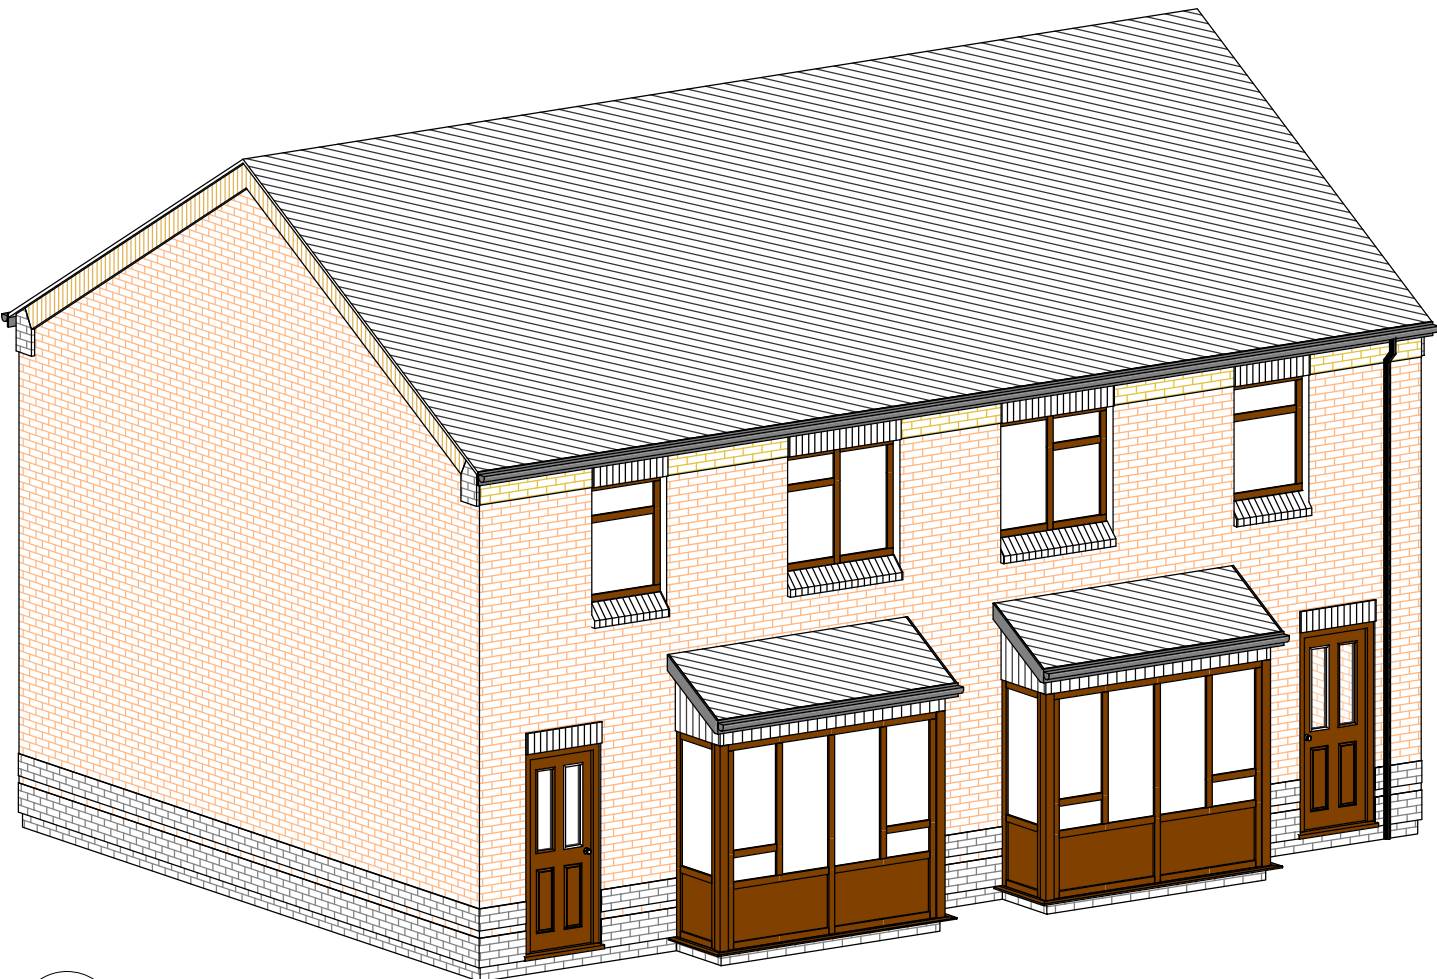

5 South 3D View

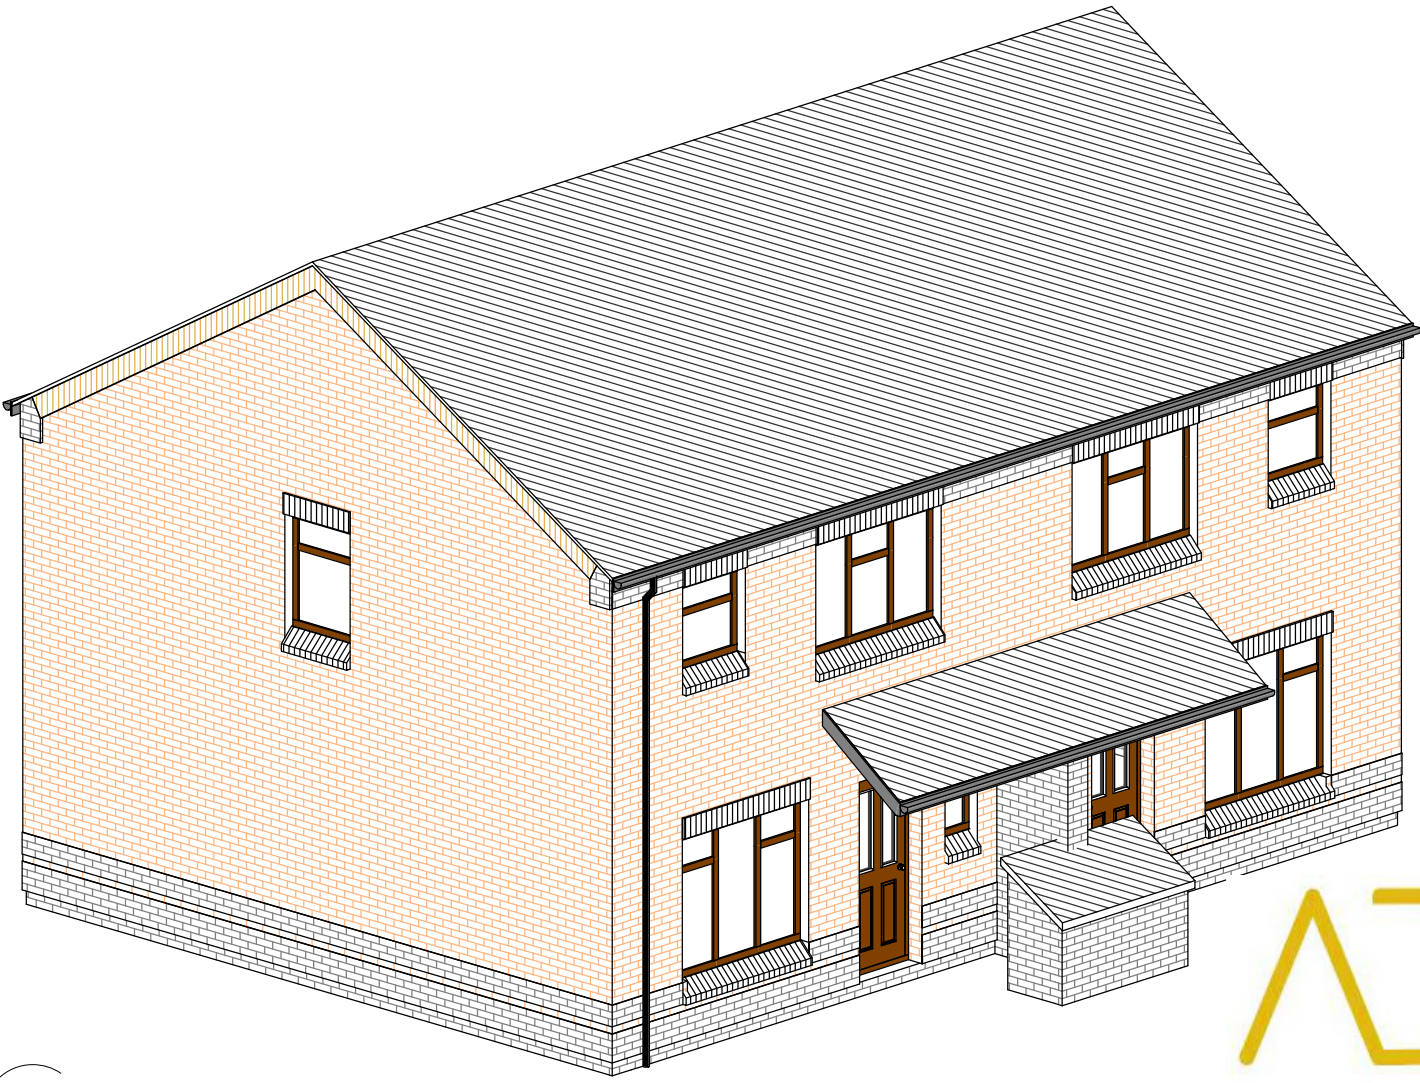

7 North 3D View