



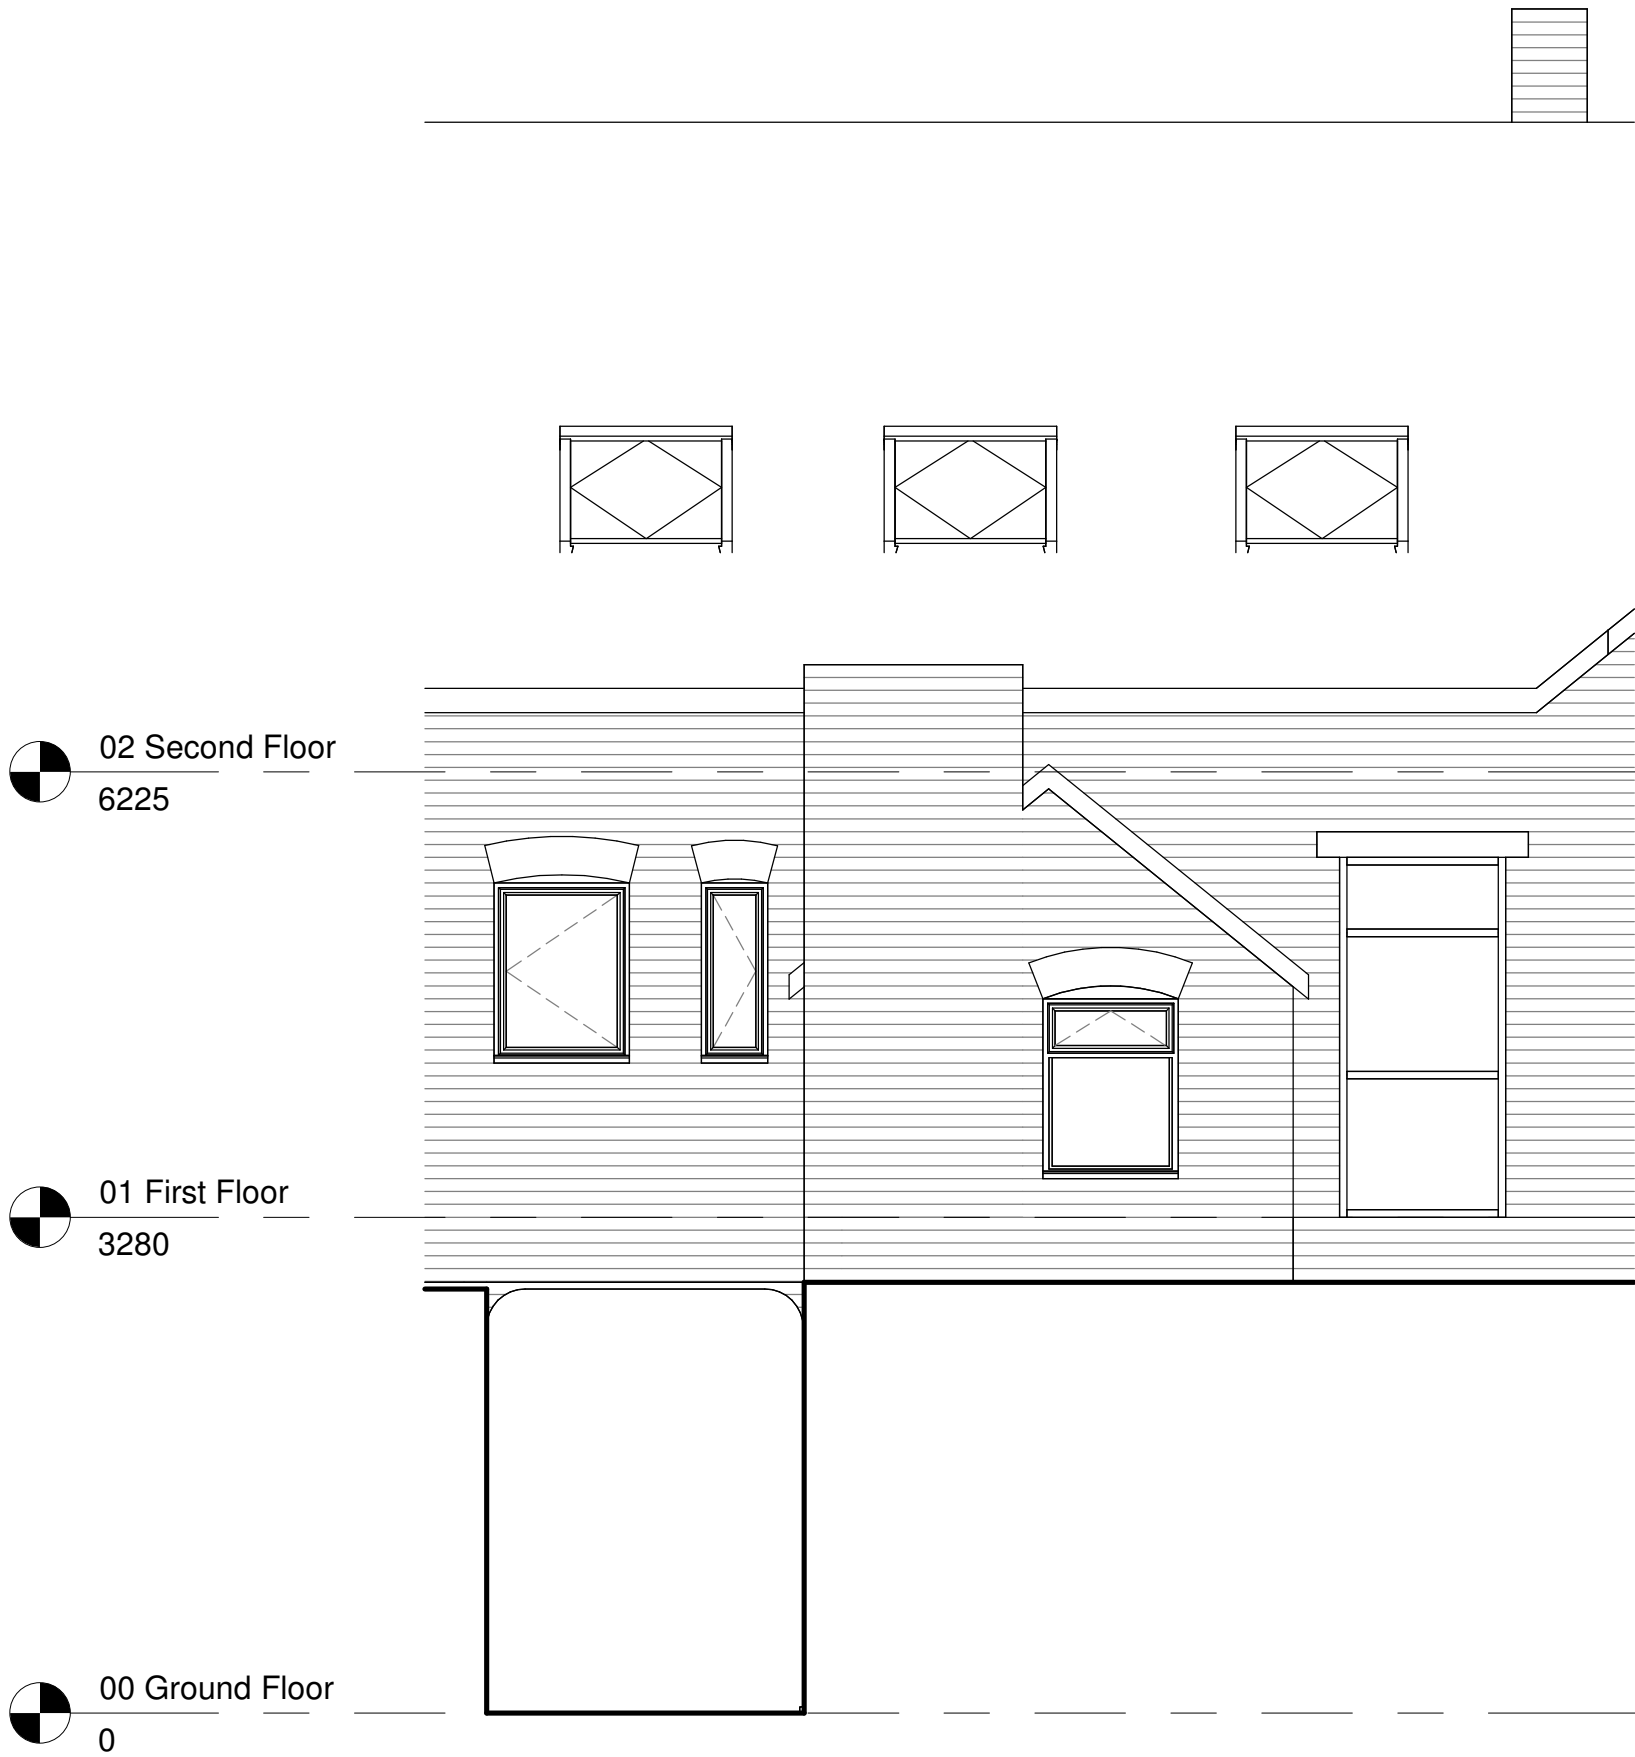

Existing East Elevation
1 : 50

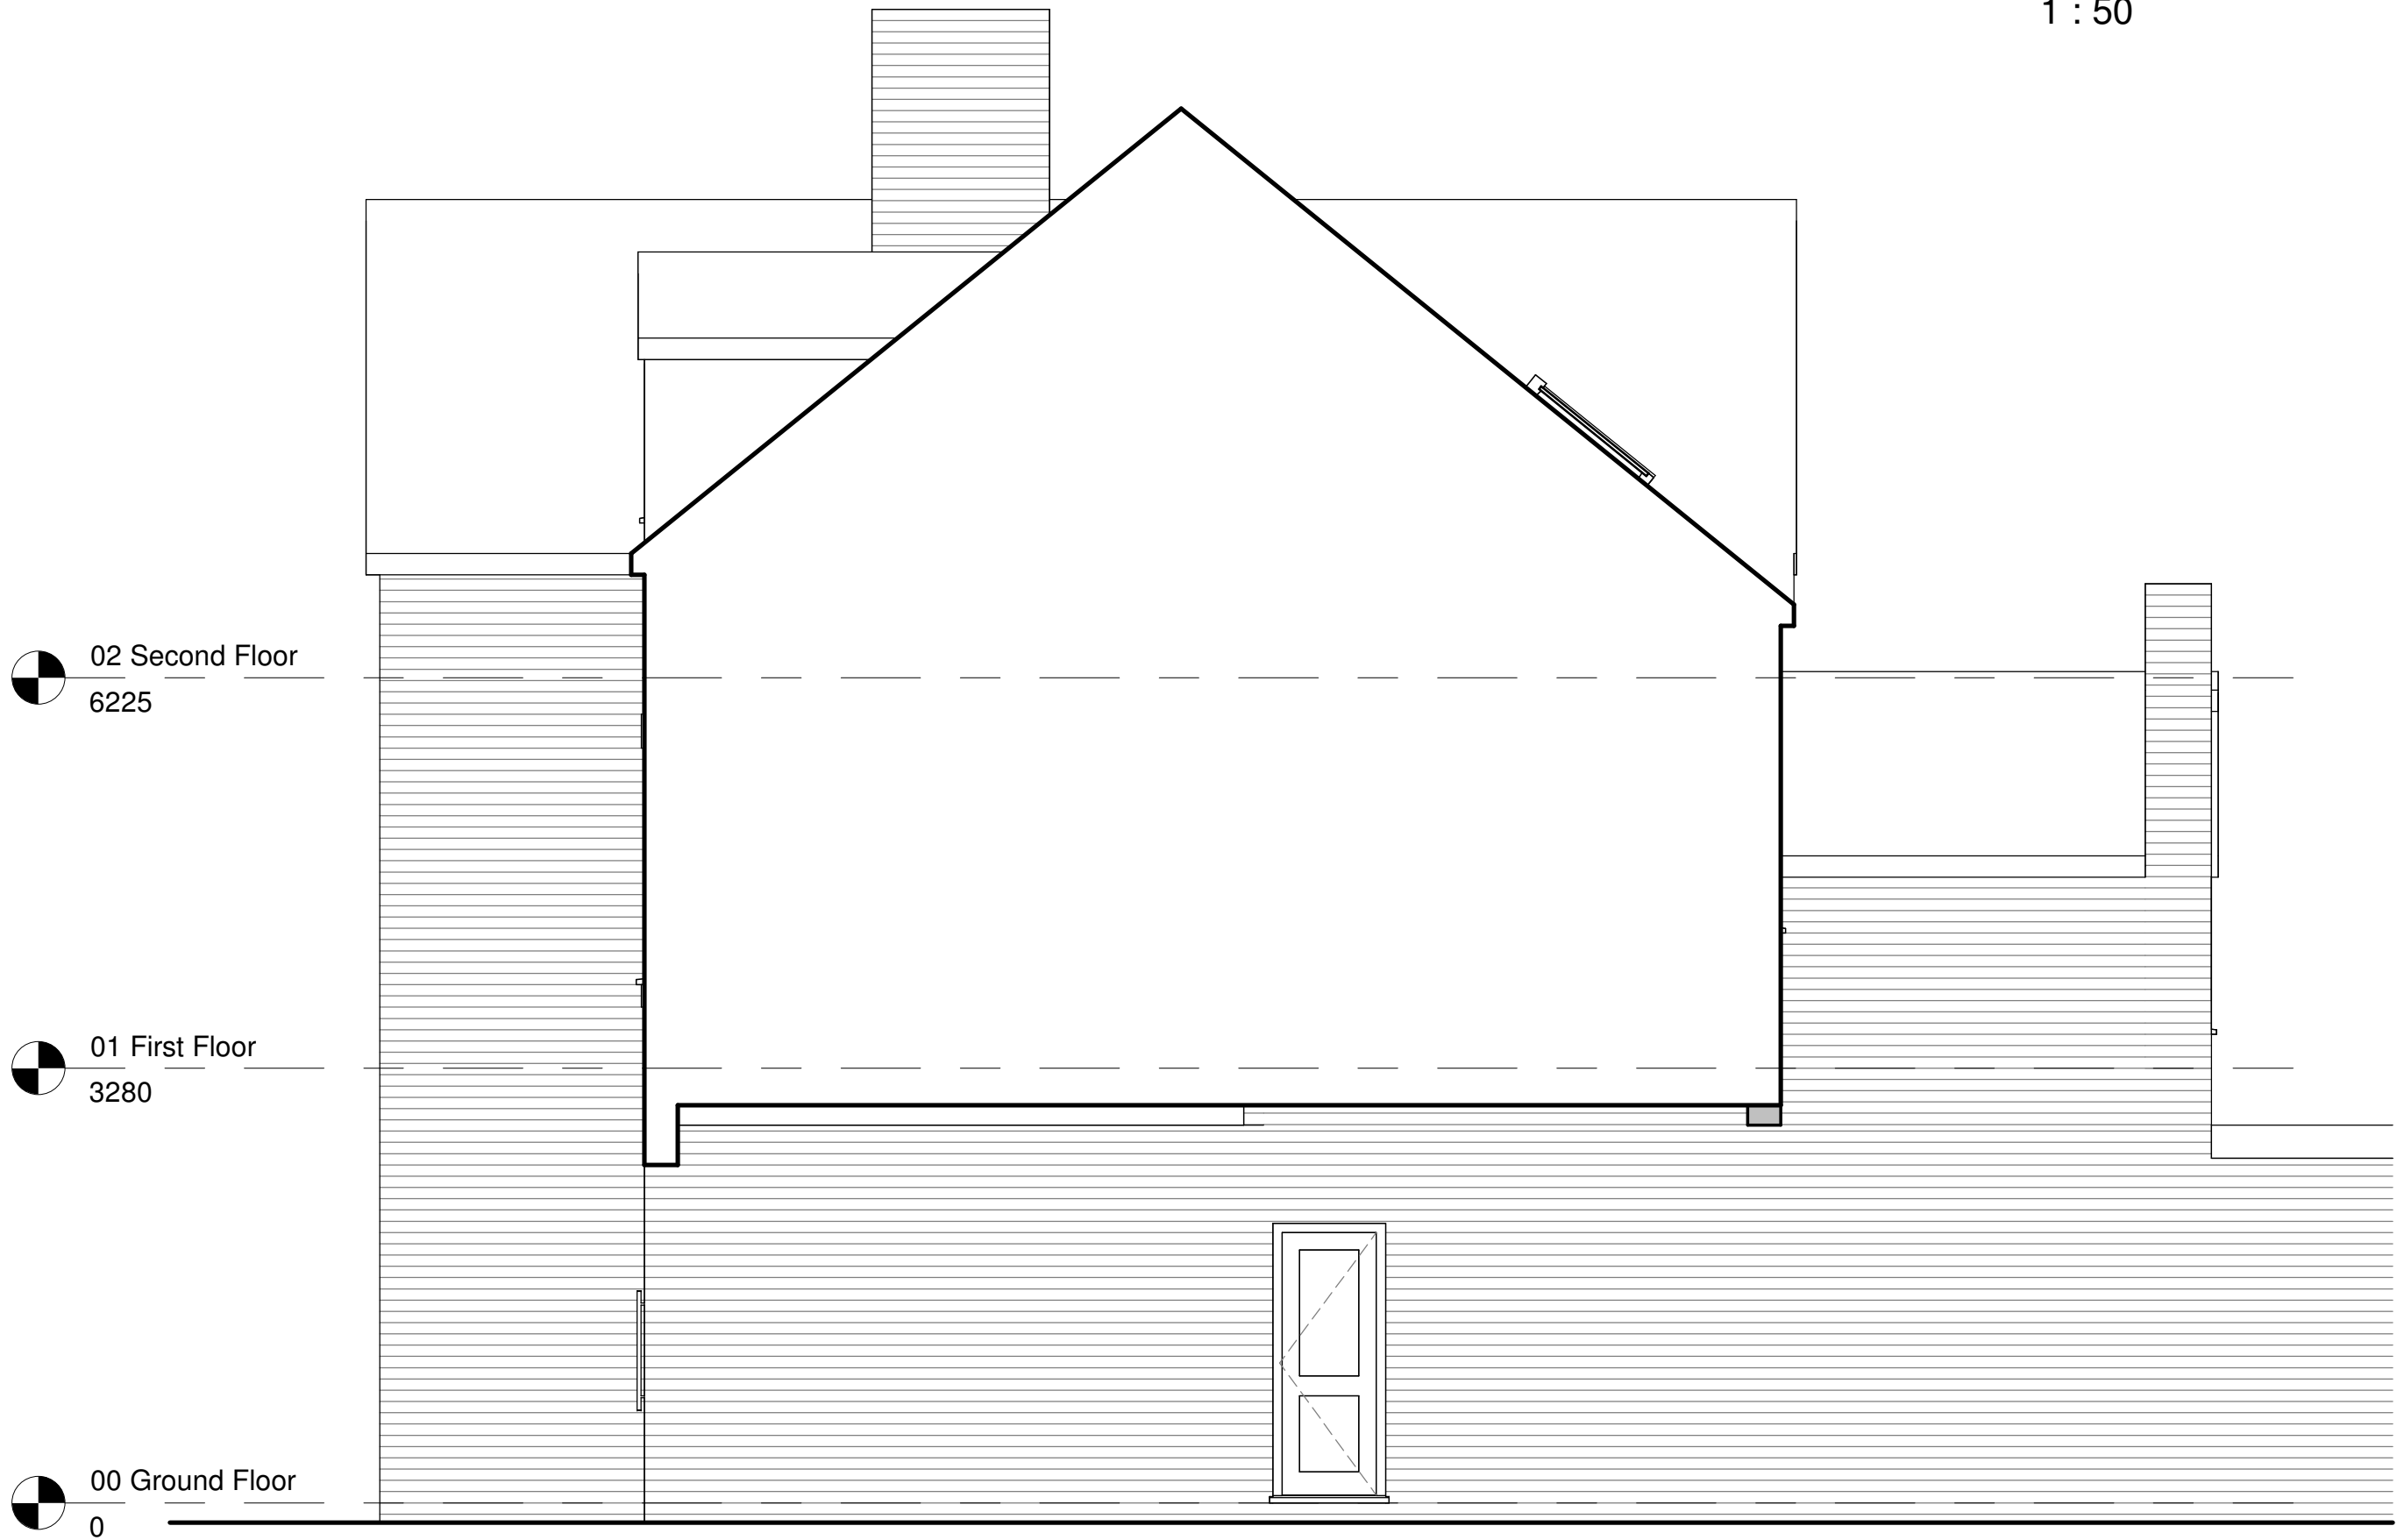

Existing West Elevation
1 : 50



Existing North Elevation
1 : 50



Project: 2a Hight Street, Ruabon LL14 6NL			
Title: Existing Elevations			
Scale @ A1: 1 : 50	Scale @ A3: 1:100	Author: GE	Date: 01/03/24
Project Ref: 24-04	Drawing No: A004	Rev: -	